


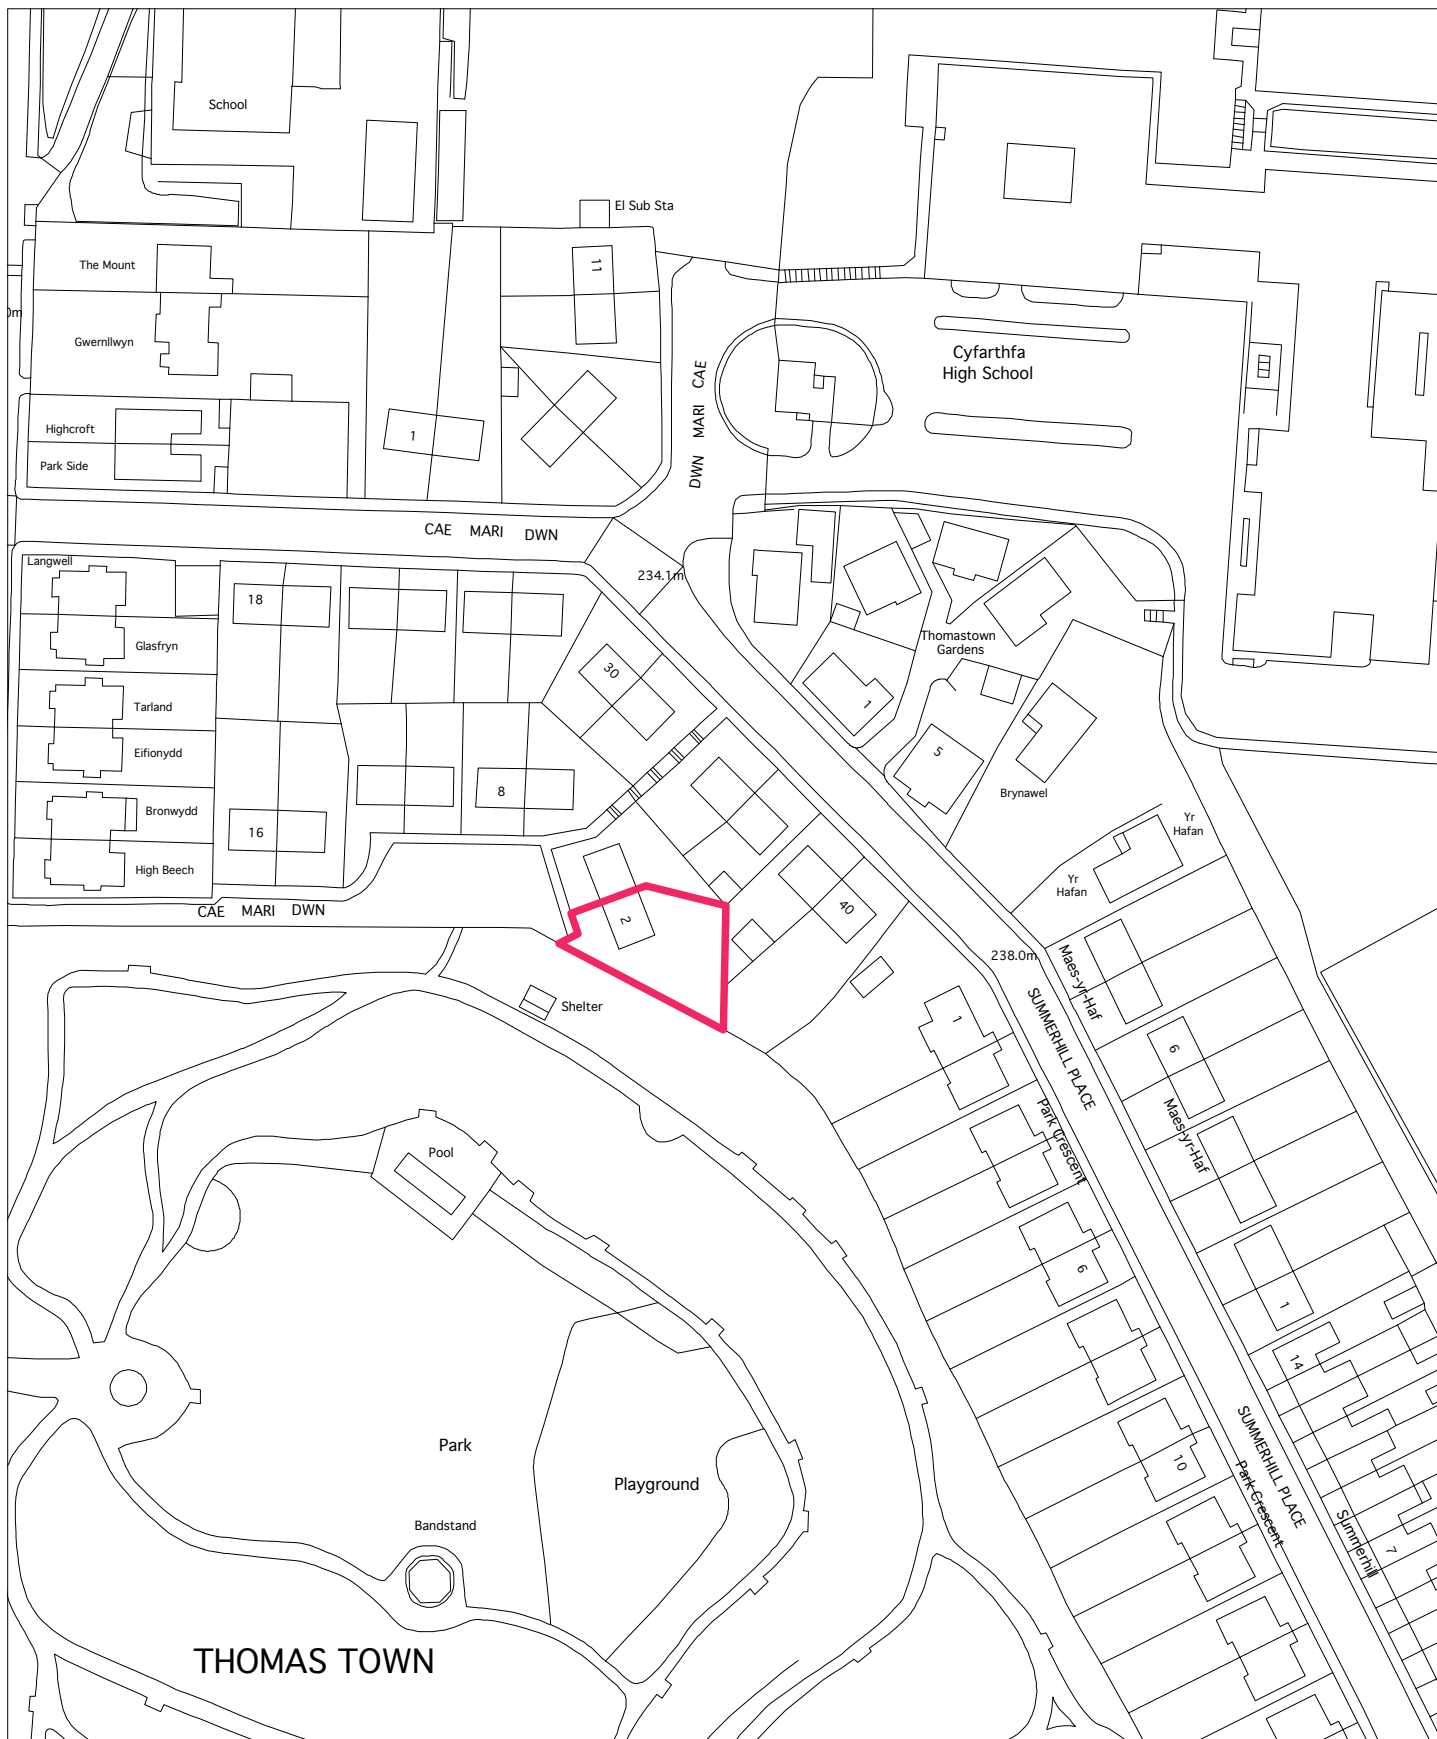

2 CAE MARI DWN
MERTHYR TYDFIL

LOCATION PLAN 1:1250

