


M:\HOB\B2191100 - A465 Section 5&6 Technical Advisor\05 Working Files\9400 Lands\Pant Road Playground - Planning Application\Working Folder\CAD Folder\2191100-JAC-LSI-DR-HE-9400-1001.dwg - 17/08/2020 09:13:46 - PA06 - Ryanda

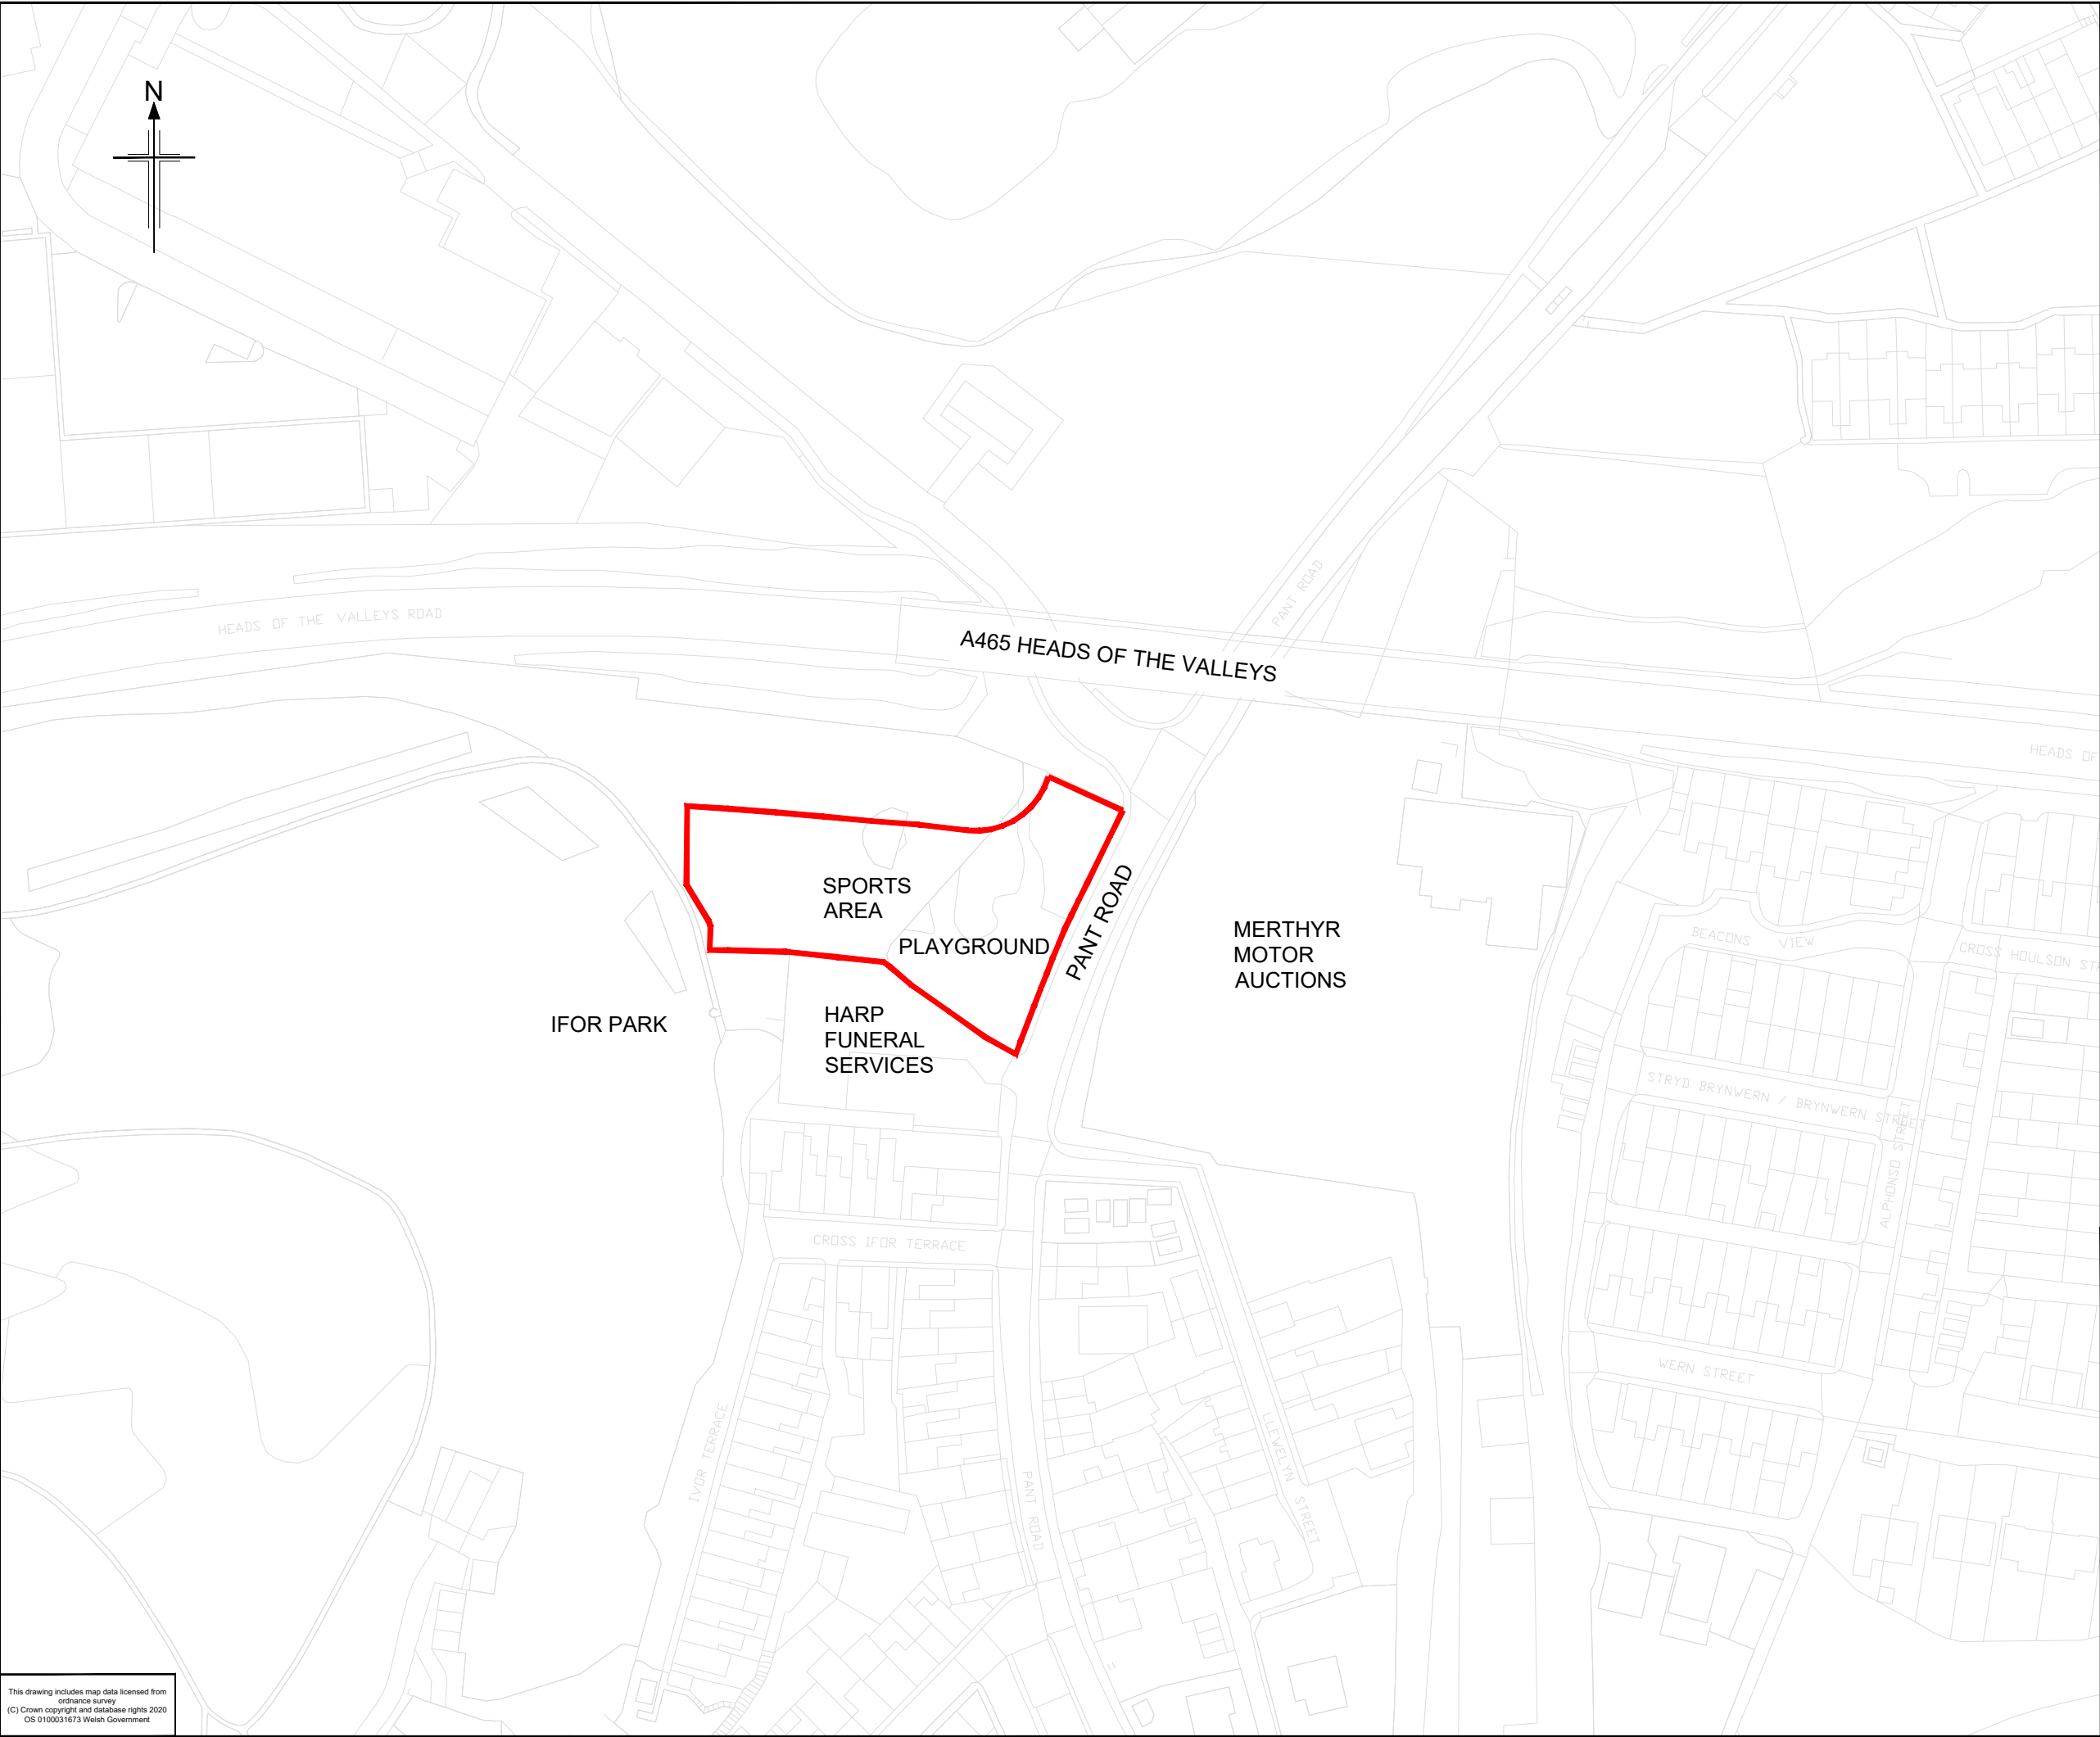

Legend

Red line site boundary



ISSUE FOR PLANNING

P0	Aug 2020	First Issue	WE	HD	HD	RT
Rev	Rev. Date	Purpose of revision	Drawn	Checked	Rev'd	Apprv'd



Churchill House, Churchill Way, Cardiff CF10 2HH
Tel: +44(0)29 2035 3200
www.jacobs.com

Client



Llywodraeth Cymru
Welsh Government

Project

A465 SECTIONS 5 & 6

Drawing title

PA06 -
SITE LOCATION PLAN

Drawing status

FOR PLANNING

Scale	1:1250 @ A3	DO NOT SCALE
Jacobs No.	2191100	Rev
Client no.		P0

Drawing number

B2191100-JAC-LSI-DR-HE-9400-1001

© Copyright 2020 Jacobs U.K. Limited. The concepts and information contained in this document are the property of Jacobs. Use or copying of this document in whole or in part without the written permission of Jacobs constitutes an infringement of copyright. Limitation: This drawing has been prepared on behalf of, and for the exclusive use of, Jacobs Client, and is subject to, and issued in accordance with, the provisions of the contract between Jacobs and the Client. Jacobs accepts no liability or responsibility whatsoever for or in respect of, any use of, or reliance upon, this drawing by any third party.