


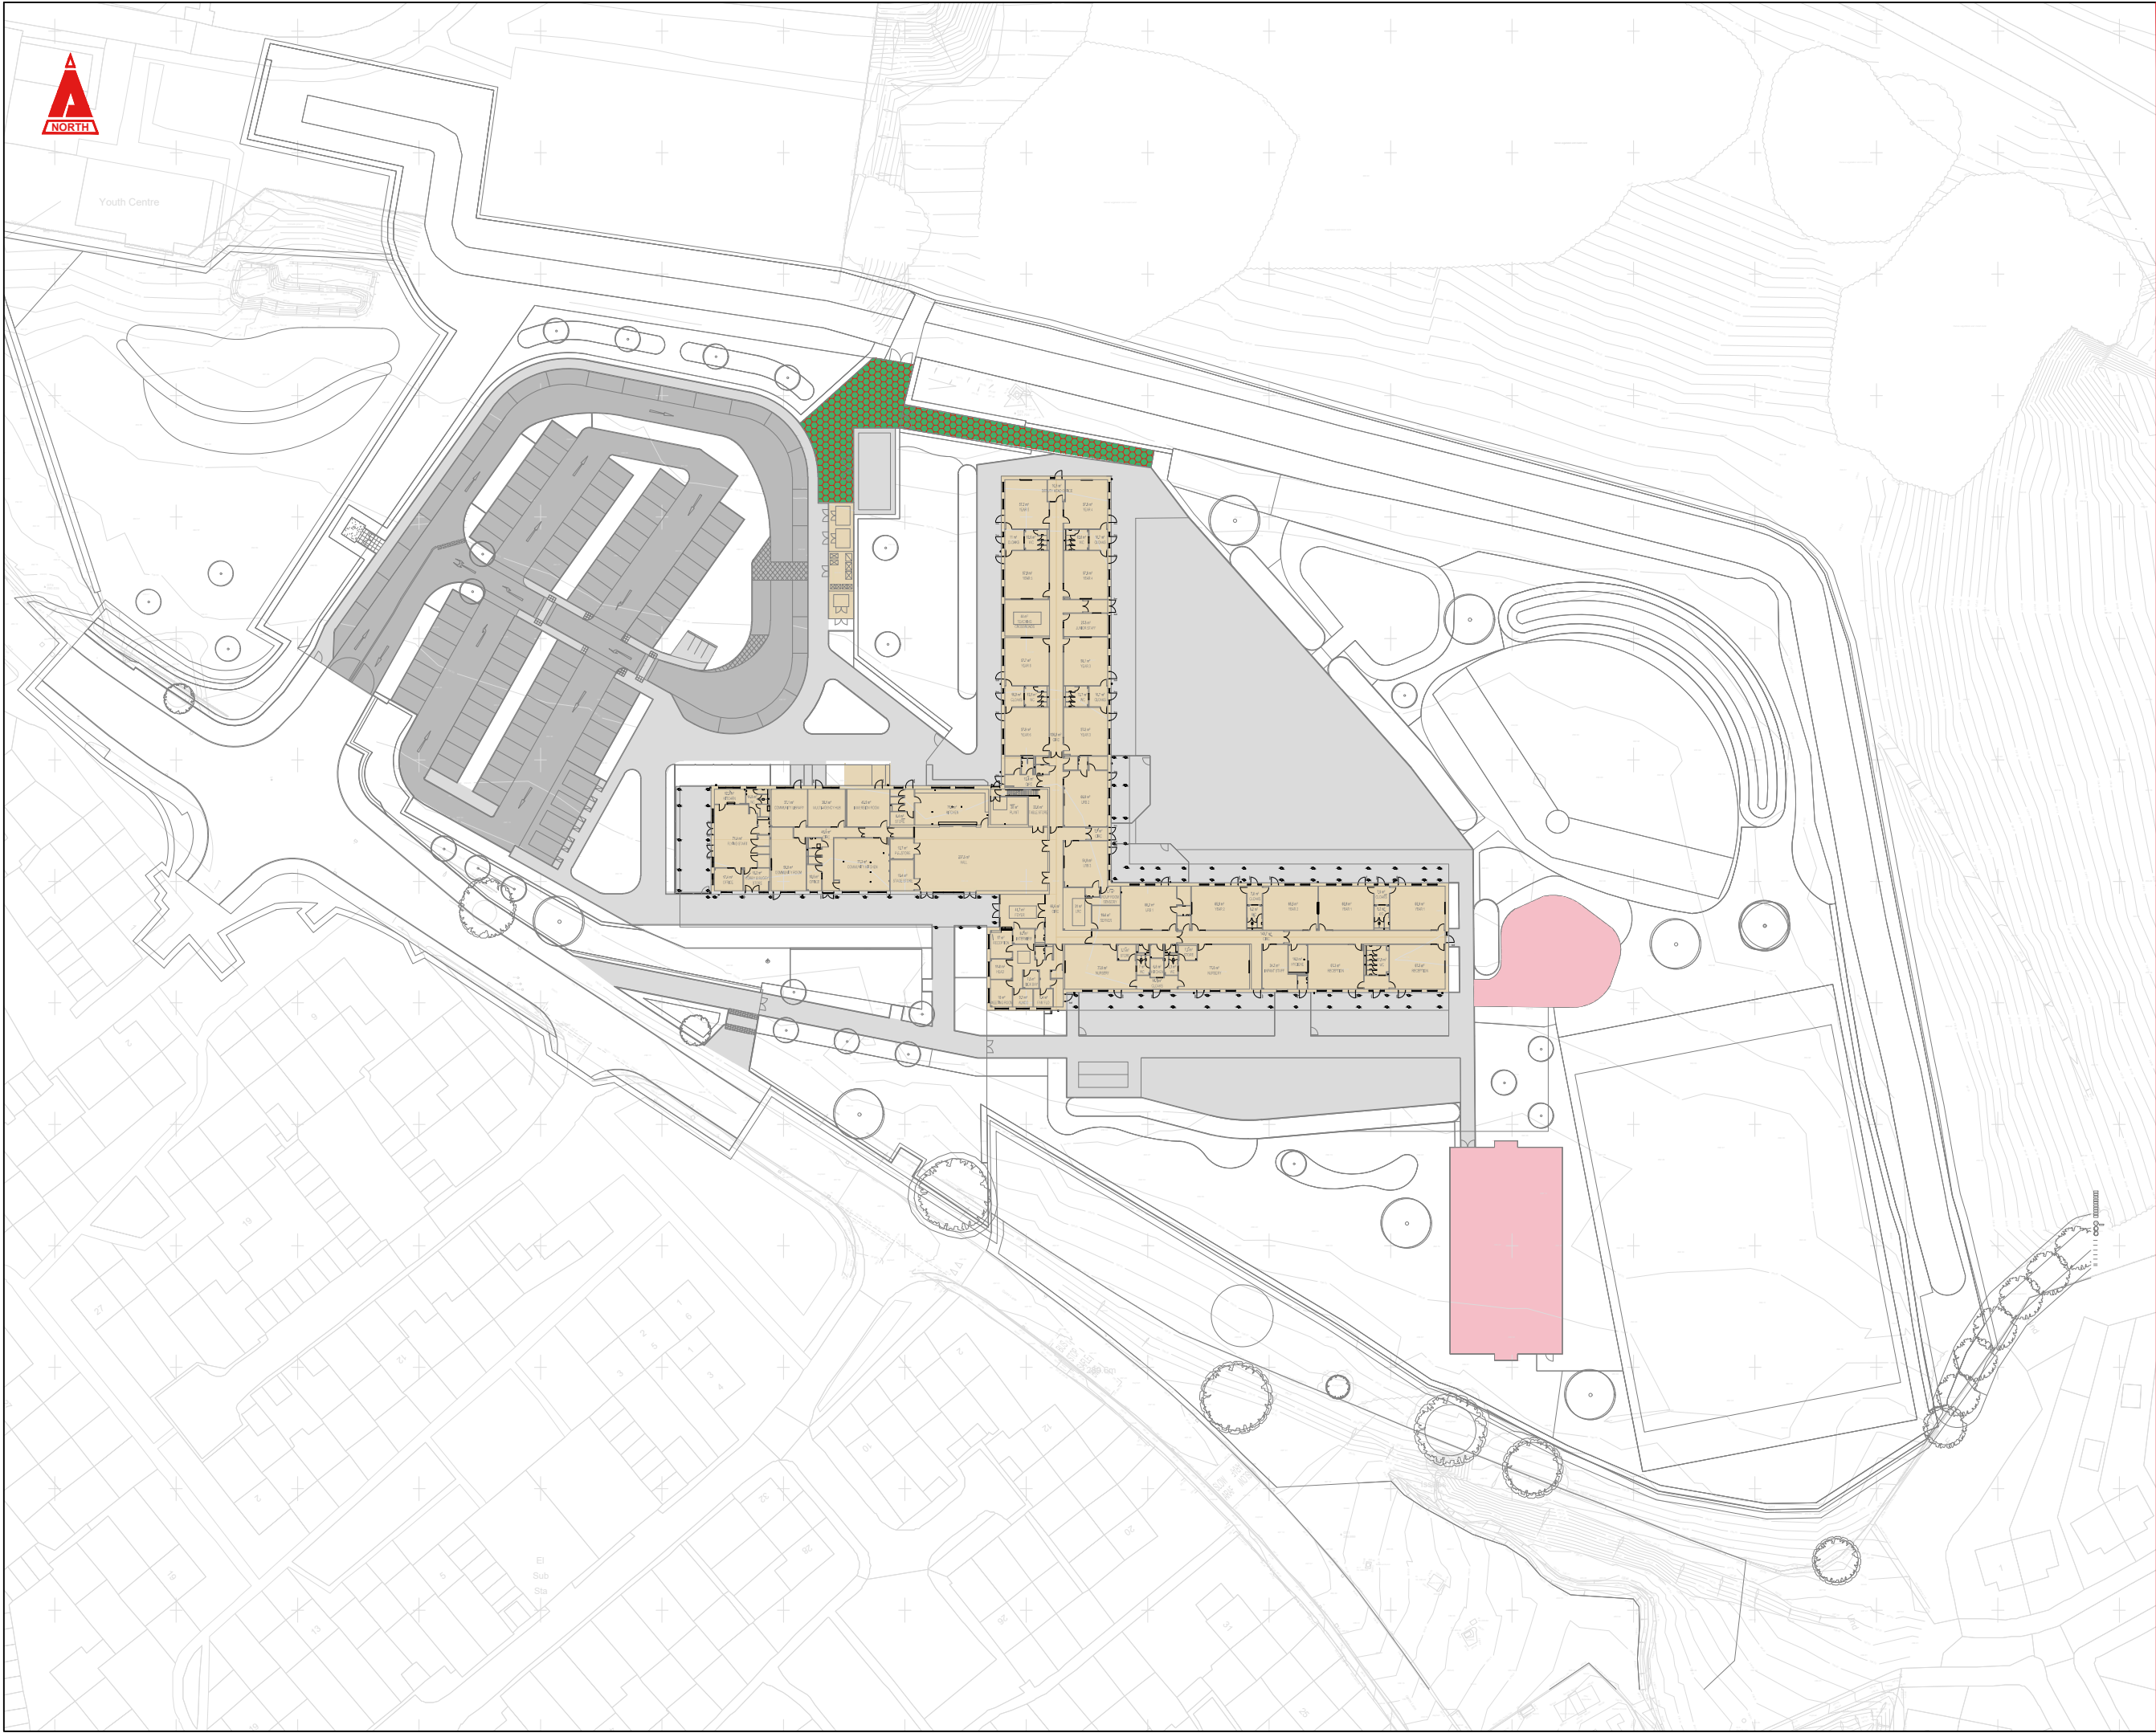

THIS DRAWING IS COPYRIGHT © CAMBRIA CONSULTING LTD.

DO NOT SCALE FROM THIS DRAWING.

CONTRACTORS MUST CHECK ALL DIMENSIONS ON SITE. ONLY FIGURED DIMENSIONS ARE TO BE WORKED FROM. DISCREPANCIES MUST BE REPORTED IMMEDIATELY TO CAMBRIA CONSULTING LIMITED BEFORE PROCEEDING.

THE CONTRACTOR IS TO REFER TO THE SPECIFICATION, FULL SCHEDULE OF RESIDUAL RISKS IN THE CONTRACT DOCUMENTATION AND ALSO TO INFORMATION FROM OTHER DESIGNERS, IN PARTICULAR THE M&E CONSULTANT REGARDING EXISTING LIVE SERVICES.



THIS SYMBOL IS USED TO HIGHLIGHT INSTANCES OF RISK WITHIN THE CONSTRUCTION PROCESS. ALWAYS CHECK FOR LATER REVISIONS OF THIS DRAWING.

KEY:

|  |                                                      |
|--|------------------------------------------------------|
|  | PERMEABLE PAVING AREAS - BOD PAVE 85 (AREA = 348m²)  |
|  | PERMEABLE PAVING AREAS - MUGA ASPHALT (AREA = 952m²) |
|  | IMPERMEABLE ROAD AREAS (AREA = 3338m²)               |
|  | IMPERMEABLE FOOTWAY/PLAY AREAS (AREA = 6057m²)       |
|  | IMPERMEABLE BUILDING AREAS (AREA = 3559m²)           |

TOTAL SITE IMPERMEABLE AREA = 14254m²

|      |                                  |    |     |          |
|------|----------------------------------|----|-----|----------|
| P04  | NMA APPLICATION SUBMISSION.      | JW | RJ  | RJ       |
|      |                                  |    |     | 14/01/26 |
| P03  | PLANNING APPLICATION SUBMISSION. | LW | RJ  | BW       |
|      |                                  |    |     | 07/02/24 |
| P02  | ISSUED FOR PRE-SAB.              | RJ | BW  | BW       |
|      |                                  |    |     | 21/11/23 |
| P01  | ISSUED FOR RIBA STAGE 2.         | DC | BW  | BW       |
|      |                                  |    |     | 27/09/23 |
| Rev. | Description                      | By | Chk | App      |

Client:

**MORGAN  
SINDALL**

Project:

**GOETRE PRIMARY SCHOOL  
CC2538**

Drawing Title:

**PROPOSED CATCHMENT  
PLAN**

Drawing No.

**26CB01 CAM 53 XX D C 1500**

|         |            |          |         |      |      |        |
|---------|------------|----------|---------|------|------|--------|
| Project | Originator | Function | Spatial | Form | Disc | Number |
|         |            | B'down   | B'down  |      |      |        |

Status Revision:

|    |          |                     |             |
|----|----------|---------------------|-------------|
| S4 | PLANNING | Scale @A1:<br>1:500 | Rev:<br>P04 |
|----|----------|---------------------|-------------|

**CAMBRIA**  
Constructive Thinking

Civil & Structural Engineers  
Cambria House  
16 Plas St. Pol de Leon  
Penarth Marina  
Cardiff, CF64 1TR

T 029 2009 3333  
E admin@cambria.co.uk  
W www.cambria.co.uk  
@cambriauk  
uk.linkedin.com/in/cambriauk