


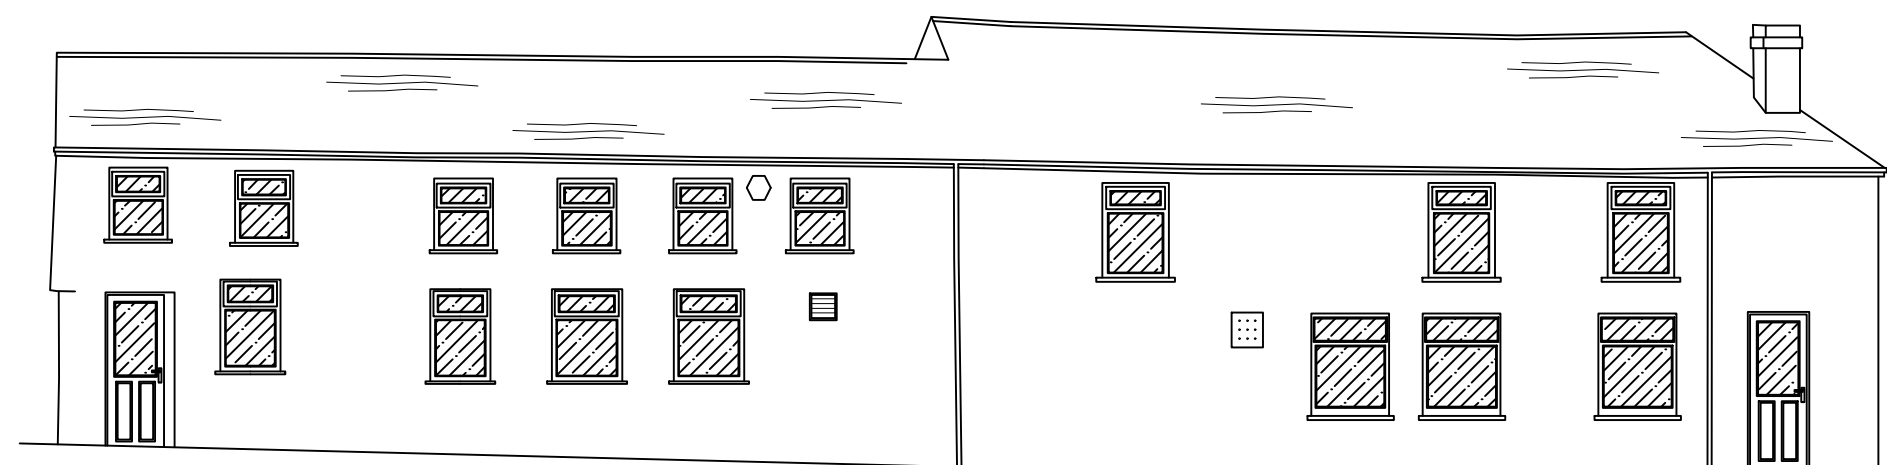


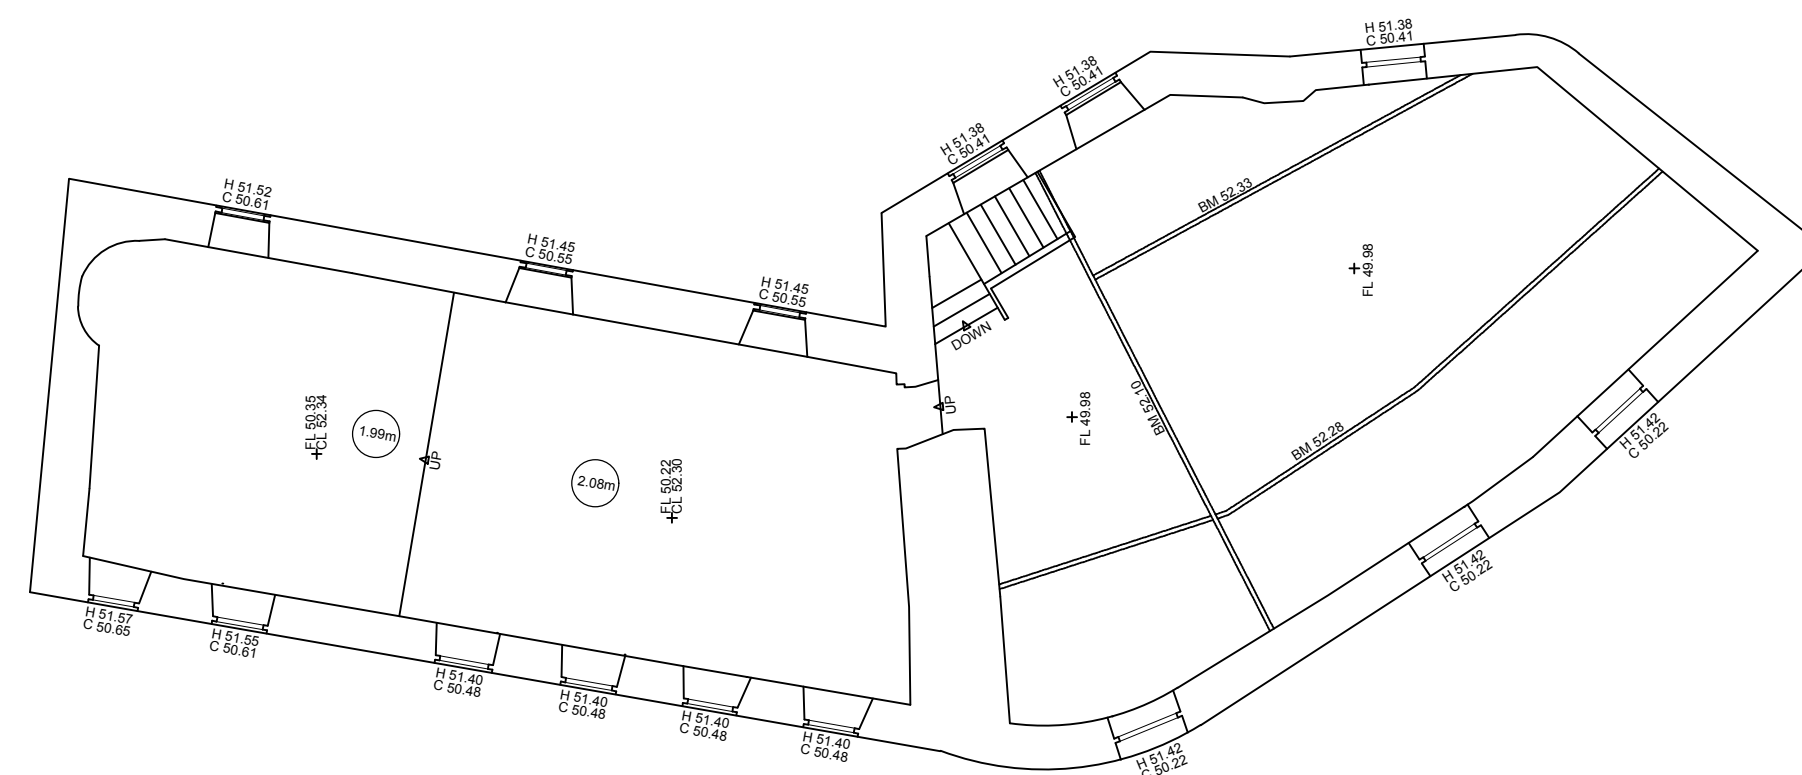


DATUM 45m

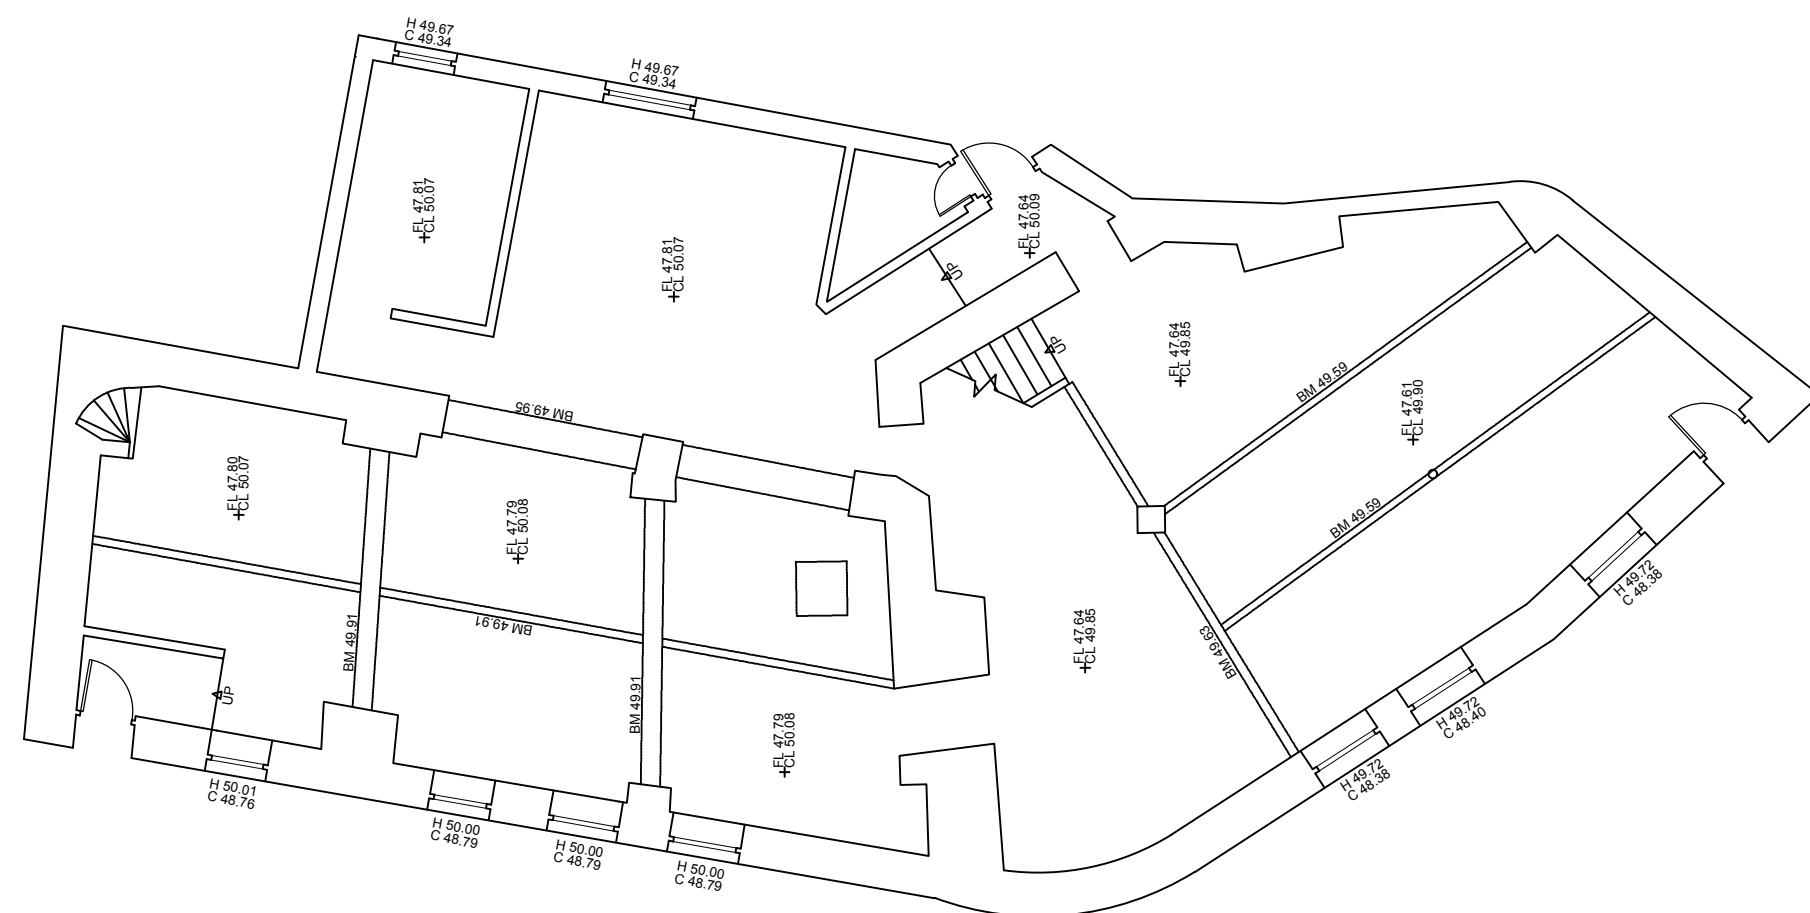

DATUM 45m

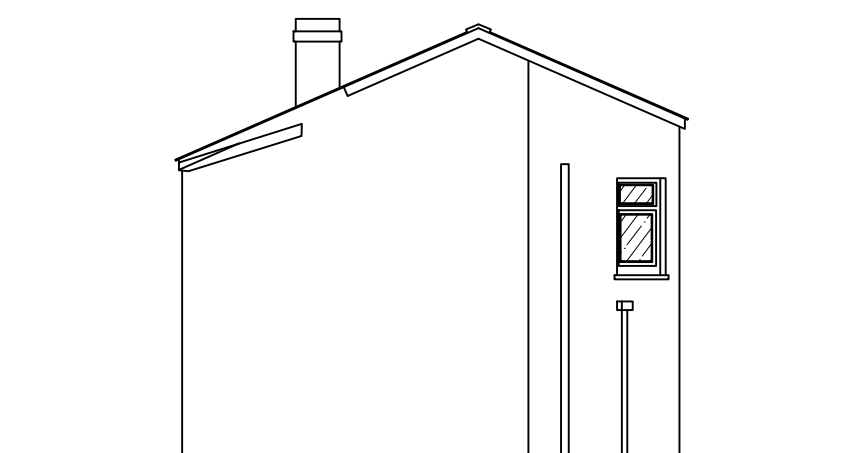

DATUM 45m

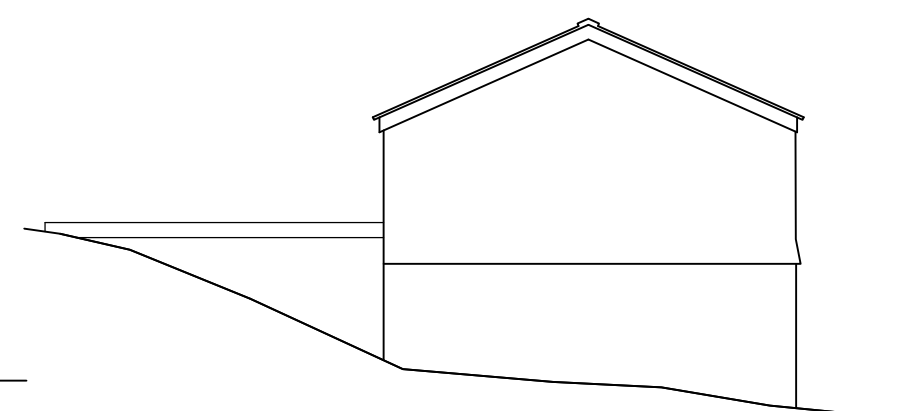

DATUM 45m

THIS DRAWING IS COPYRIGHT ©

Ken Bateman
Chartered Surveyor
B.Sc. (Hons.) MRICS. C. Build E MCABE

Change of use of day nursery
to offices and store,
raising of roof level and first
storey extension
at
Brewery Road
Dowlais
Merthyr

title
Existing plans and
elevations

Date: February 2024

Scale: A2@ 1 : 100

Drawn

Drawing No.

GA 001

Re