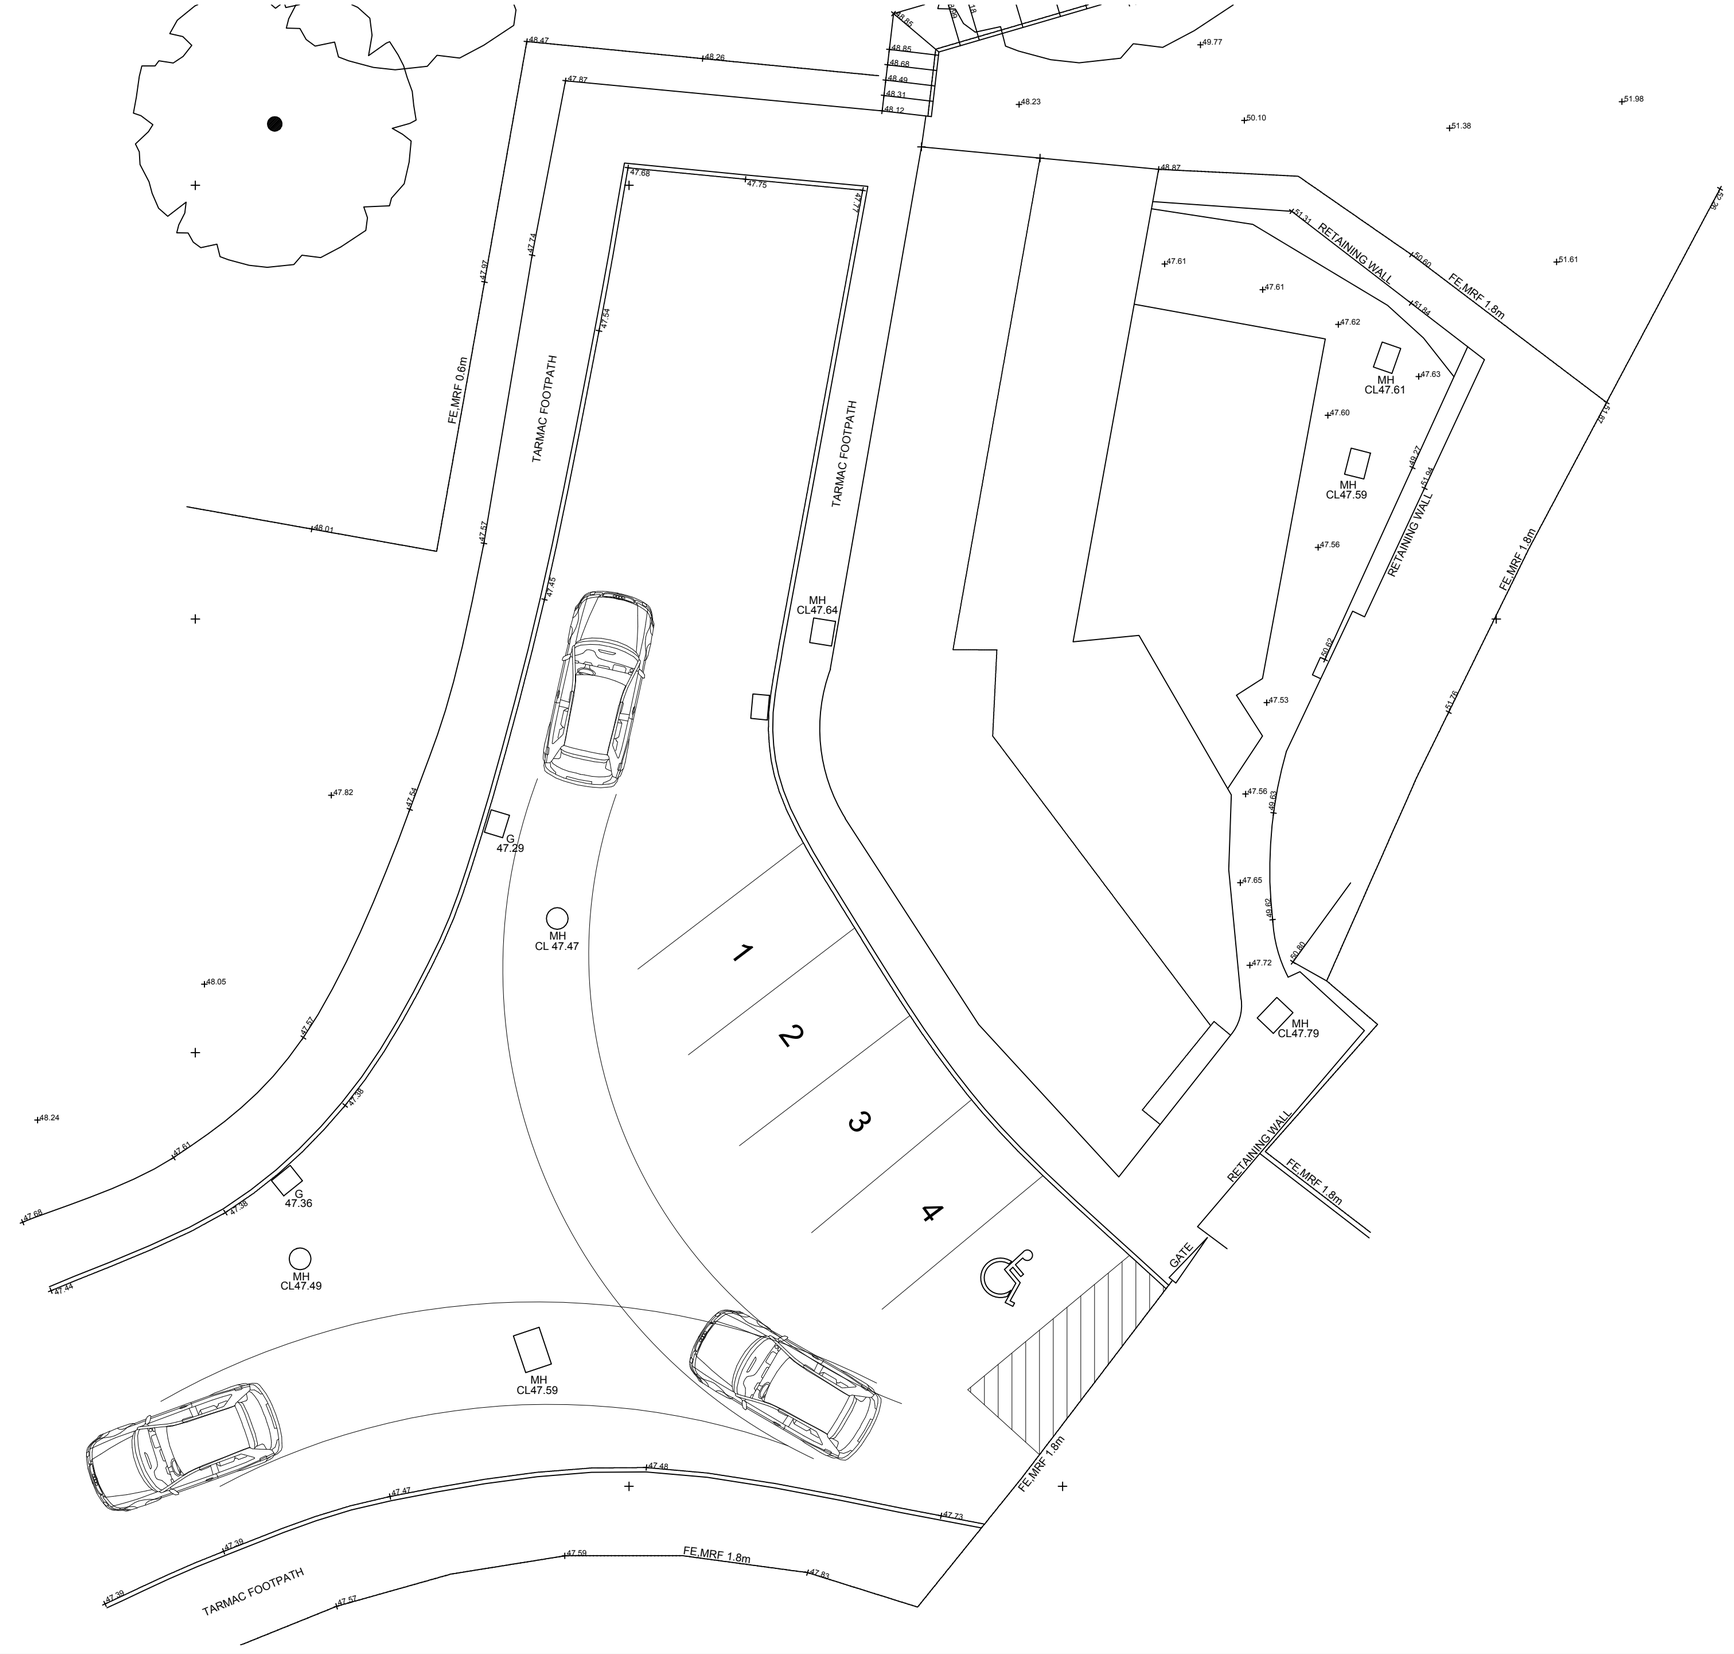


THIS DRAWING IS COPYRIGHT © C

Ken Bateman
Chartered Surveyor
B.Sc. (Hons.) MRICS. C. Build E MCABE

Change of use of day nursery to offices and store, raising of roof level and first storey extension
at
Brewery Road
Dowlais
Merthyr

title
Car Parking and Highways layout

Date: March 2024
Scale: A2@ 1 : 100
Drawn:

Drawing No.	Rev.
GA 003	B