



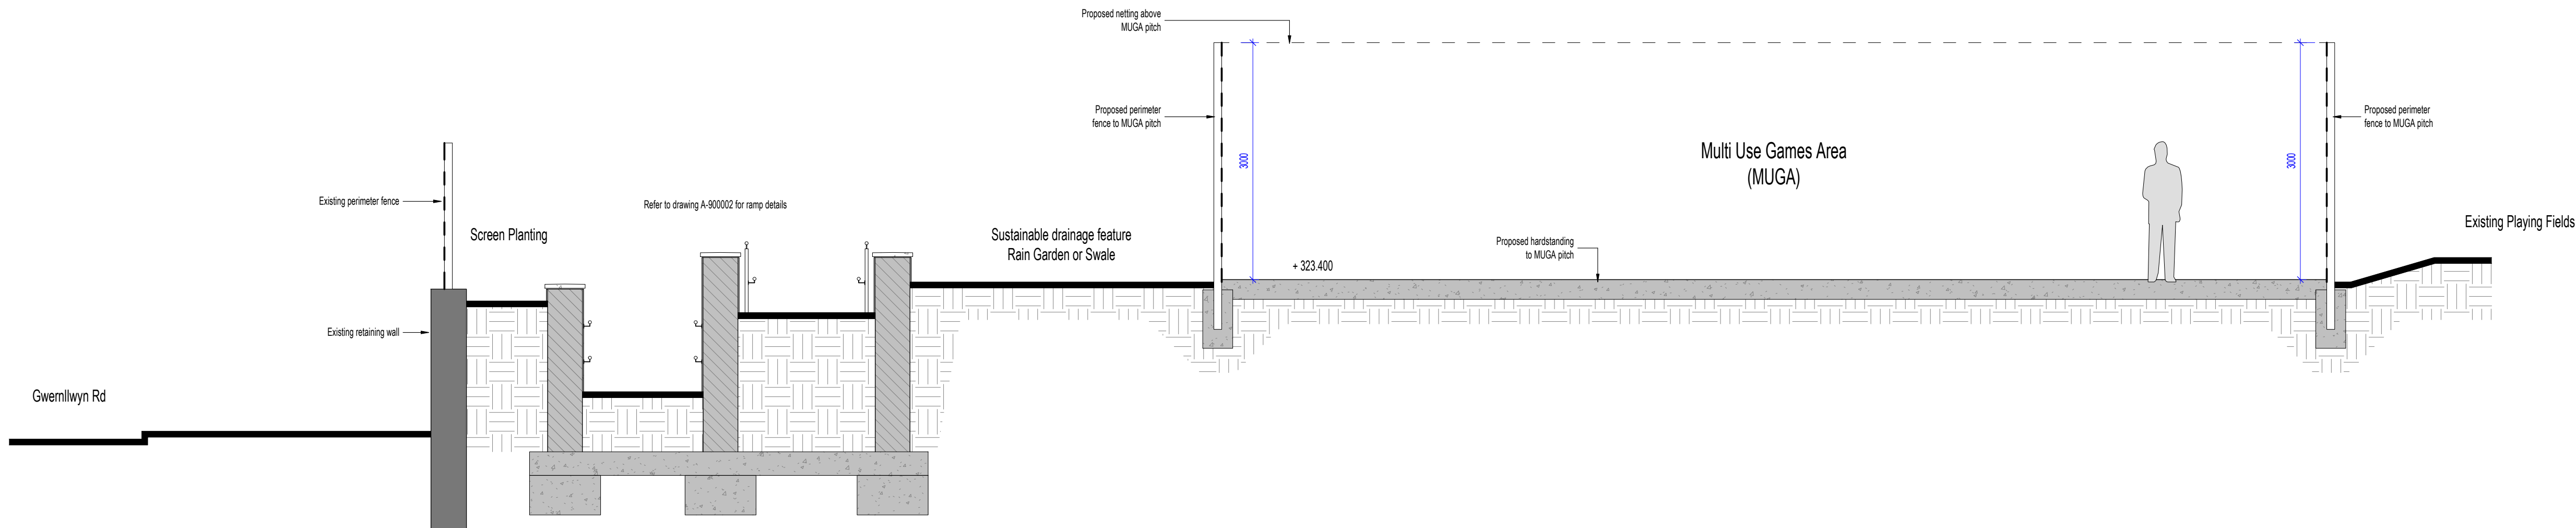

Proposed Section A-A
1:50

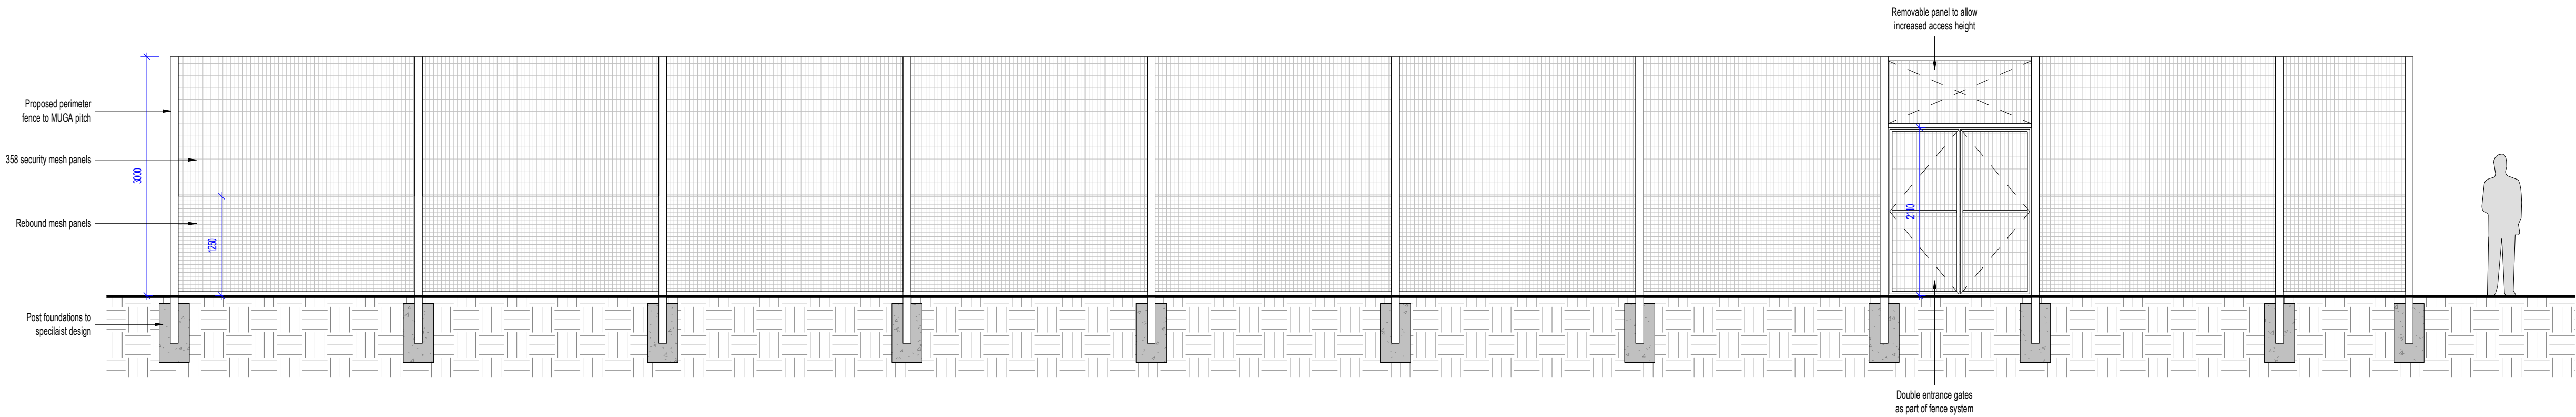

Typical Elevation - MUGA Fence
1:50

P01	Ramp and MUGA Pitch location amended in line with Planning Officers comments RE KJ KJ	28/06/2024
P00	RIBA Stage 3 Issue RE KJ KJ	24/05/2024
REV	DESCRIPTION DRAWN BY CHECKED BY APPROVED BY	DATE
RIBA PLAN OF WORK WORKSTAGE	LEVEL OF MODEL DEFINITION (LoD)	
Stage 3 - Spatial Coordination	LoD 2 - Conceptual Model	
PURPOSE OF ISSUE - SUITABLE FOR ...	STATUS or SUITABILITY	
Planning Submission	Status S2 - Delivery Team Information	



CARDIFF 029 2052 8140
LONDON 0207 138 3560
WREXHAM 01978 357 887

www.lawray.co.uk

CLIENT
Mertthyr Tydfil County Borough Council

PROJECT TITLE
Dowlais Infant School External Works

DRAWING TITLE
Proposed MUGA Pitch Details

PROJECT No 19949 SCALE @ A1 1:50

DRAWING No	1190: Project-Original	Volume	Level	Type	Role	Number	REVISION
1851/192/2007	1950: Project-Original	Functional	Spatial	Form	Discipline	Number	
42/2018/1	18/03/2018/603	18/03/2018/603					

DIS-LAW-X-X-DR-A-900001 P01
DO NOT SCALE Any discrepancy or query concerning this drawing should be referred to the Architect
Registered Office: Greenmeadow Springs, 1 Cae Gwynedd, Tongwynlais, CARDIFF CF15 7AB
Reg. Co. No. 2724178, VAT Reg. No. 134 2146 06