


Proposed Section C-C
1 : 50

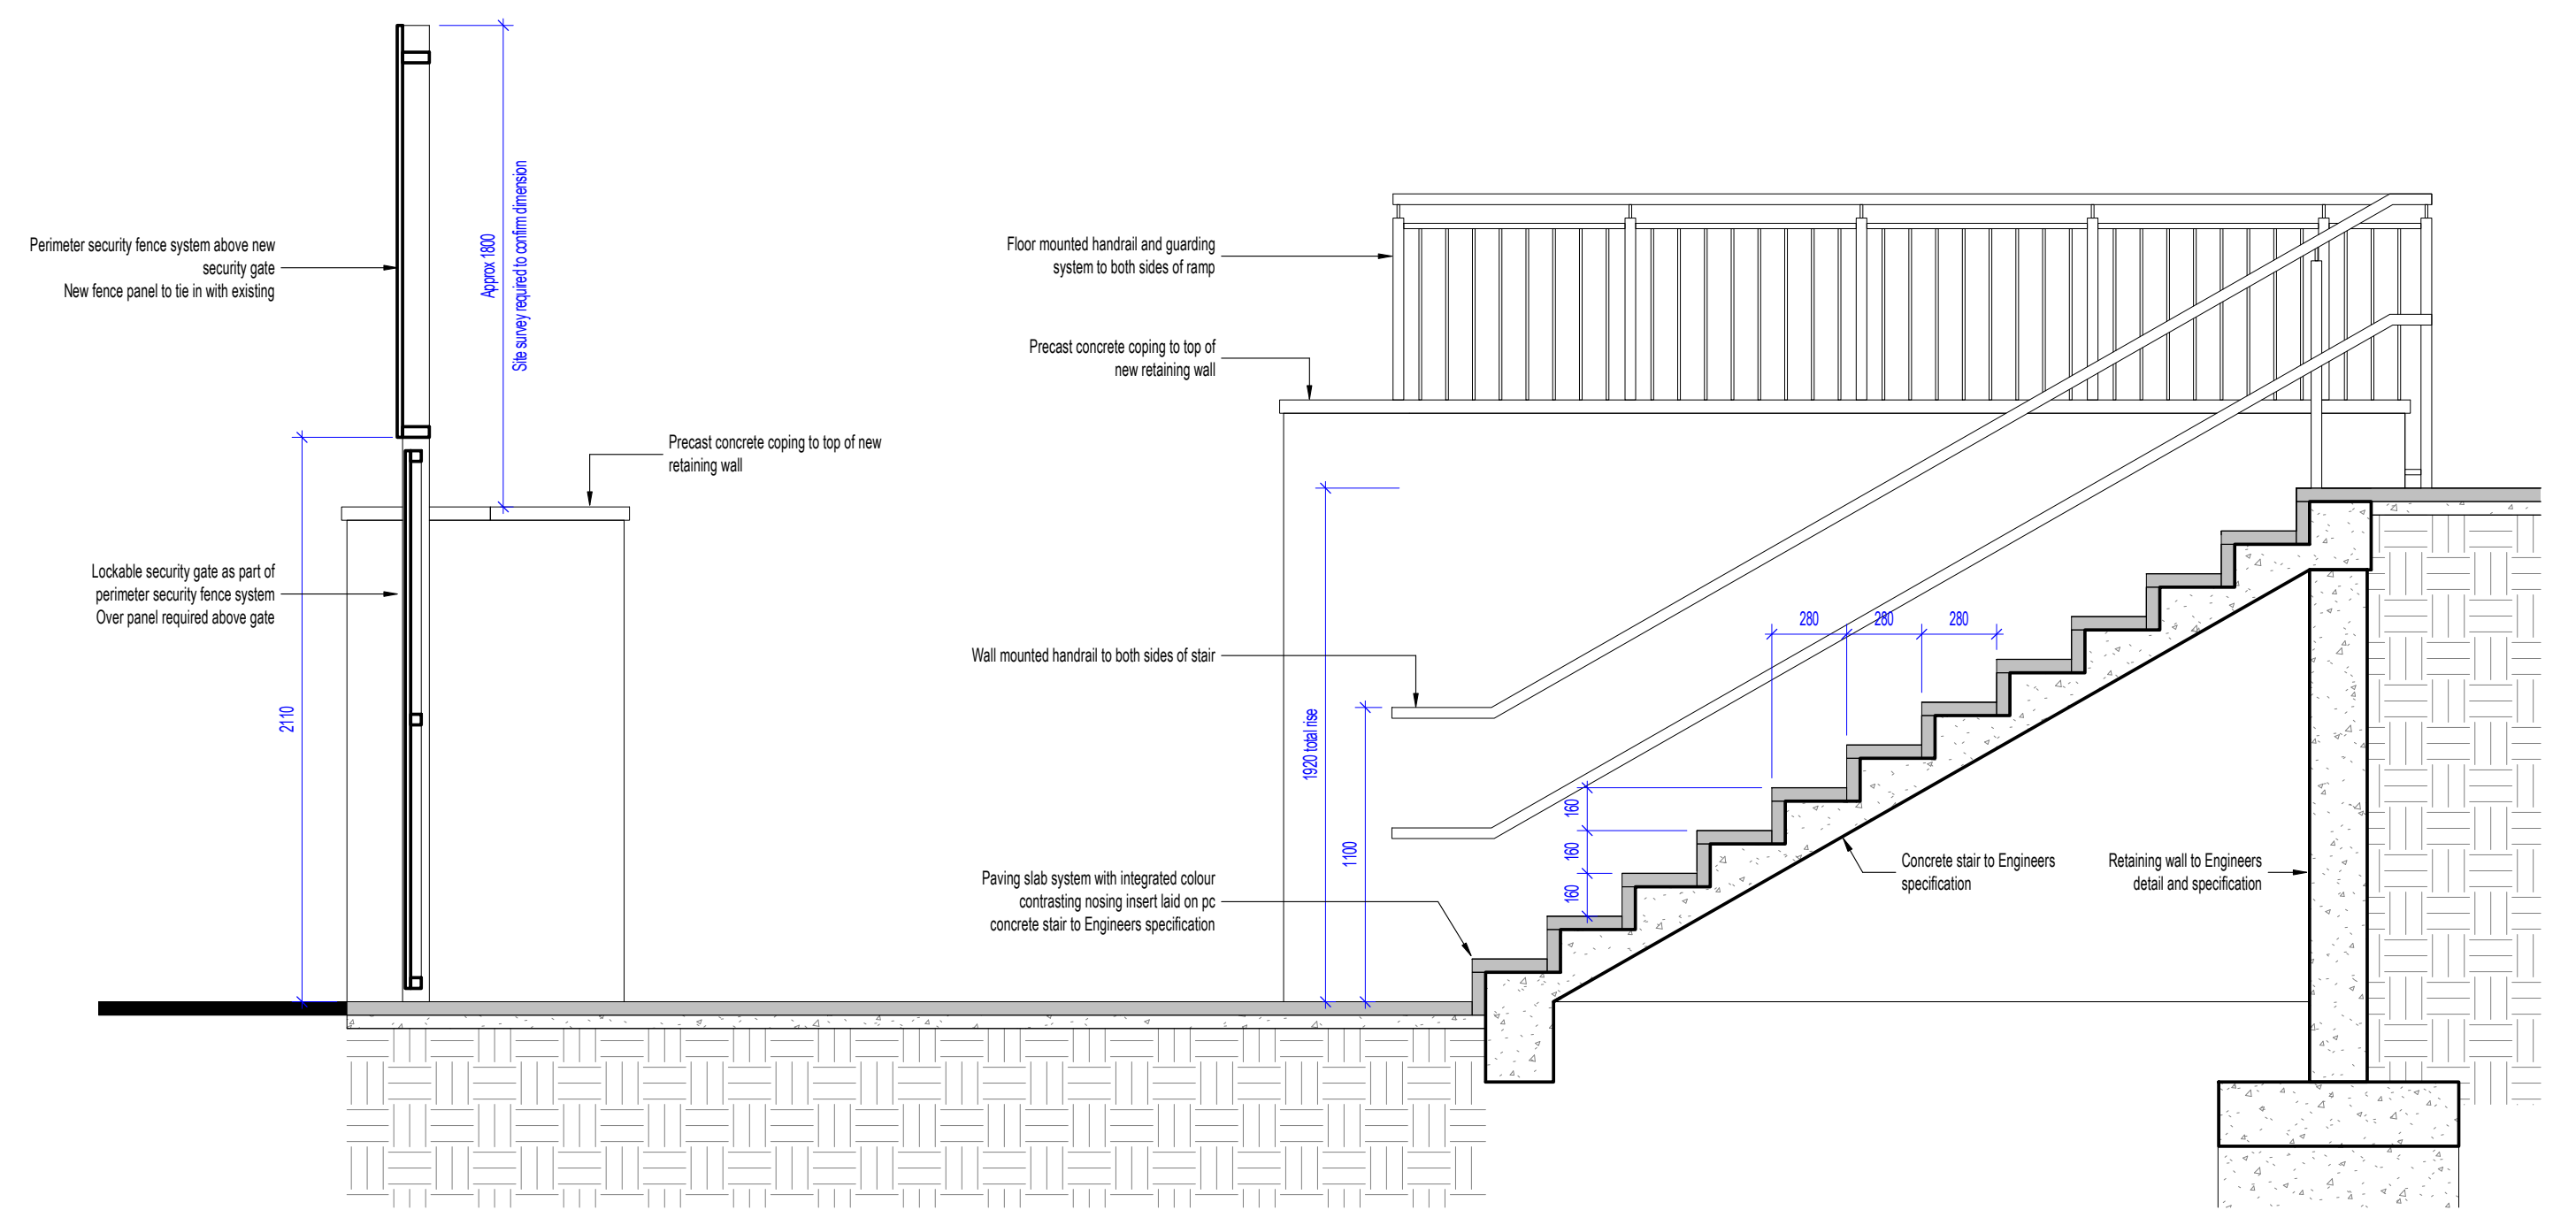

lawray architects

PROJECT TITLE
Dowlais Infant School External Works

DRAWING TITLE
Proposed External Ramp 01

PROJECT No 19949 SCALE @ A1
As indicated

DRAWING No BS1192:2007 A2:2016) & IS EN ISO19650	1192: Project - Originator - Volume - Level - Type - Role - Number	REVISION
	19650: Project - Originator - Functional - Spatial - Form - Discipline - Number Breakdown Breakdown	
	DIS-LAW-X-X-DR-A-900002	P00

DO NOT SCALE

Any discrepancy or query concerning this drawing should be referred to the Architect

Copyright © LAWRAV LIMITED

Registered Office: Greenmeadow Springs, 1 Cae Gwyrdd, Tongwynlais, CARDIFF CF15 7AB

Reg. Co. No. 2724178, VAT Reg. No. 134 2146 06