


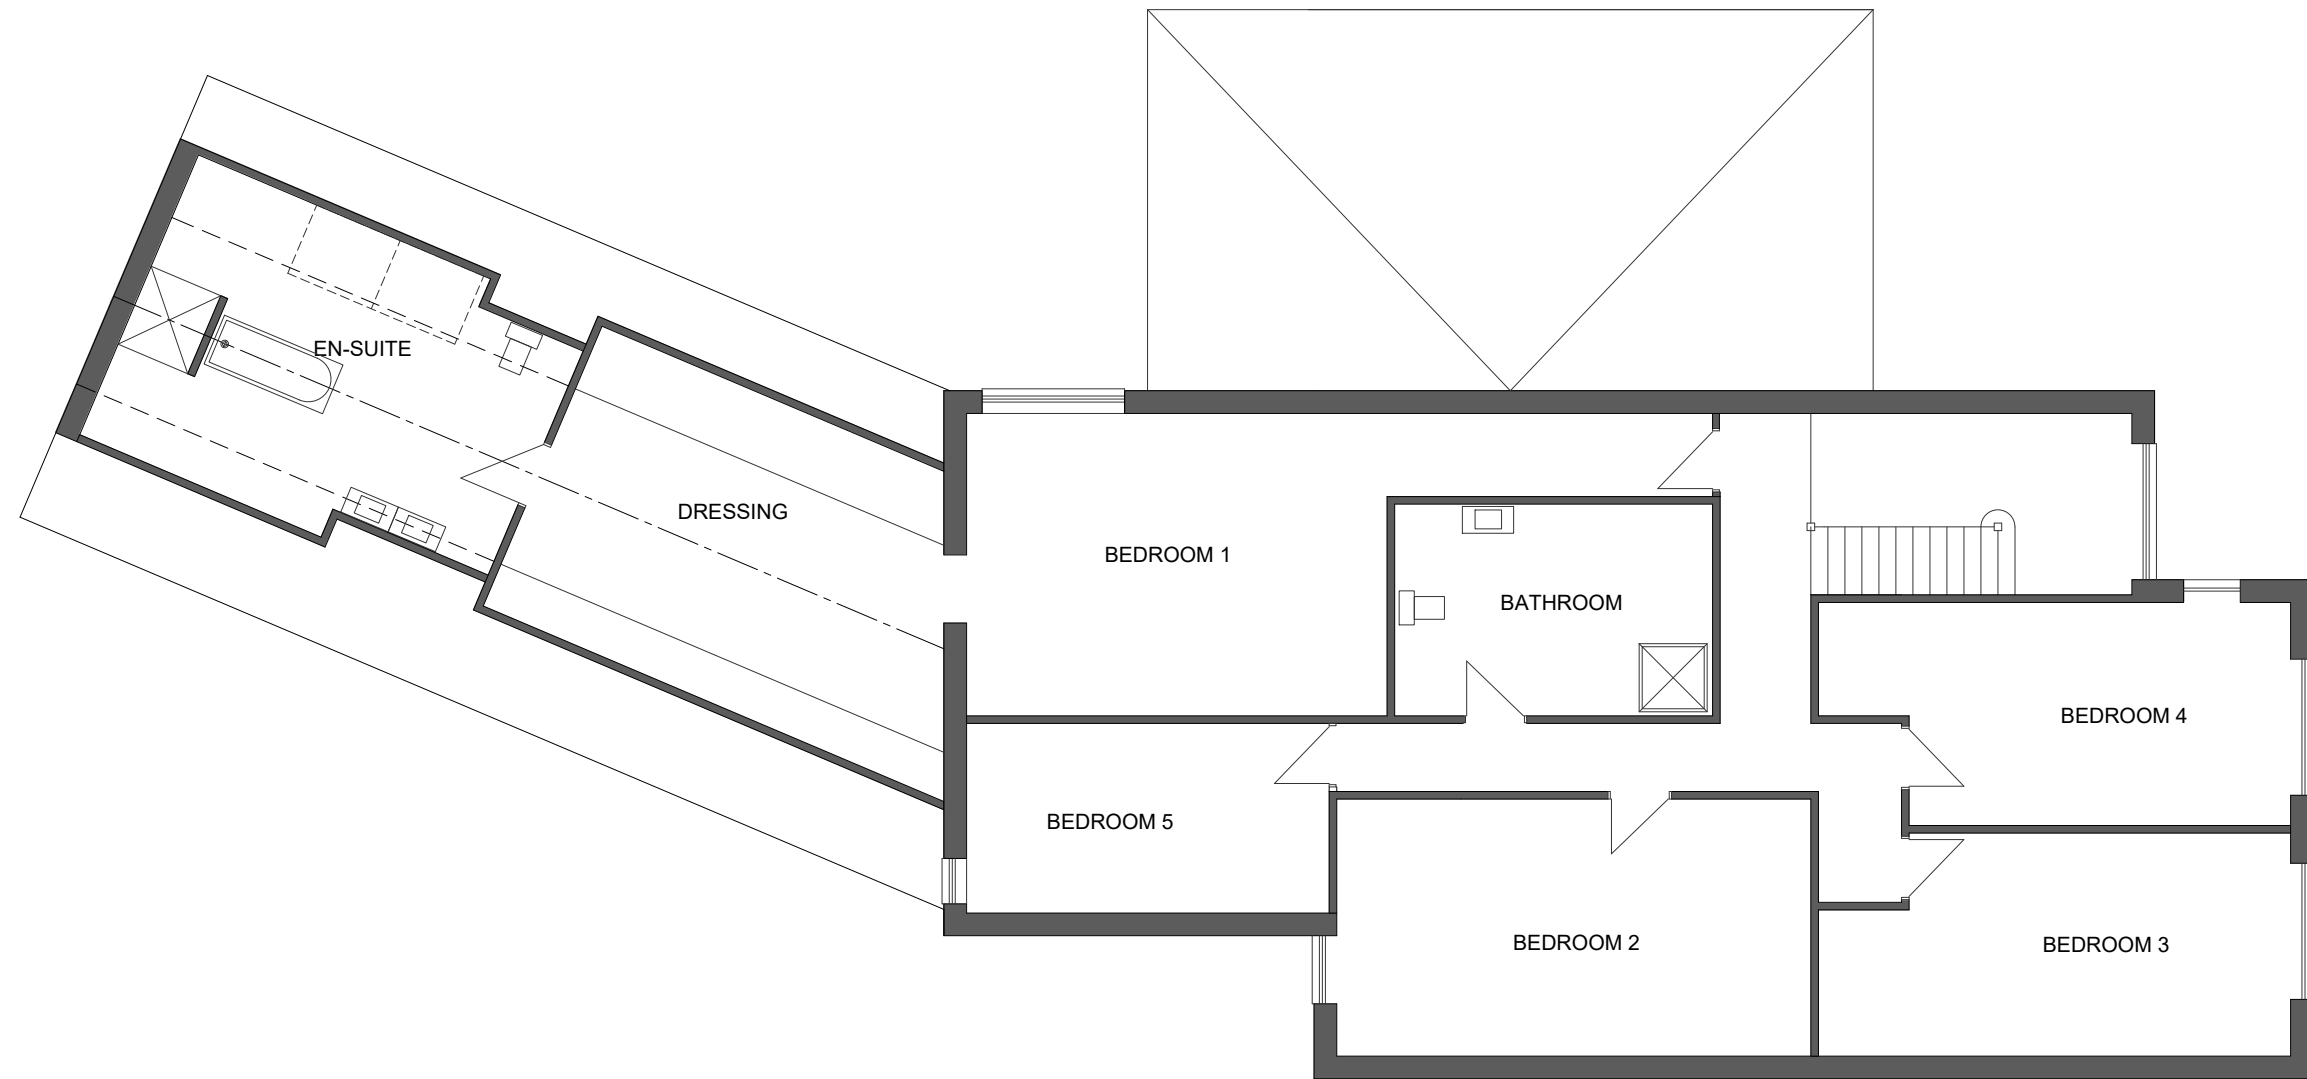

AMENDMENTS: A. Plan re-designed. October 2020
B. Plan re-designed. October 2020

k.j.lloyd AAdip. RIBA CHARTERED ARCHITECT		49 Coed Y Pia, LLanbradach Caerphilly, CF83 3PT	
PROJECT	PROPOSED DWELLING LAND AT BOTTOM OF BRONDEG HEOLGERRIG MERTHYR TYDFIL		DATE NOV 2020
	DRAWN	KL	DRG.NO. 02
DRAWING PROPOSED FIRST FLOOR PLAN			
THIS DRAWING IS COPYRIGHT			