

EXISTING LOCATION AND BLOCK PLAN



This drawing is copyright and must not be reproduced without the written consent of Vision Mill Architects Ltd. Do not scale from this drawing. All dimensions to be checked on site prior to commencement of works, any discrepancies to be reported to Vision Mill Architects Ltd. immediately.

Revisions

Name	Date	Notes
------	------	-------



LOCATION PLAN
SCALE 1:1250

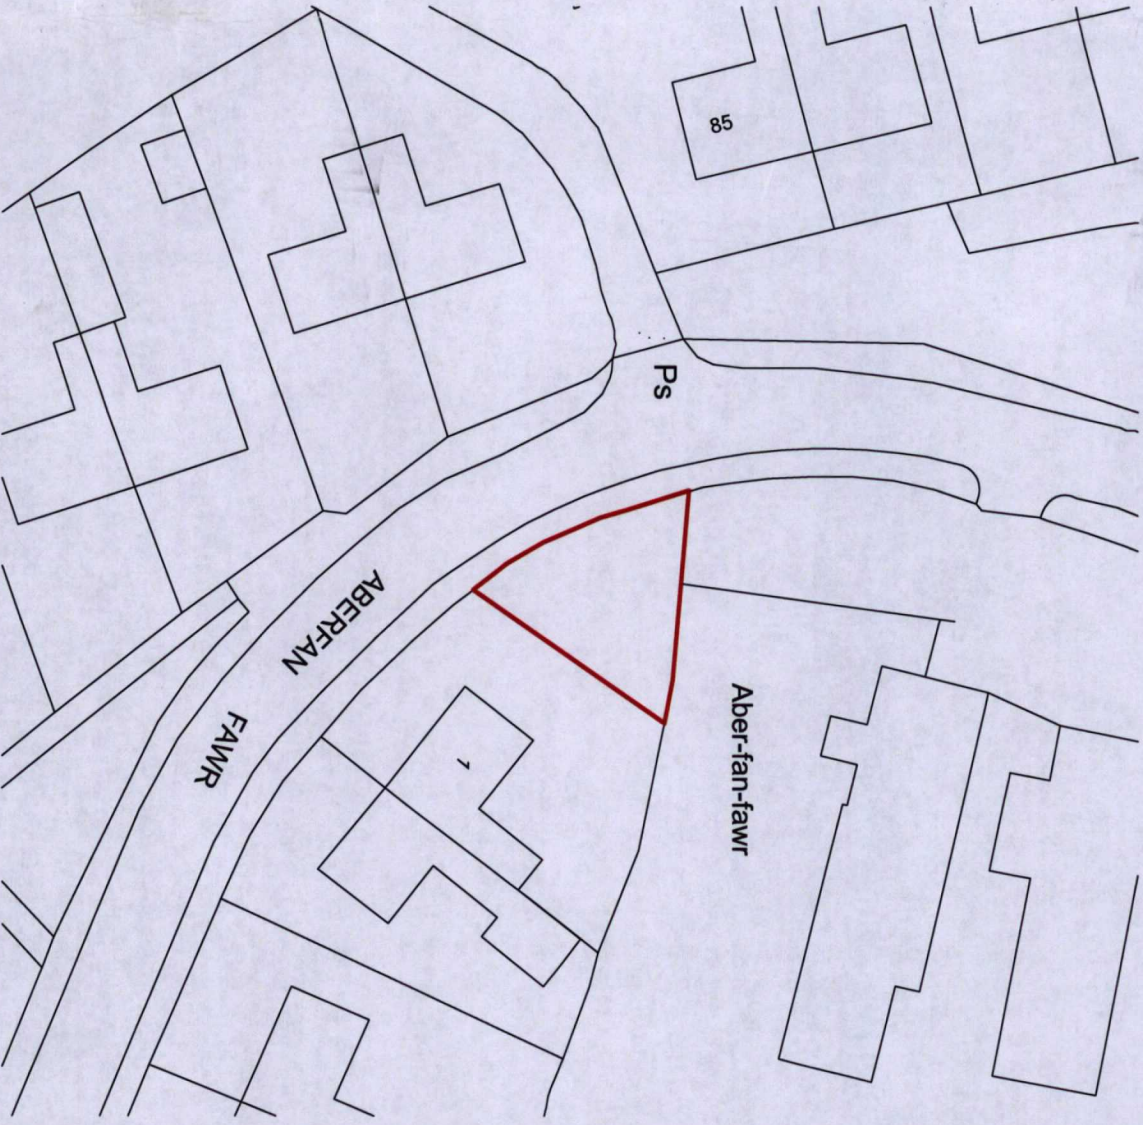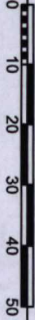

BLOCK PLAN
SCALE 1:500



MERTHYR TIDFEL
COUNTY BOROUGH COUNCIL
Town & Country Planning Act 1990
PERMISSION GRANTED SUBJECT TO CONDITIONS
15 JUL 2021
J JONES
BATHONS & P M R T P I
HEAD OF TOWN PLANNING



Amended Plans
Received: 12/04/24
18/21/0045

Project No. 2020-13

Project: Aberfan Fawr

Client: Mr. Damon Owens

Drawing Title: Existing Location and Block Plan

Drawing Number: P001

Job No.: 2020-13 Scale: 1:1250, 1:500 @ A3

Date: 12/04/21 Revision: B

Drawn By: RRS Checked By: NM