


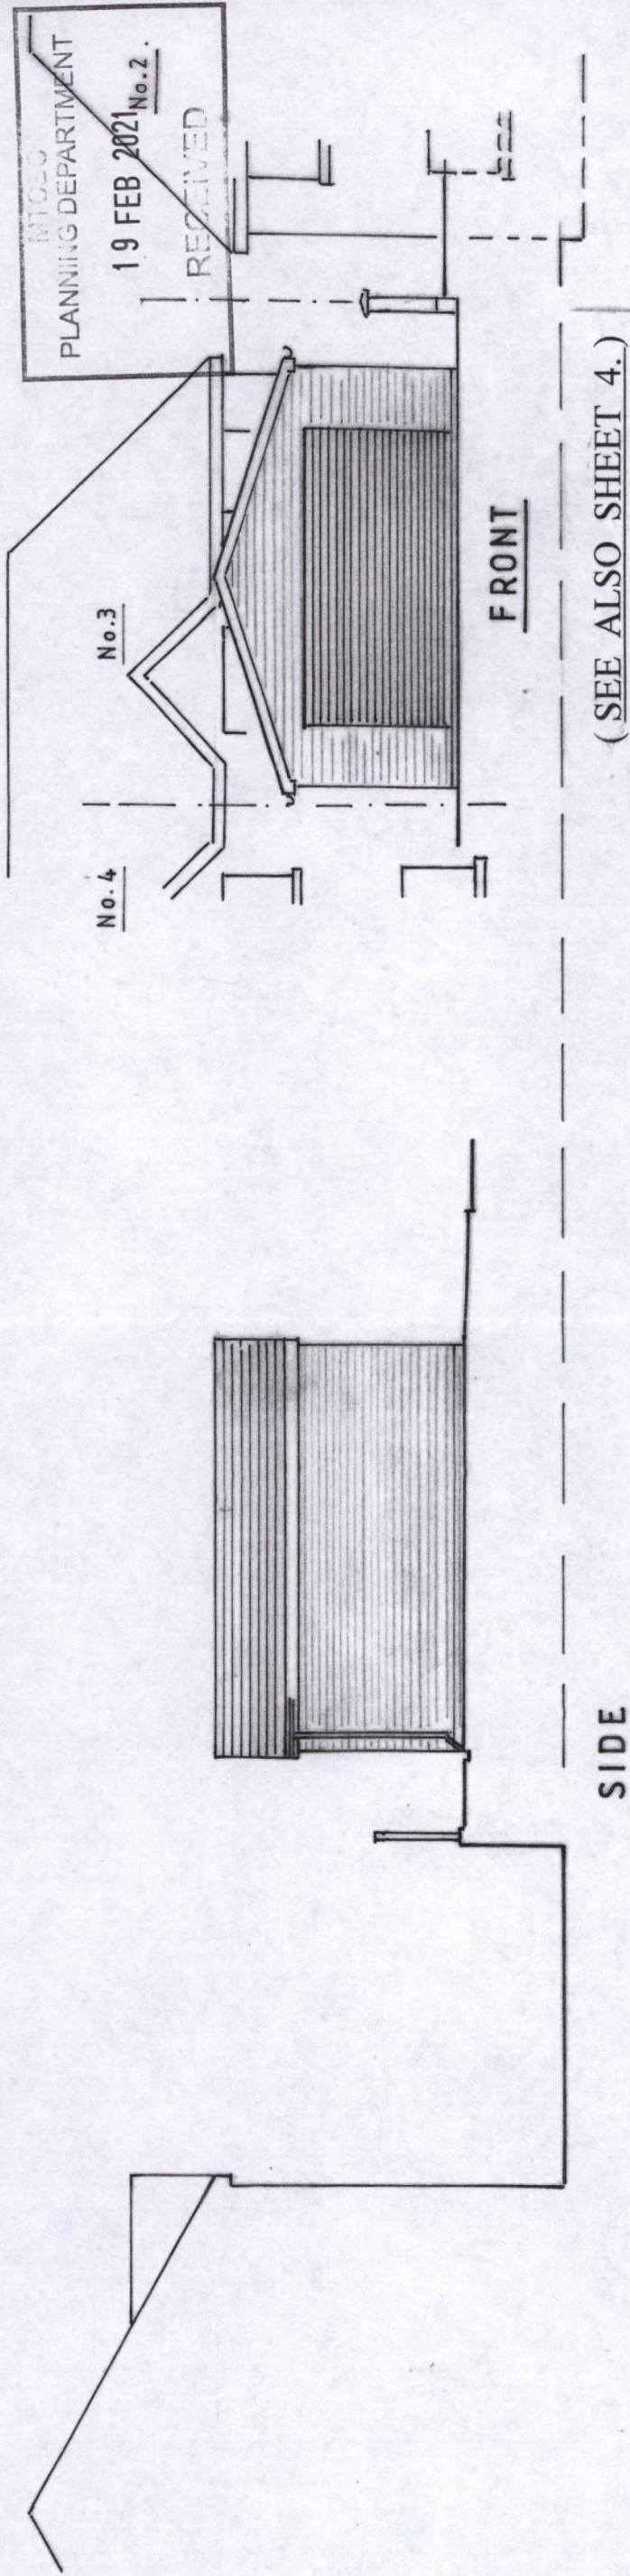

MERTHYR TYDFIL
COUNTY BOROUGH
Town & Country Planning
PERMISSION REF: 21/0053

8 APR 2021


J. JONES
BA(Hons) BTP M.R.T.P.I.
HEAD OF TOWN PLANNING

Roof : Tiles to Match existing.

Walls : Face Bwk. to match existing.

Windows : Double glazed white uPVC
to match existing.

MERTHYR TYDFIL
COUNTY BOROUGH
COUNCIL
OFFICE COPY
PLEASE DO NOT
REMOVE

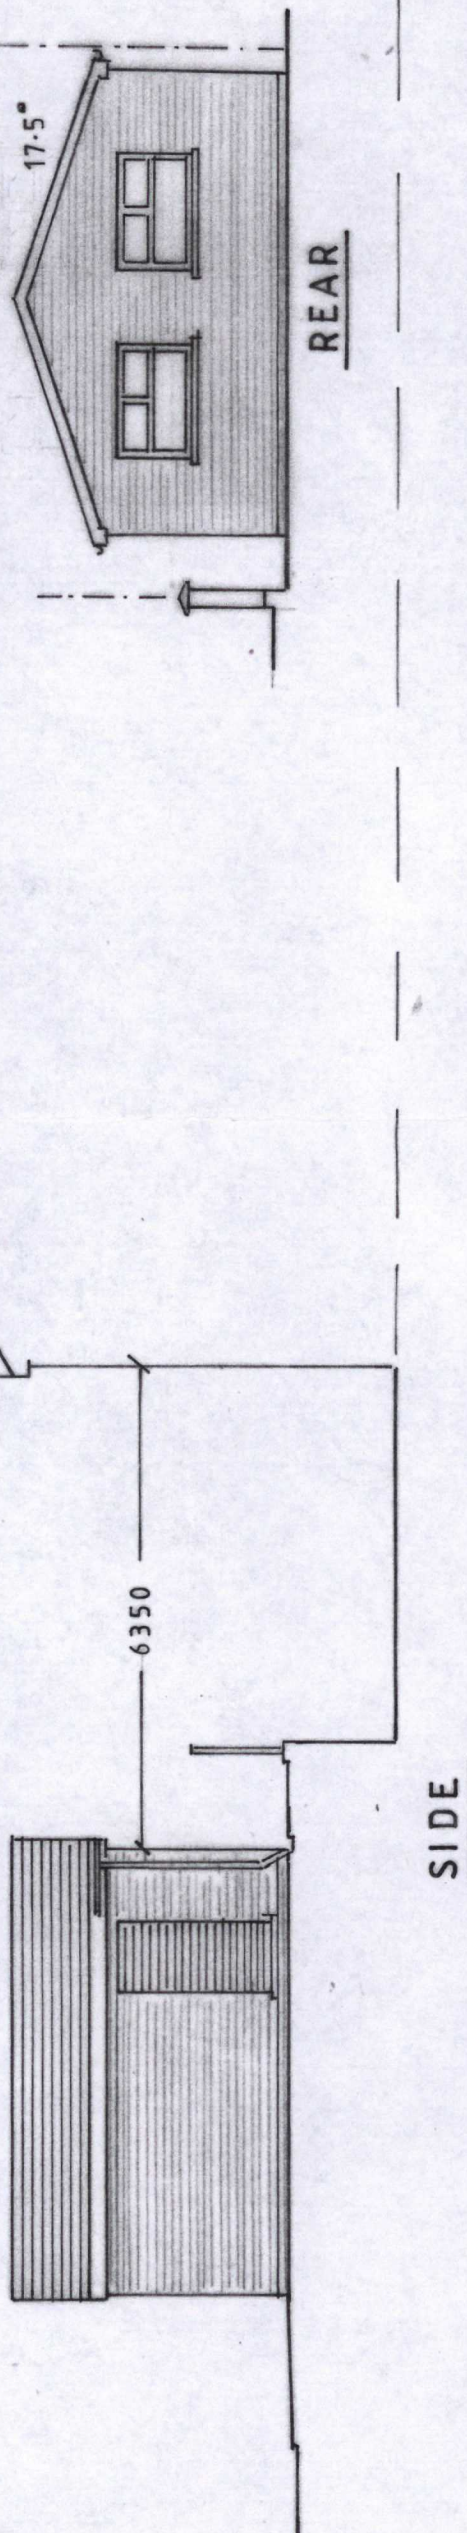

ELEVATIONS.

SCALE : 1 / 100.

Sheet 3 of 4.