


WALL ELEVATION (Cont.)



WALL ELEVATION

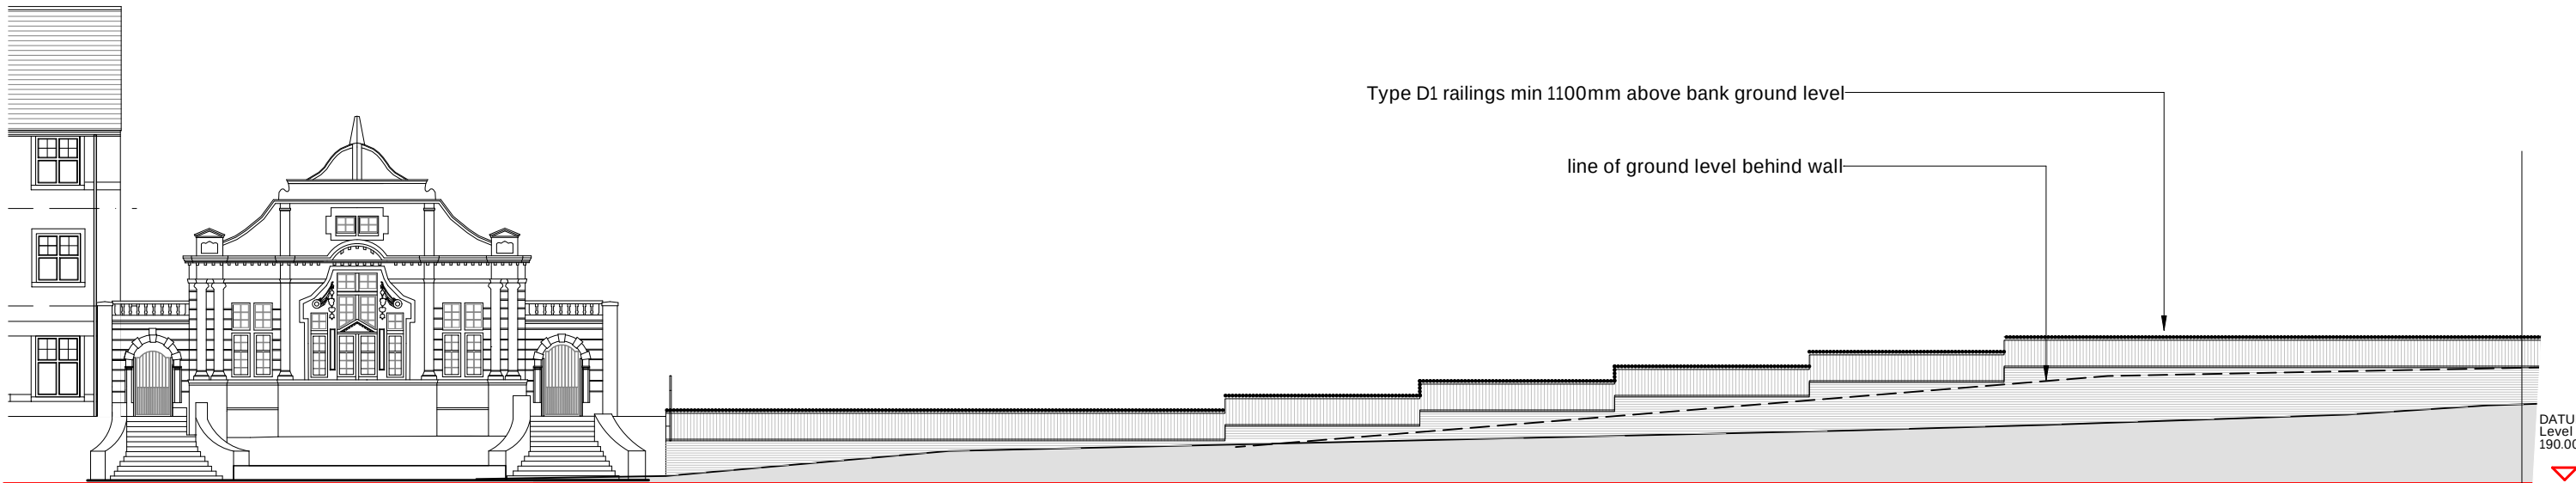

W.GRIFFITHS
ARCHITECTS • PENSEIRI

Falcon Chambers
Thomas St, Llanelli
SA15 3JB
www.w.griffiths.co.uk
Tel 01792 651532

PROJECT
Labour Exchange
Residential Development
Merthyr Tydfil

SCALE	1:200	SIZE	A3
DRAWN	MSB	DATE	MAY 20
CHECKED		DATE	

TITLE
PATH WALL ELEVATION

SERIES KEY:-
1 = PLANS; 2 = ELEVATIONS; 3 = SECTIONS; 4 = EXTERNAL WORKS;
5 = STAIRS; 6 = 120 ROOM DATA; 7 = DETAILS; 8 = SCHEDULES

1549	2	26	1
JOB No.	SERIES	DRAWING	REVISION

