

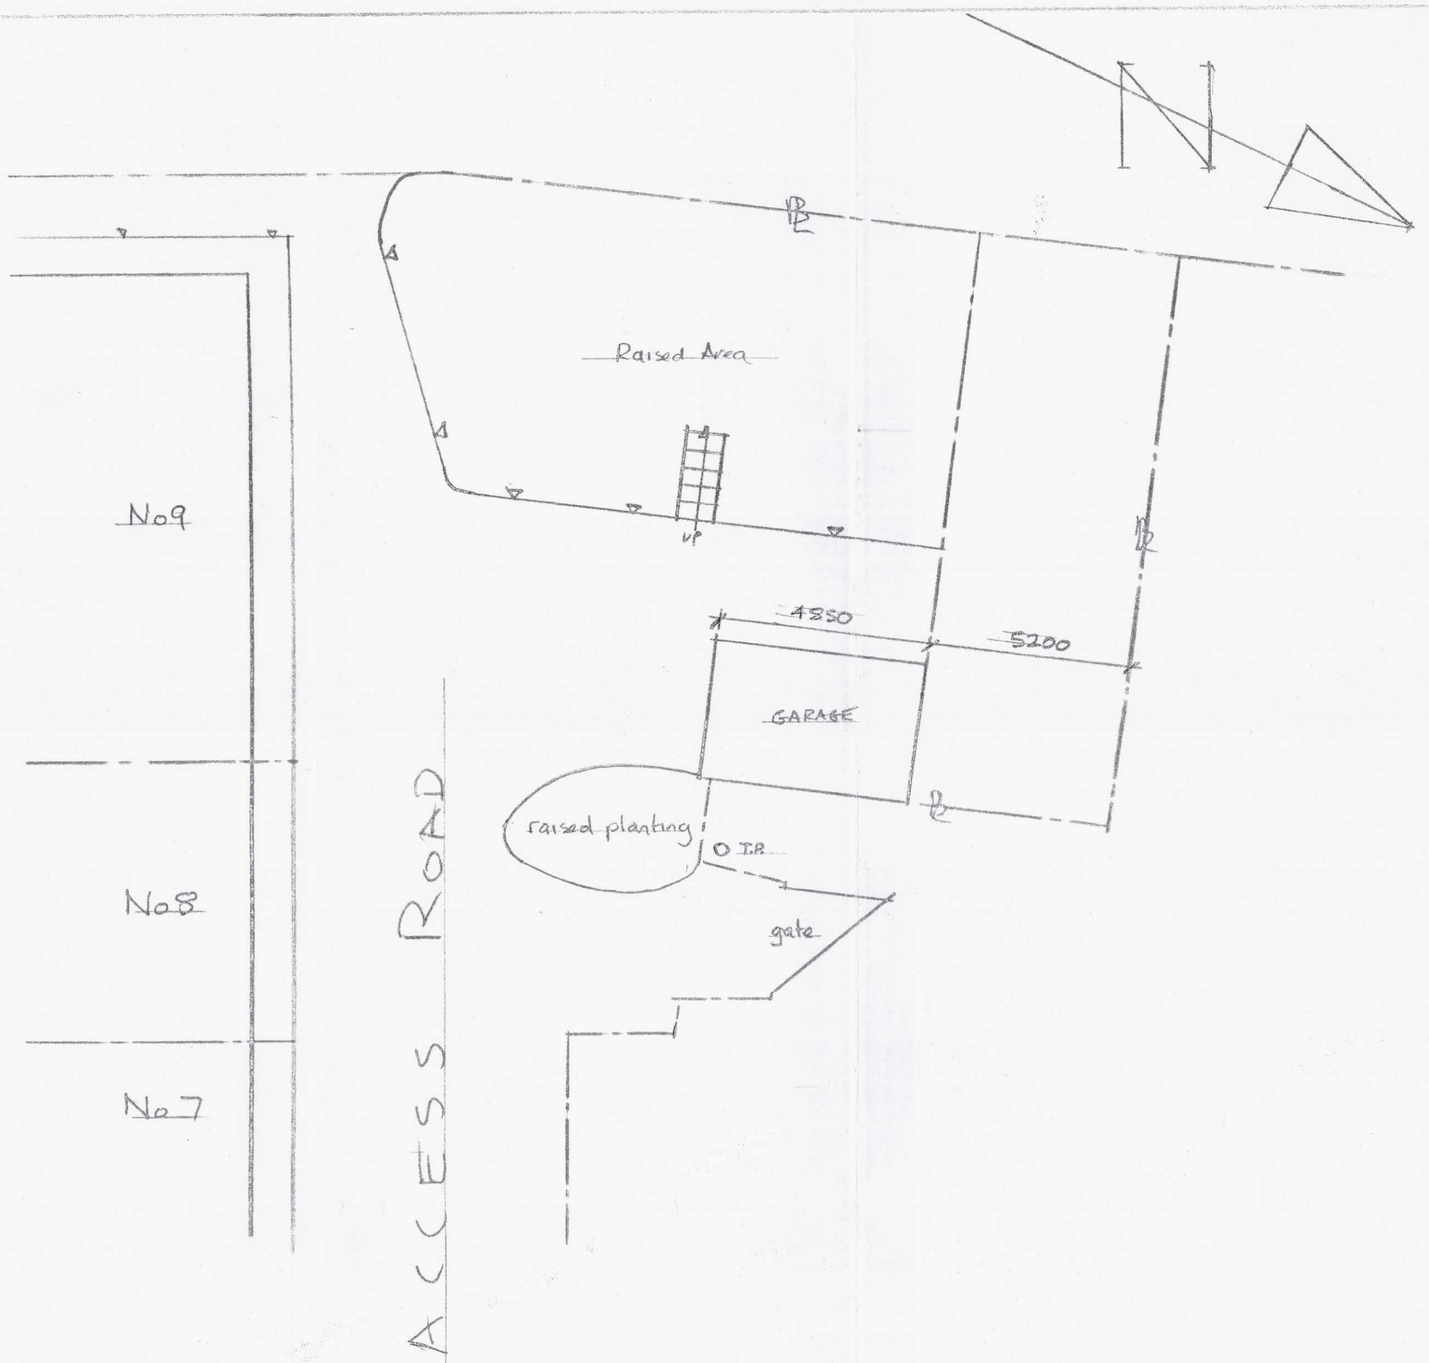



EXISTING SITE LAYOUT 1:100

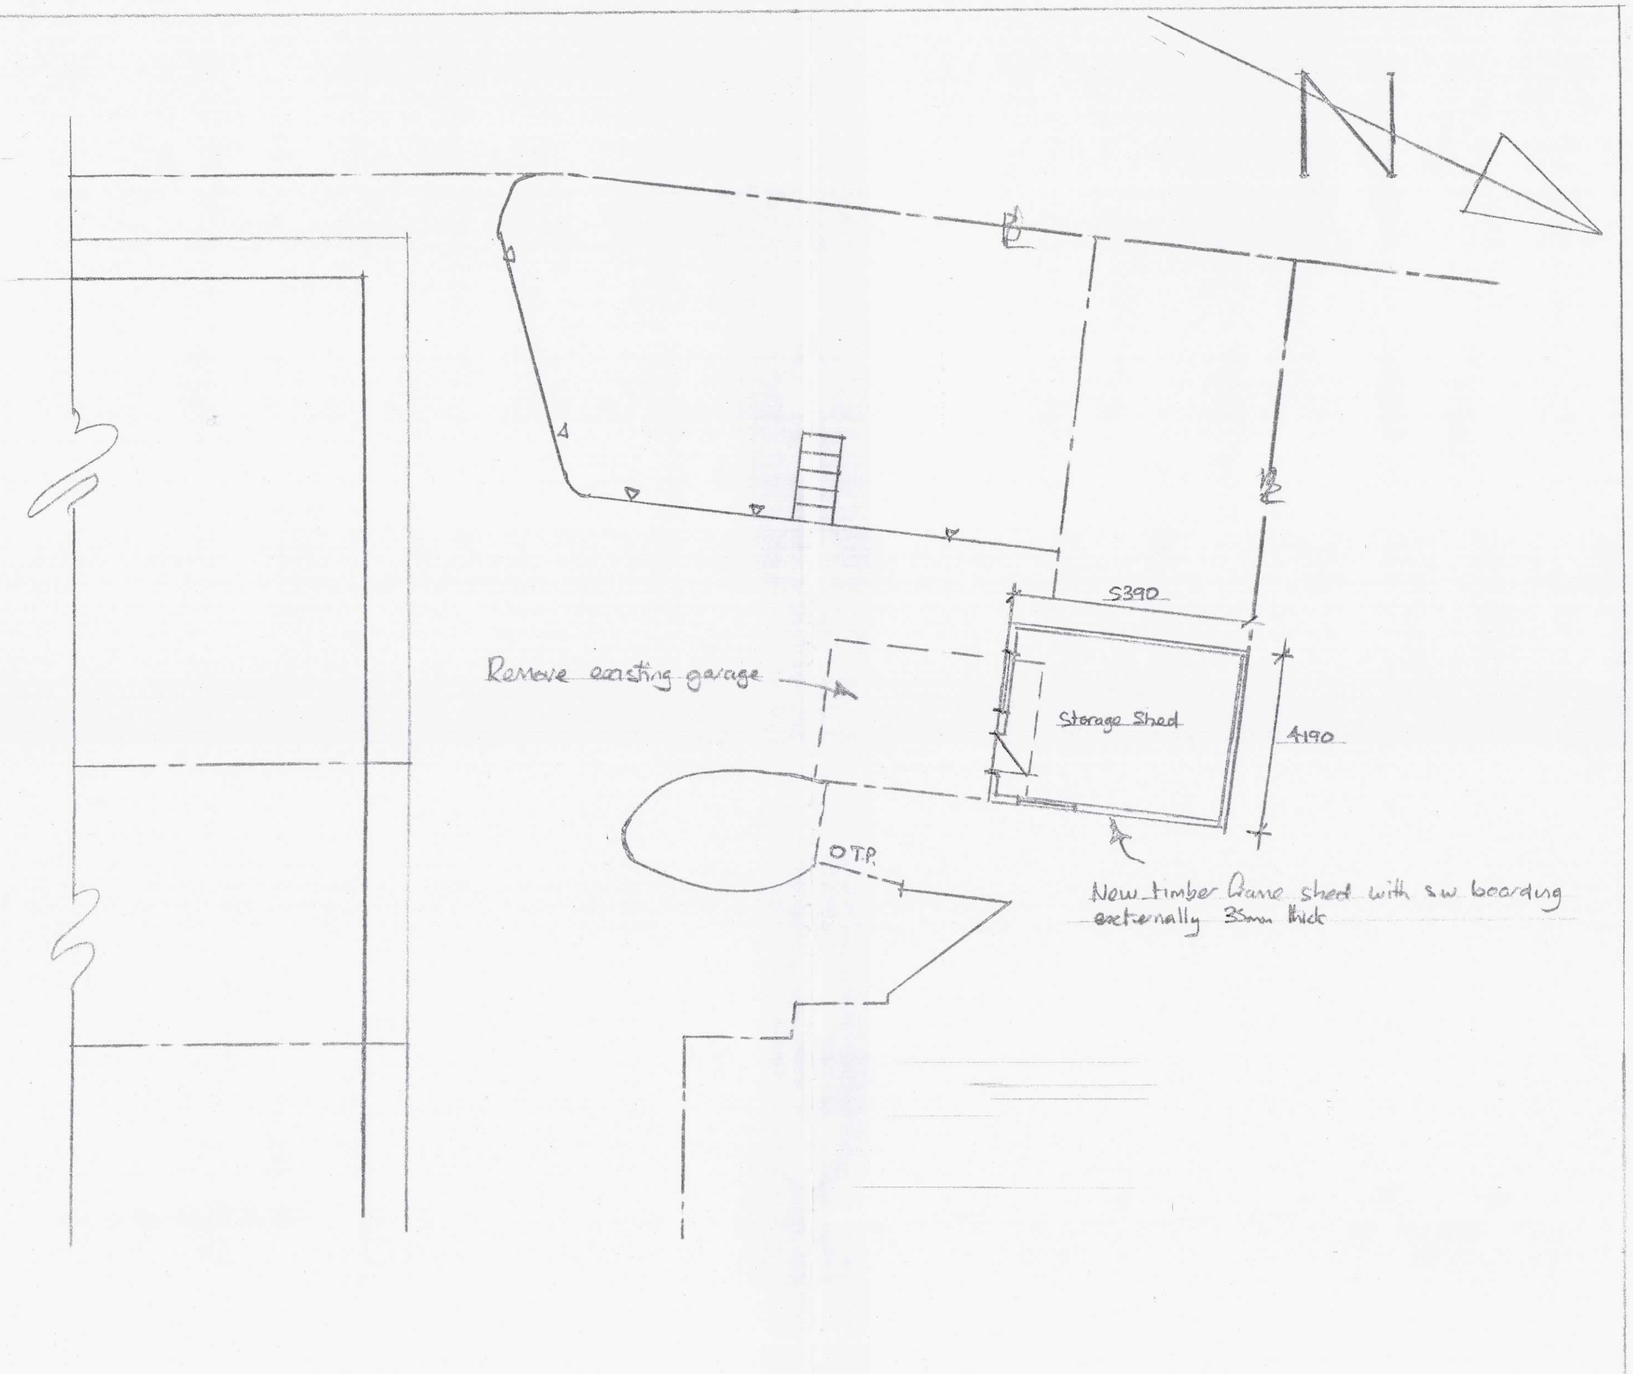


PROPOSED SITE LAYOUT 1:100

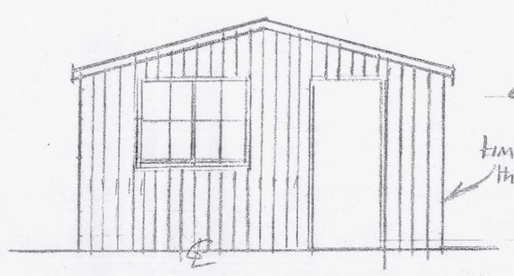


PROPOSED SOUTH EAST ELEVATION

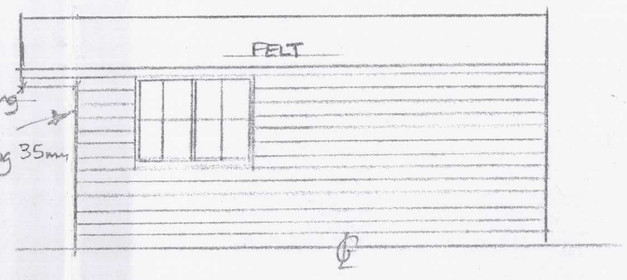

PROPOSED NORTH EAST ELEVATION

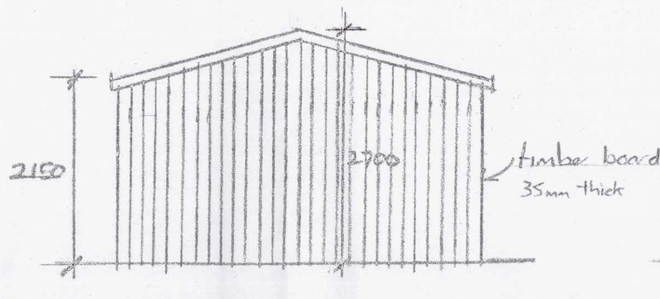

PROPOSED NORTH WEST ELEVATION

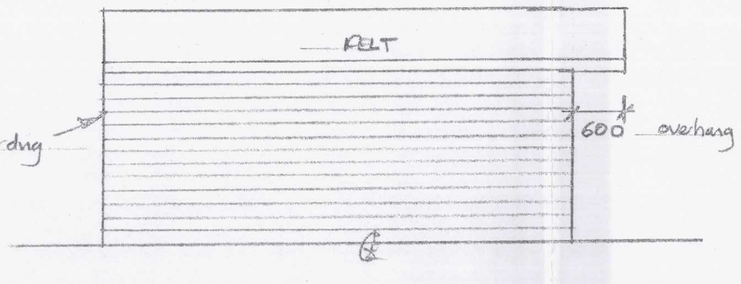

PROPOSED SOUTH WEST ELEVATION

JOB
PROPOSED DEMOLITION OF GARAGE AND CONSTRUCTION OF SHED

ADDRESS
8 PLANTATION SQUARE, TREDYFFRIN, MERTHYR TYDFIL, CF48 4HQ

SCALE	DATE	DRAWN
1:50, 1:100	AUGUST 2000 SEPT 2000	A COLLINS