

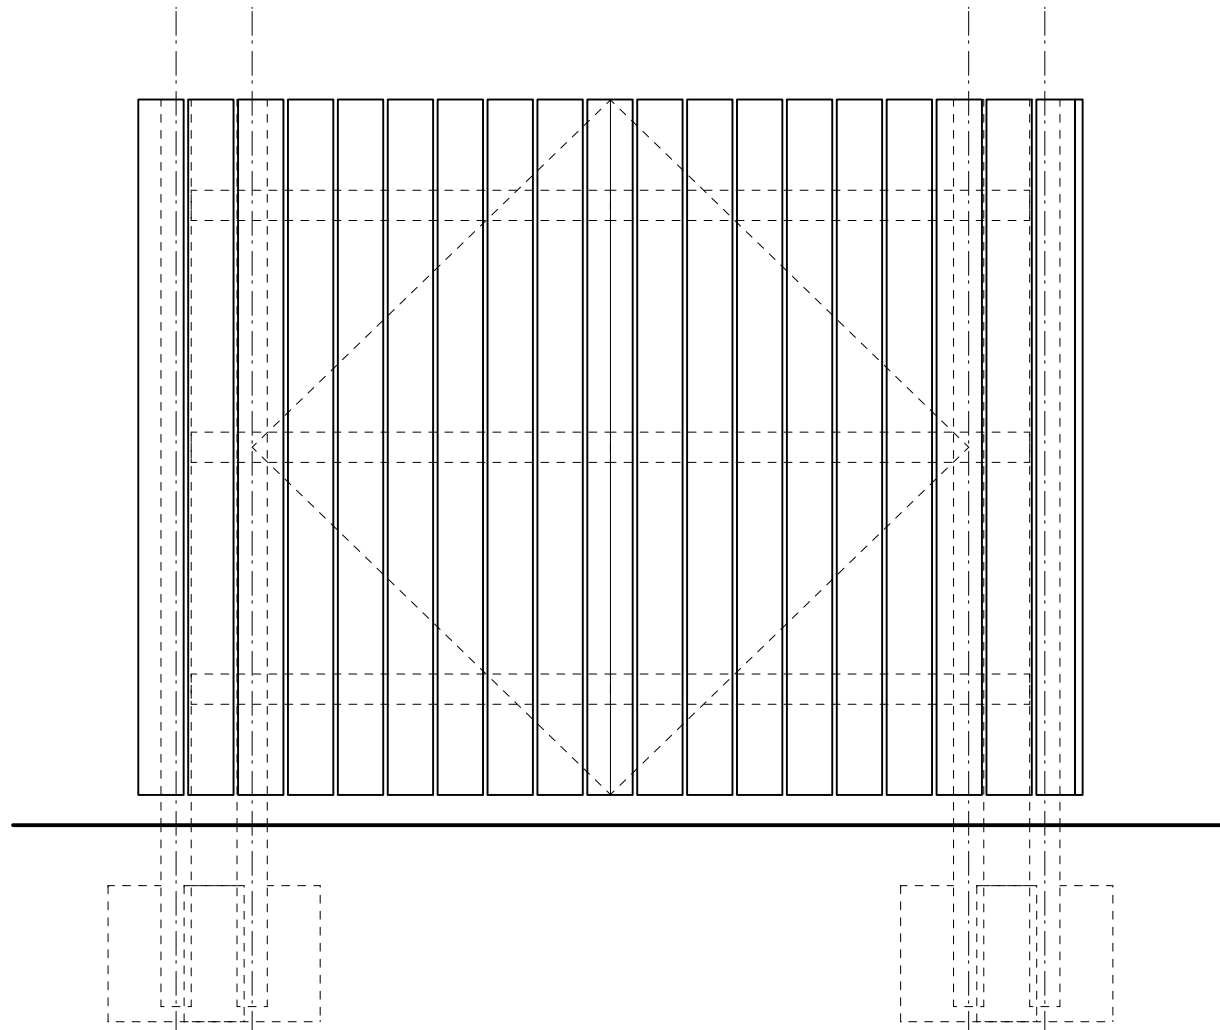
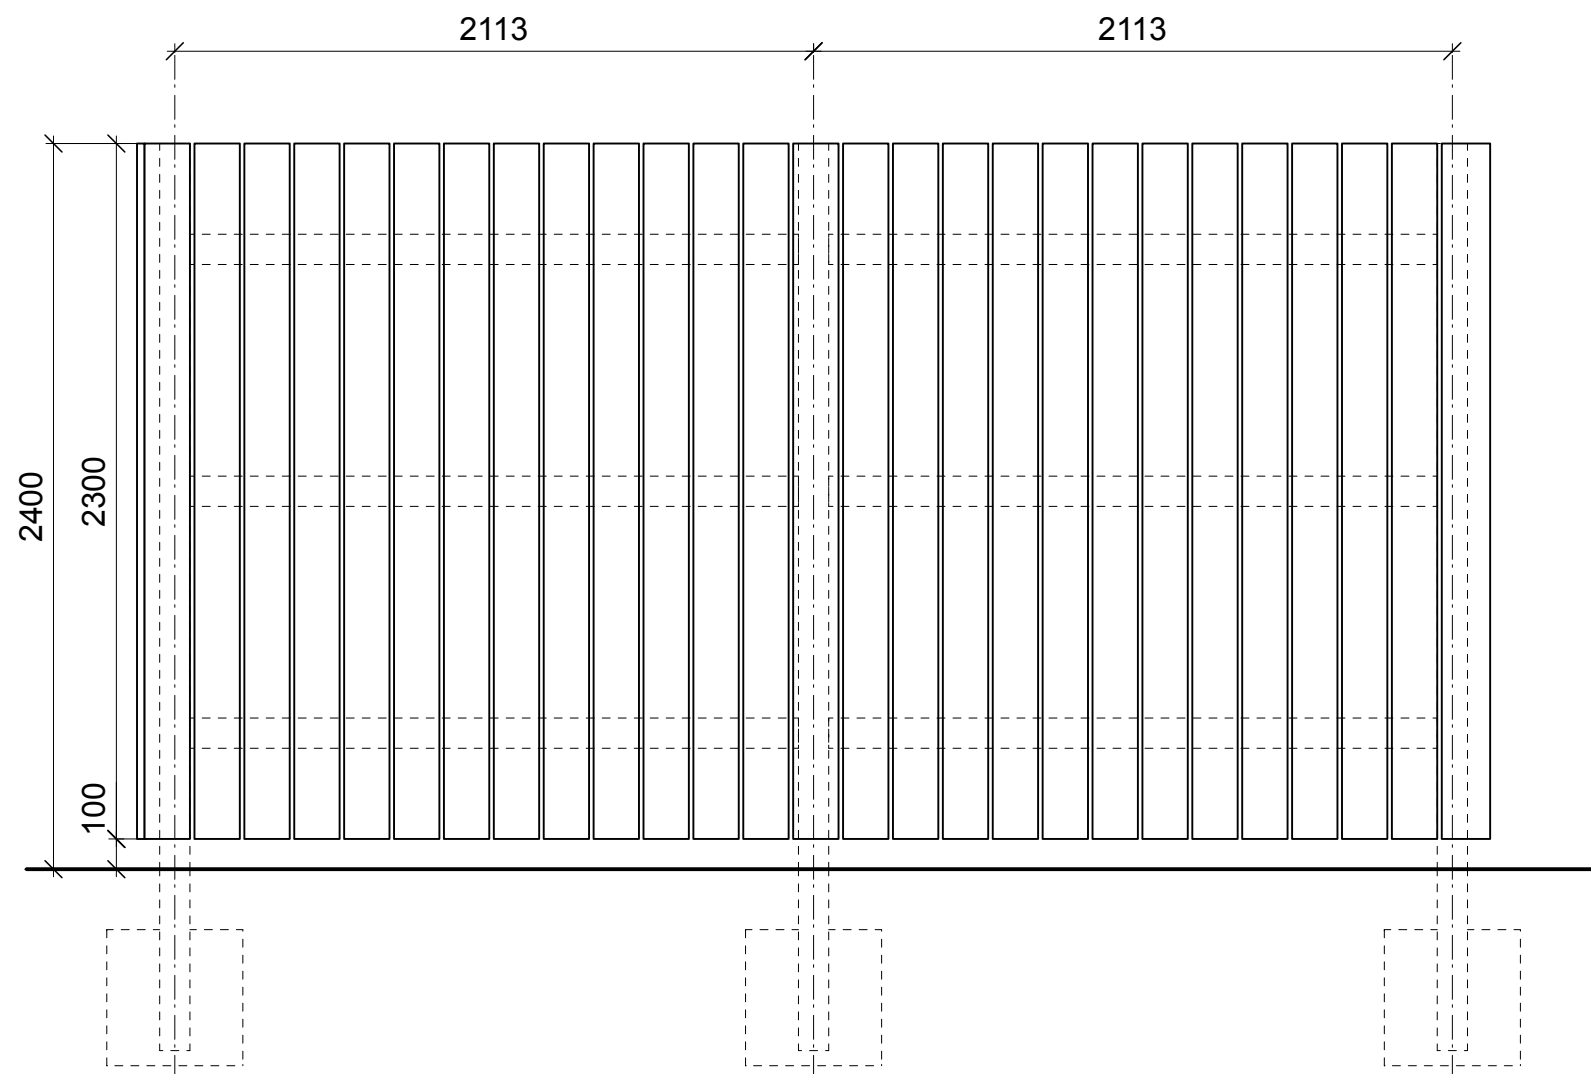
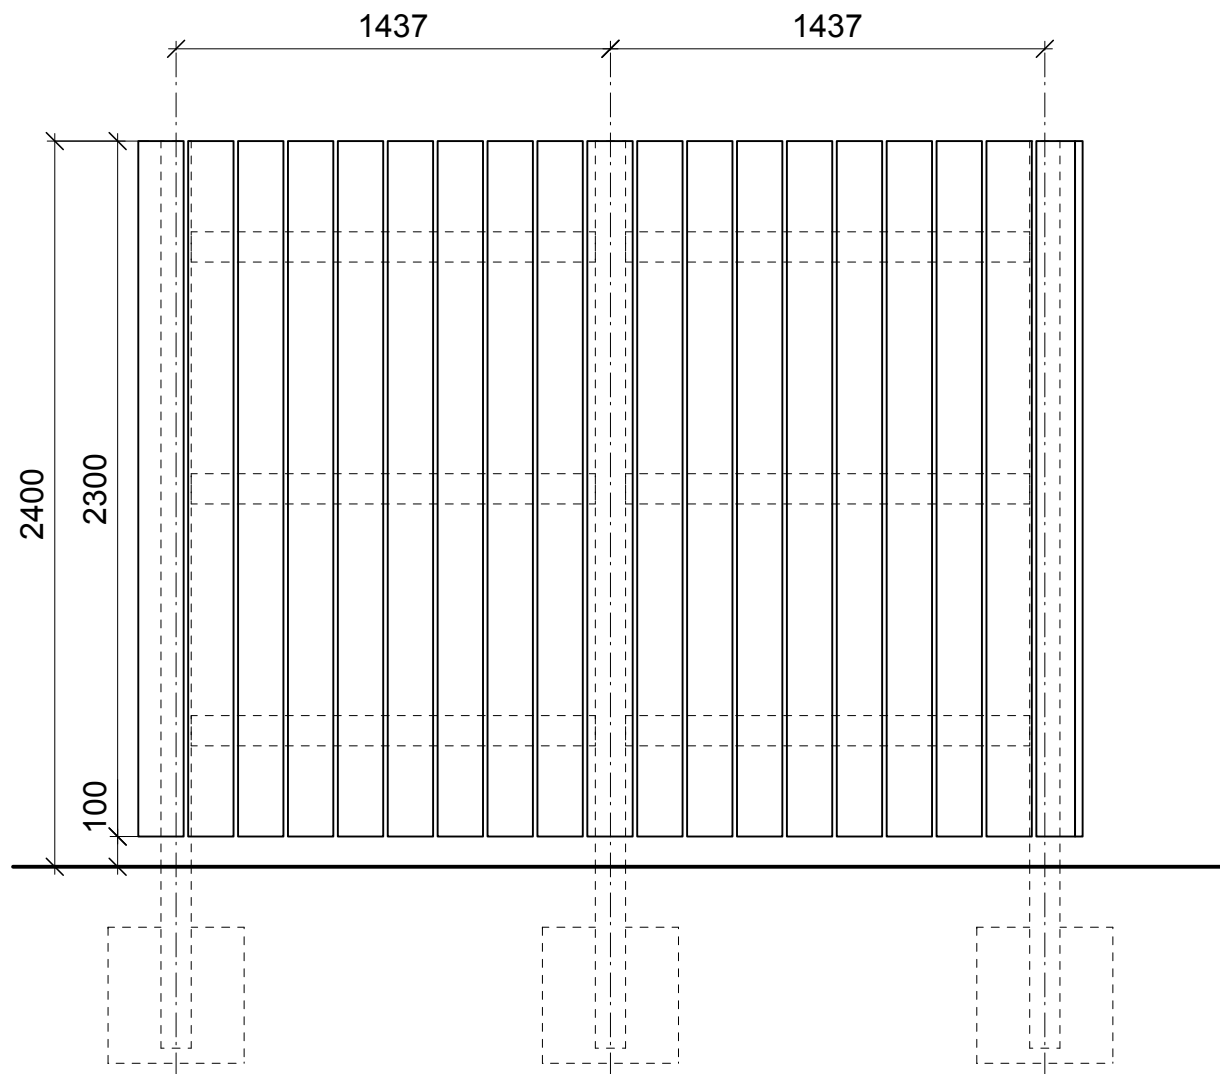
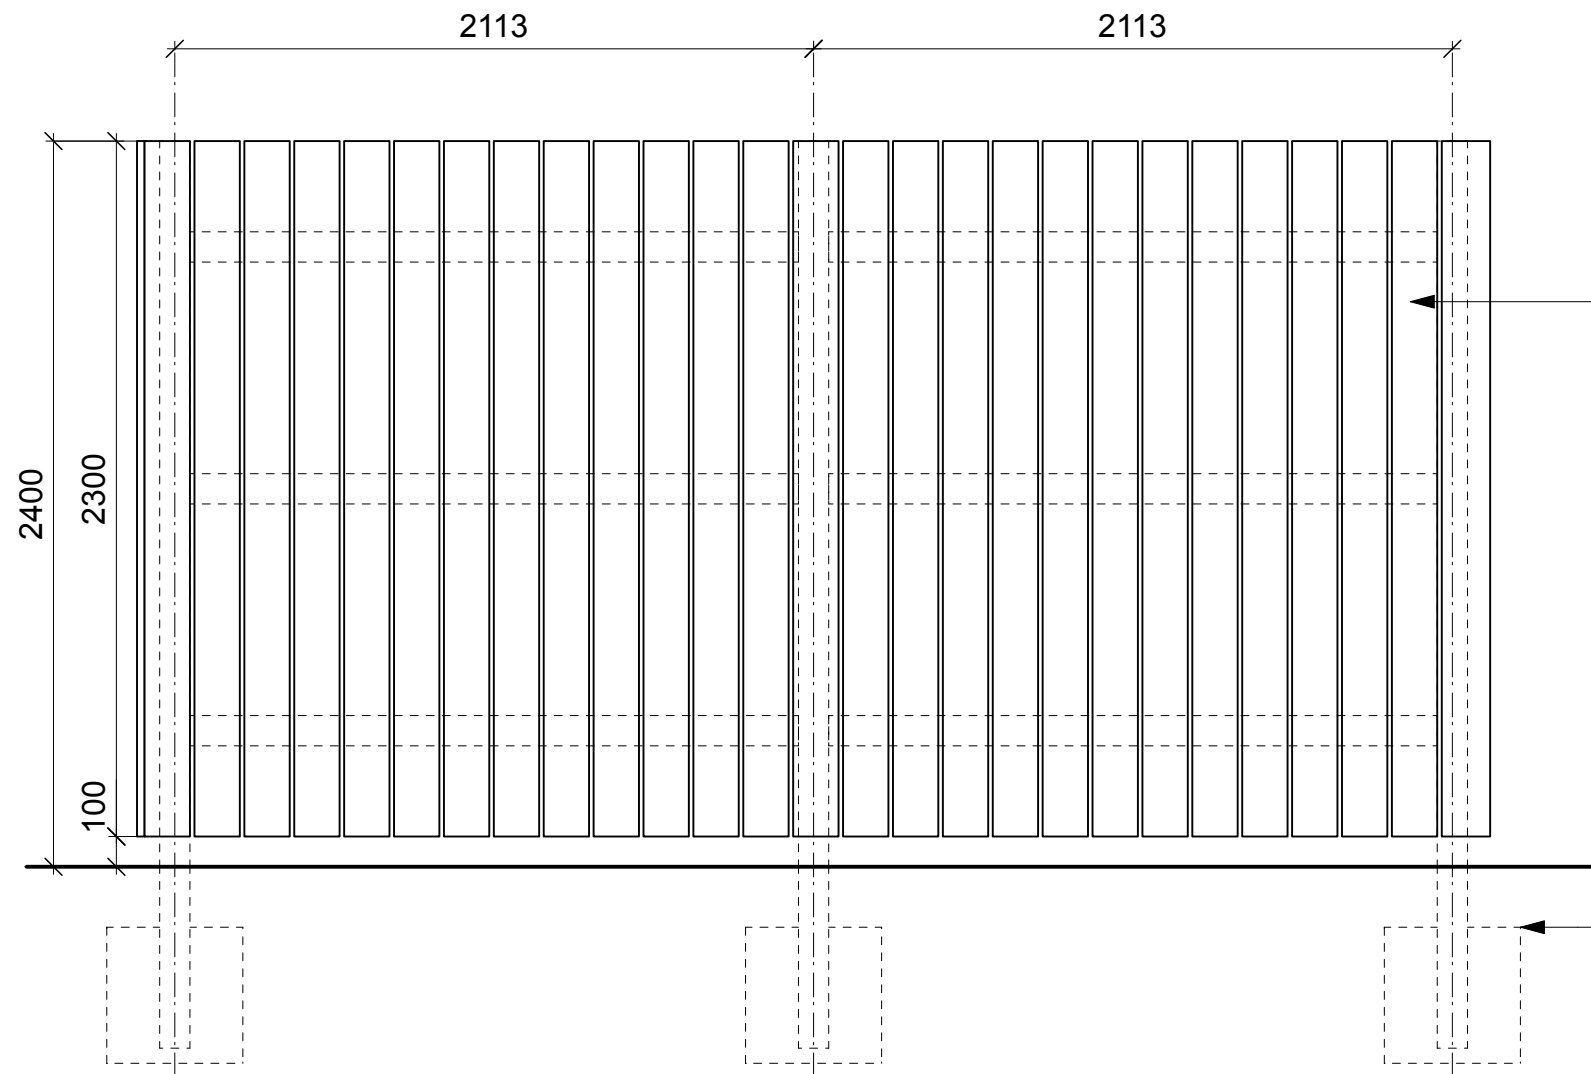


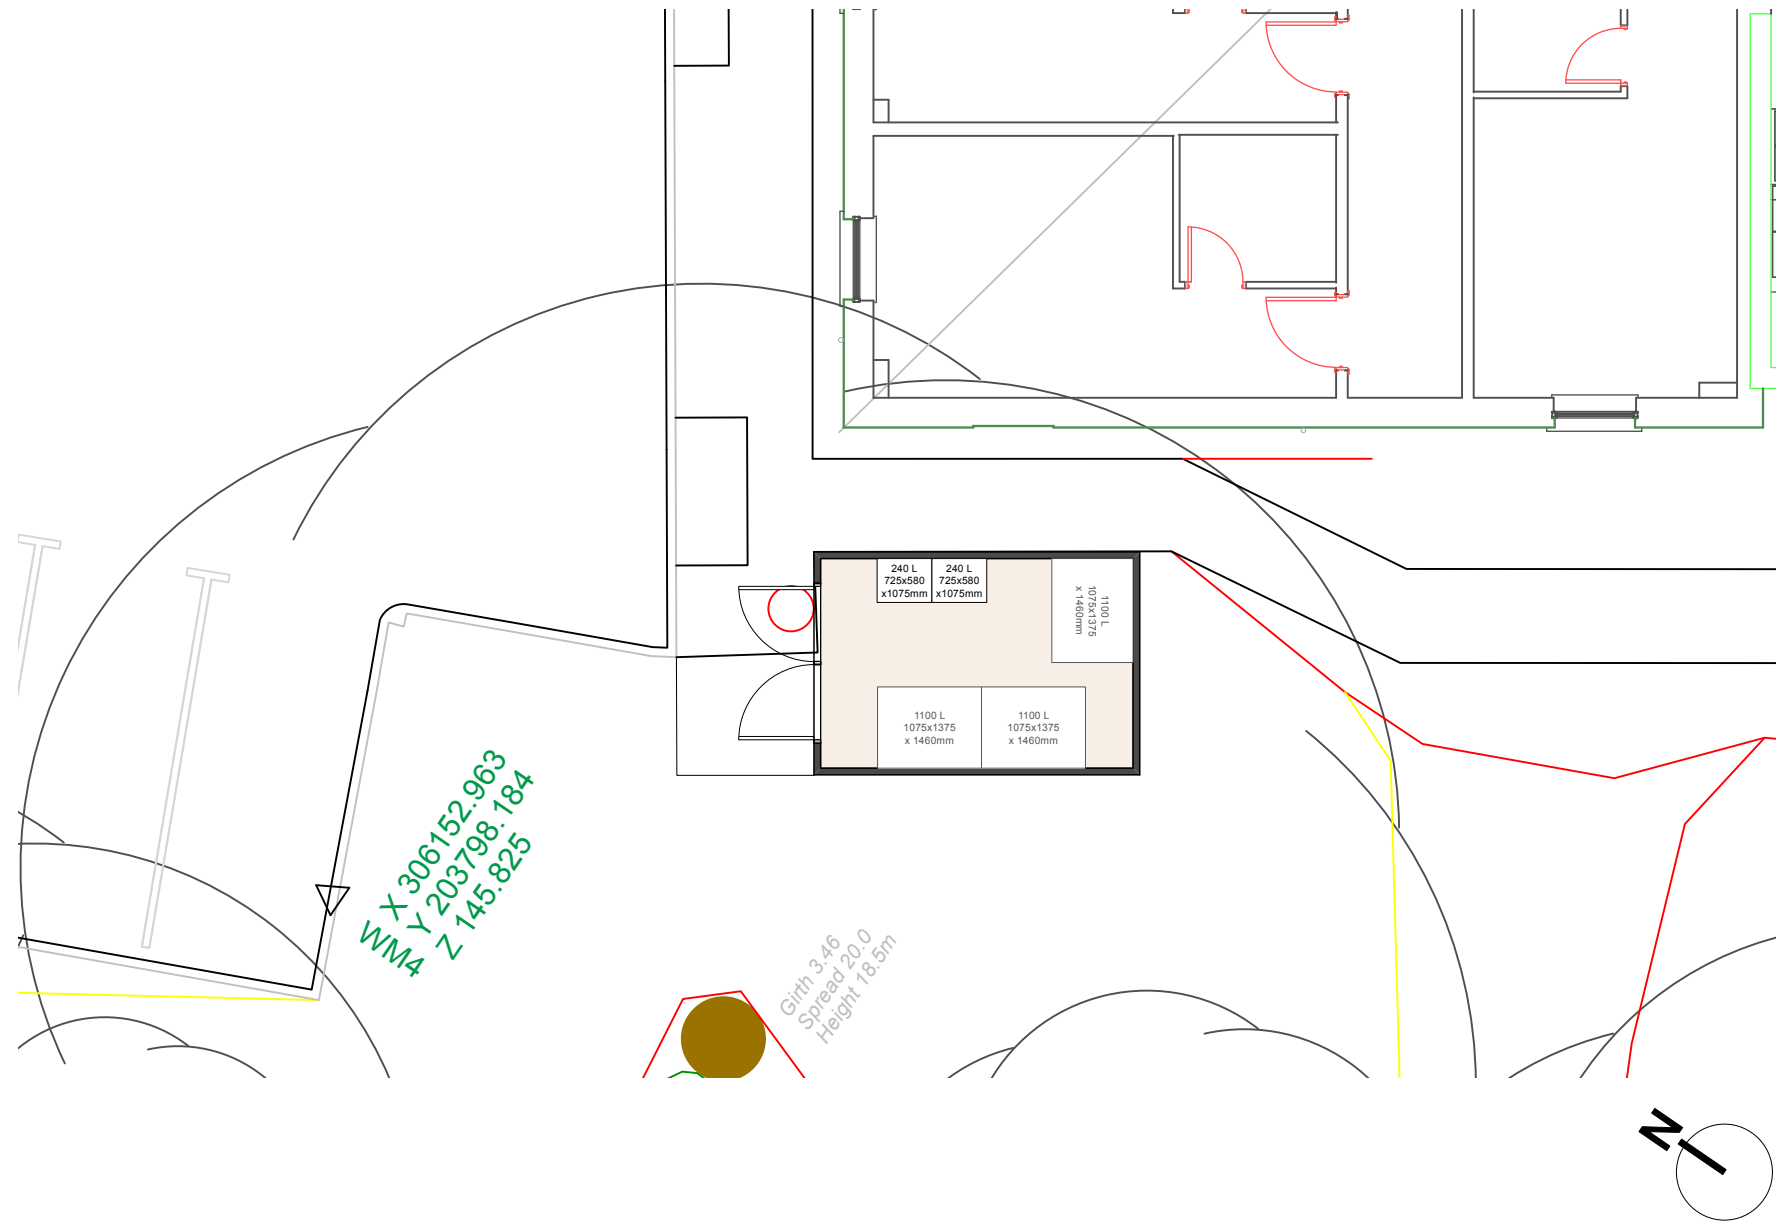

Rev	Date	Description	By	Chk
-----	------	-------------	----	-----

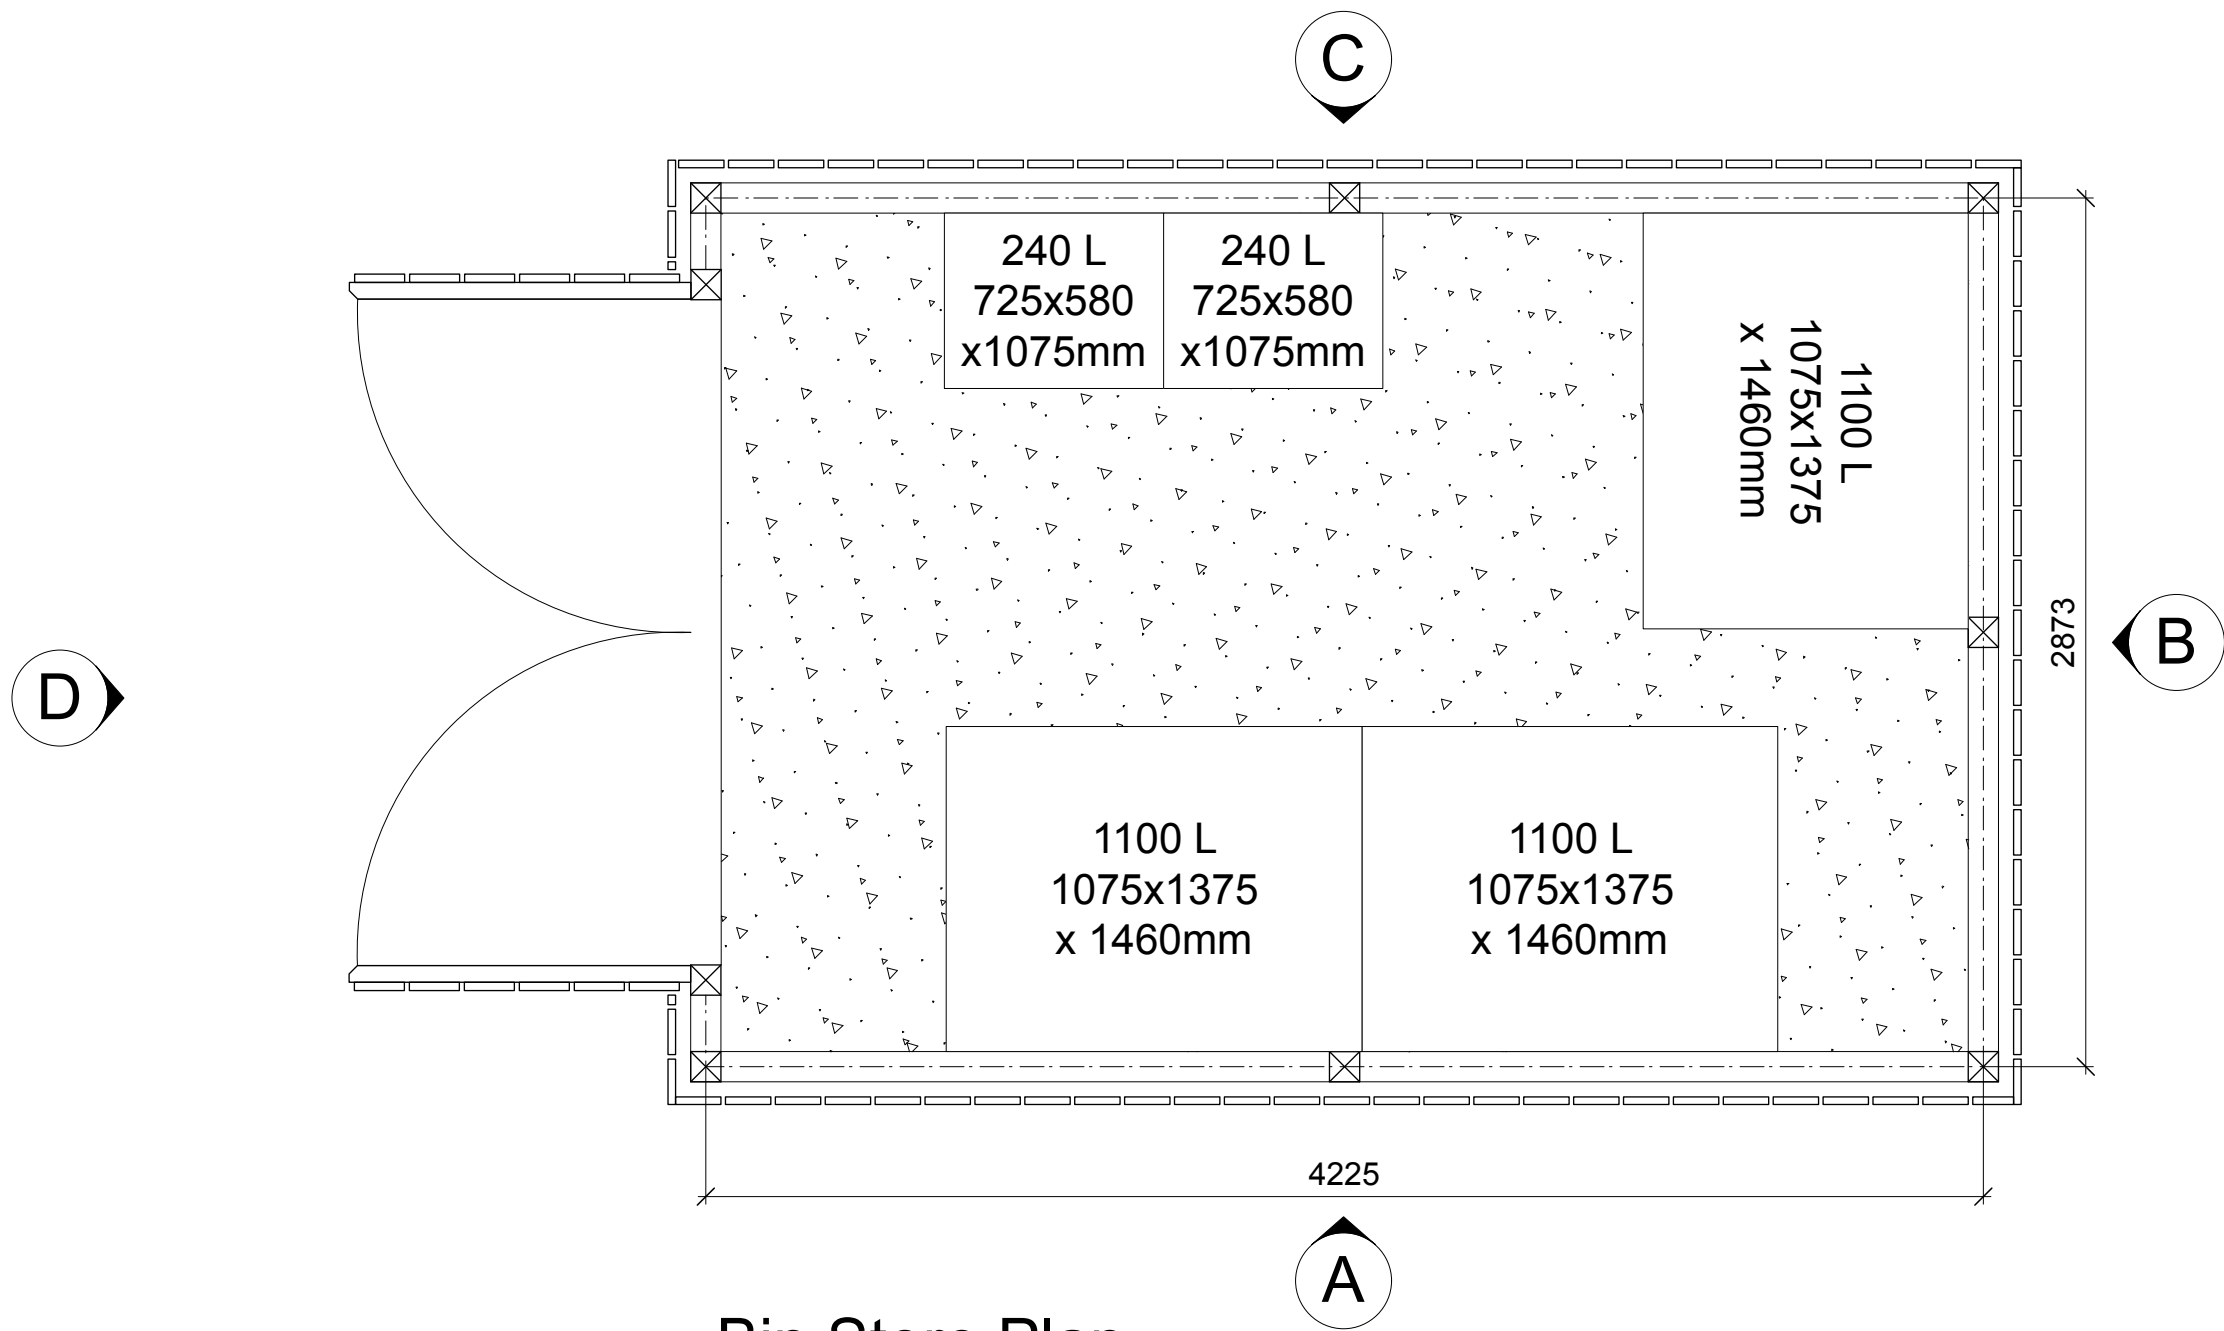

Barn A Addlepool Business Centre Clyst St George Exeter EX3 0NR
Tel. 01392 368426 www.axiomarchitects.co.uk

Client

WHITBREAD GROUP PLC

Project

MERTHYR TYDFIL PREMIER INN
DUFFRYN ROAD, PENTREBACH
CF48 4BB

Drawing

BIN STORE

Scale	Date	Drawn	Checked
1:25@A1	10/04/26	IB	RW

Drawing No. Revision

6153-PL- 804

Status
PLANNING