


X1

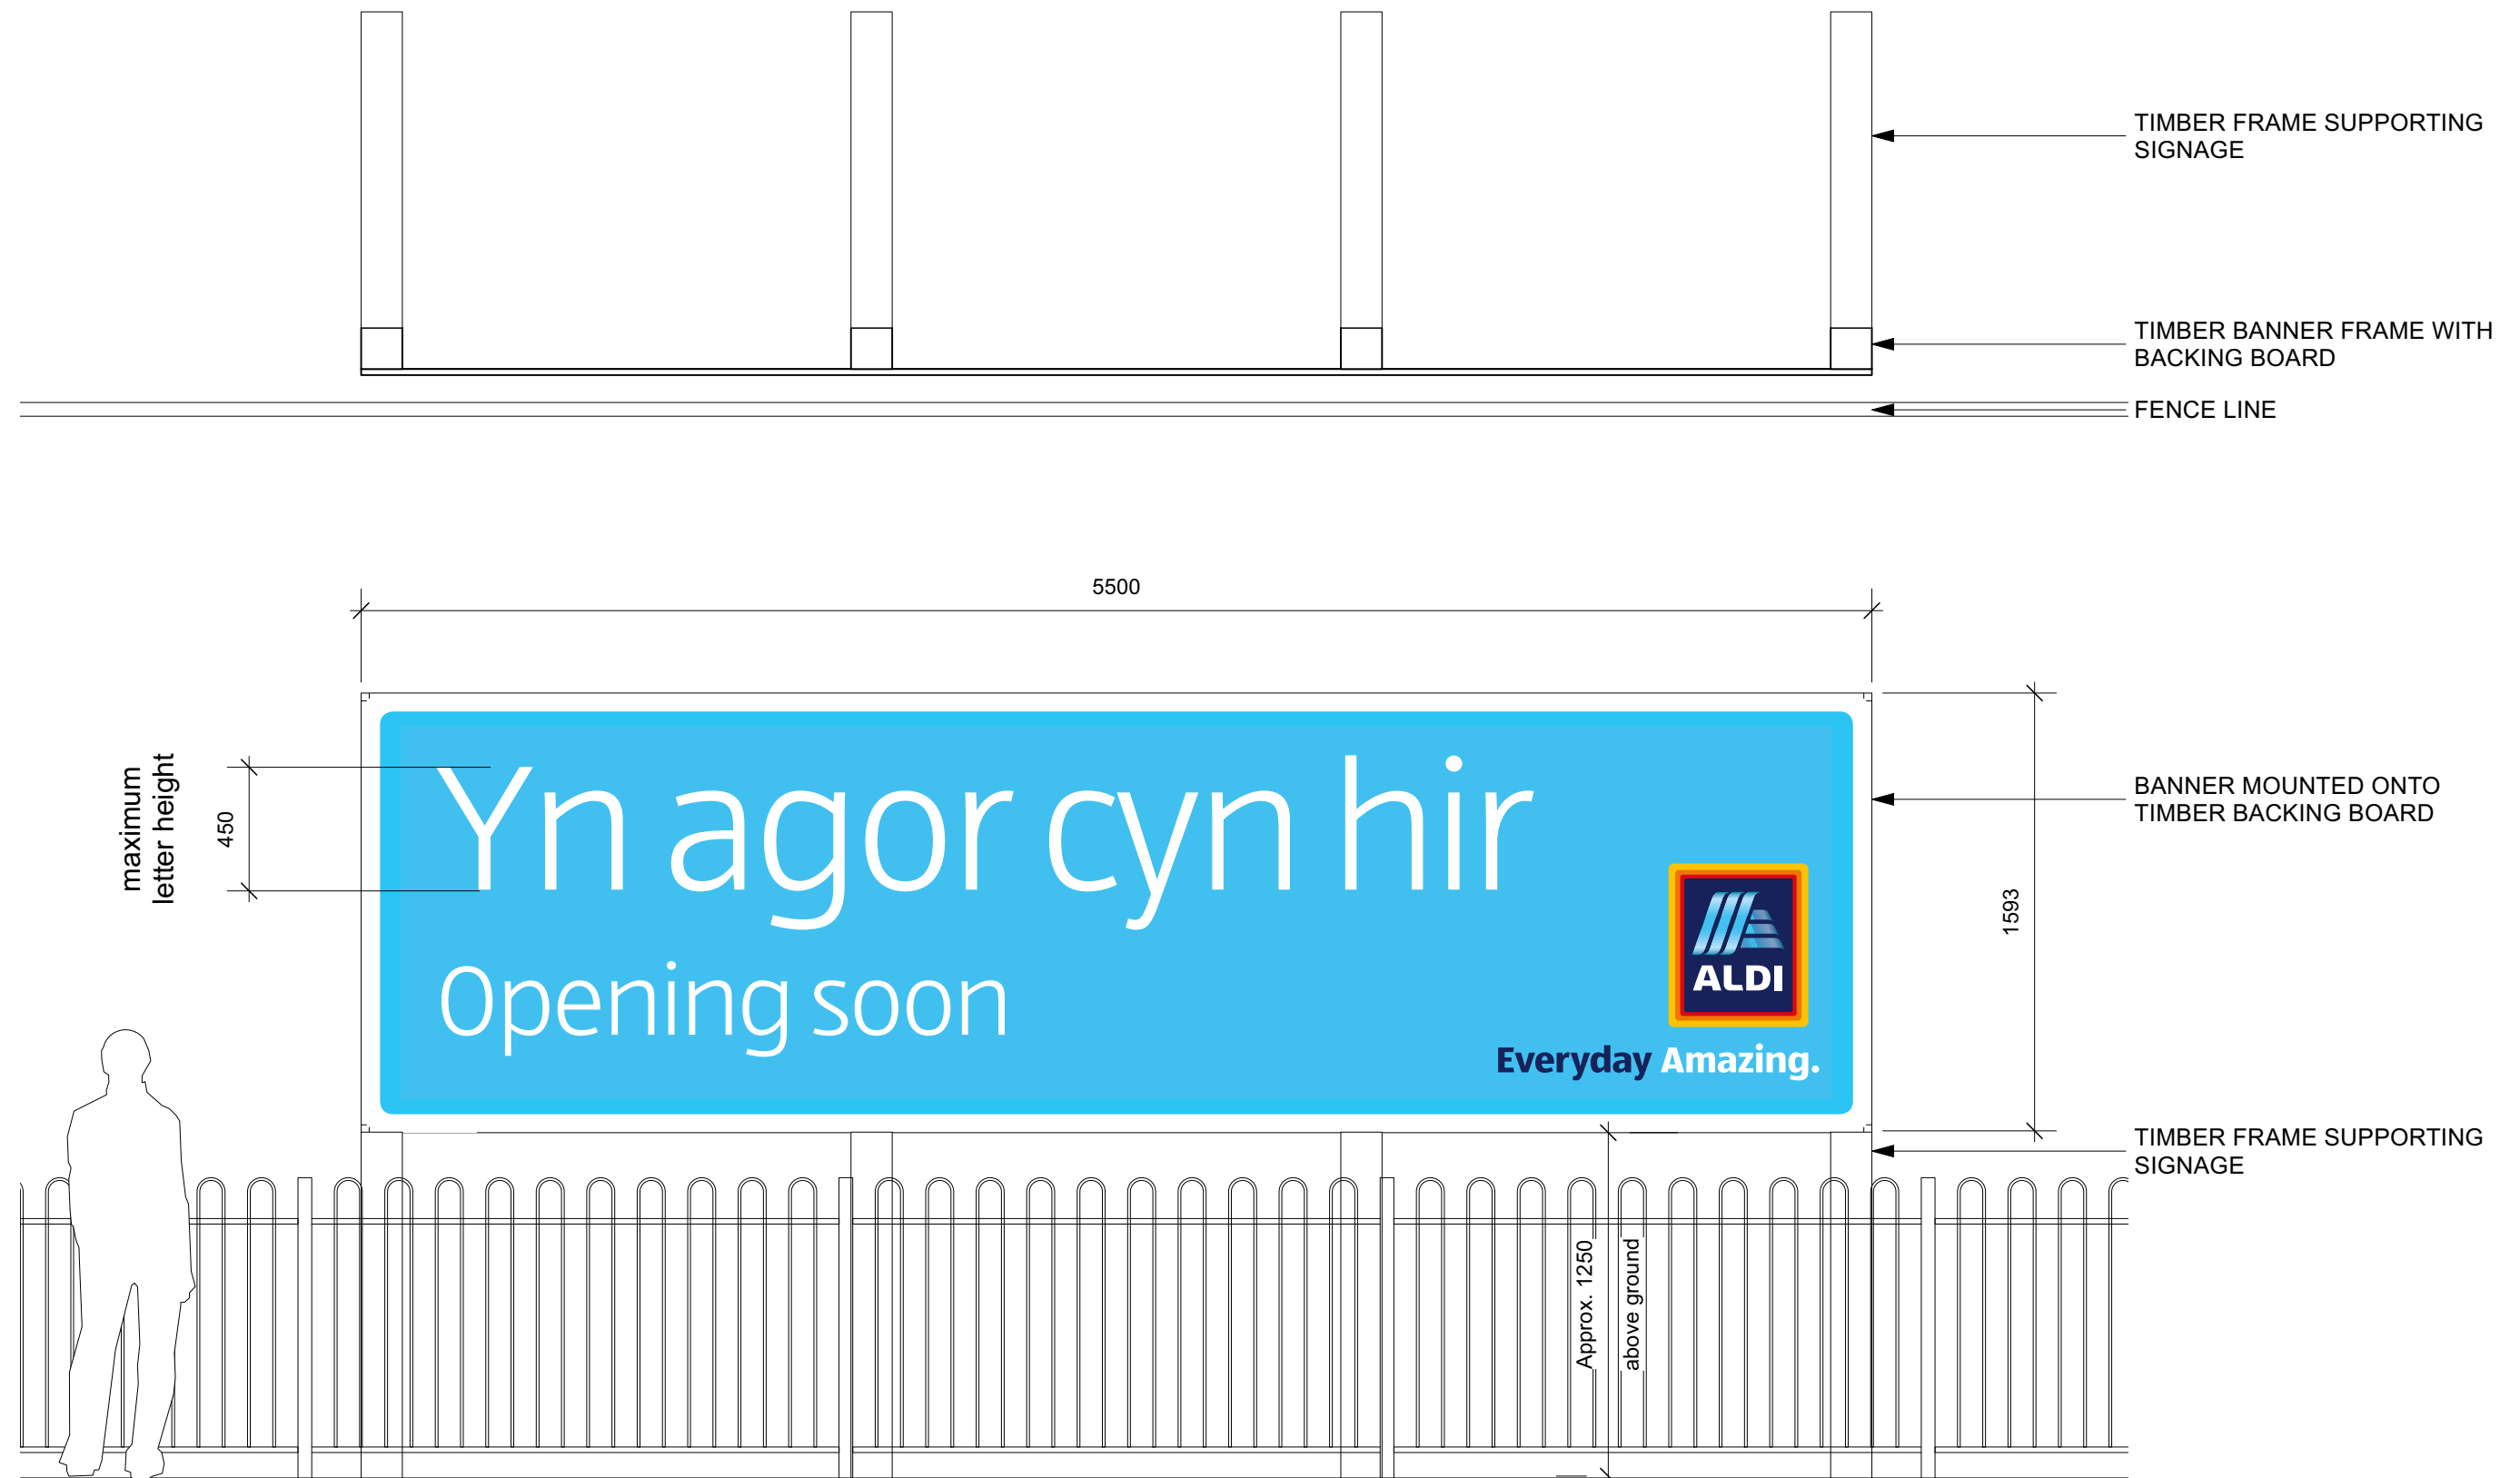

"OPENING SOON" / "NOW OPEN" TEMPORARY BILINGUAL BANNER SIGN

Maximum height of lettering applies to both sign legends

0 1 2 3 M

Scale 1:25 @ A3



Kendall Kingscott

Chartered Architects
Chartered Building Surveyors
Interior Designers
CDM Services

Glentworth Court, Lime Kiln Close
Stoke Gifford, Bristol BS34 8SR
+44 (0)117 931 2062
www.kendallkingscott.co.uk

Project
Plymouth St, Merthyr Tydfil
Store Extension

Client
Aldi Stores Ltd

Scale 1:25 Paper Size ISO A3 Filename 170629 Merthyr Tydfil ADVERT.vwx
© Copyright Do not scale this drawing

P01 16/03/23 JS GS First issue
Rev Date By Ap Note

Drawing Title
Temporary Banner Sign X1

Project Number Drawing Number Revision
170629-1711 P01

Date Drawn Checked Purpose/Status
16/03/23 JS GS PLANNING

Check all dimensions and levels on site

Only to be used on the site for which designed. The electronic transmission of designs/information contained in this drawing is carried out entirely at the User's risk and Kendall Kingscott Ltd. will have no liability for any errors or inaccuracies arising therefrom. The production of amended or updated information from the said designs/information by the User is entirely the responsibility of the User and Kendall Kingscott Ltd. shall have no responsibility in respect thereof whatsoever.