



IN CASE OF DOUBT OR DISCREPANCIES PLEASE REFER TO ARCHITECT FOR INSTRUCTIONS.
USE GIVEN DIMENSIONS ONLY. DO NOT SCALE
THIS DRAWING IS COPYRIGHT.

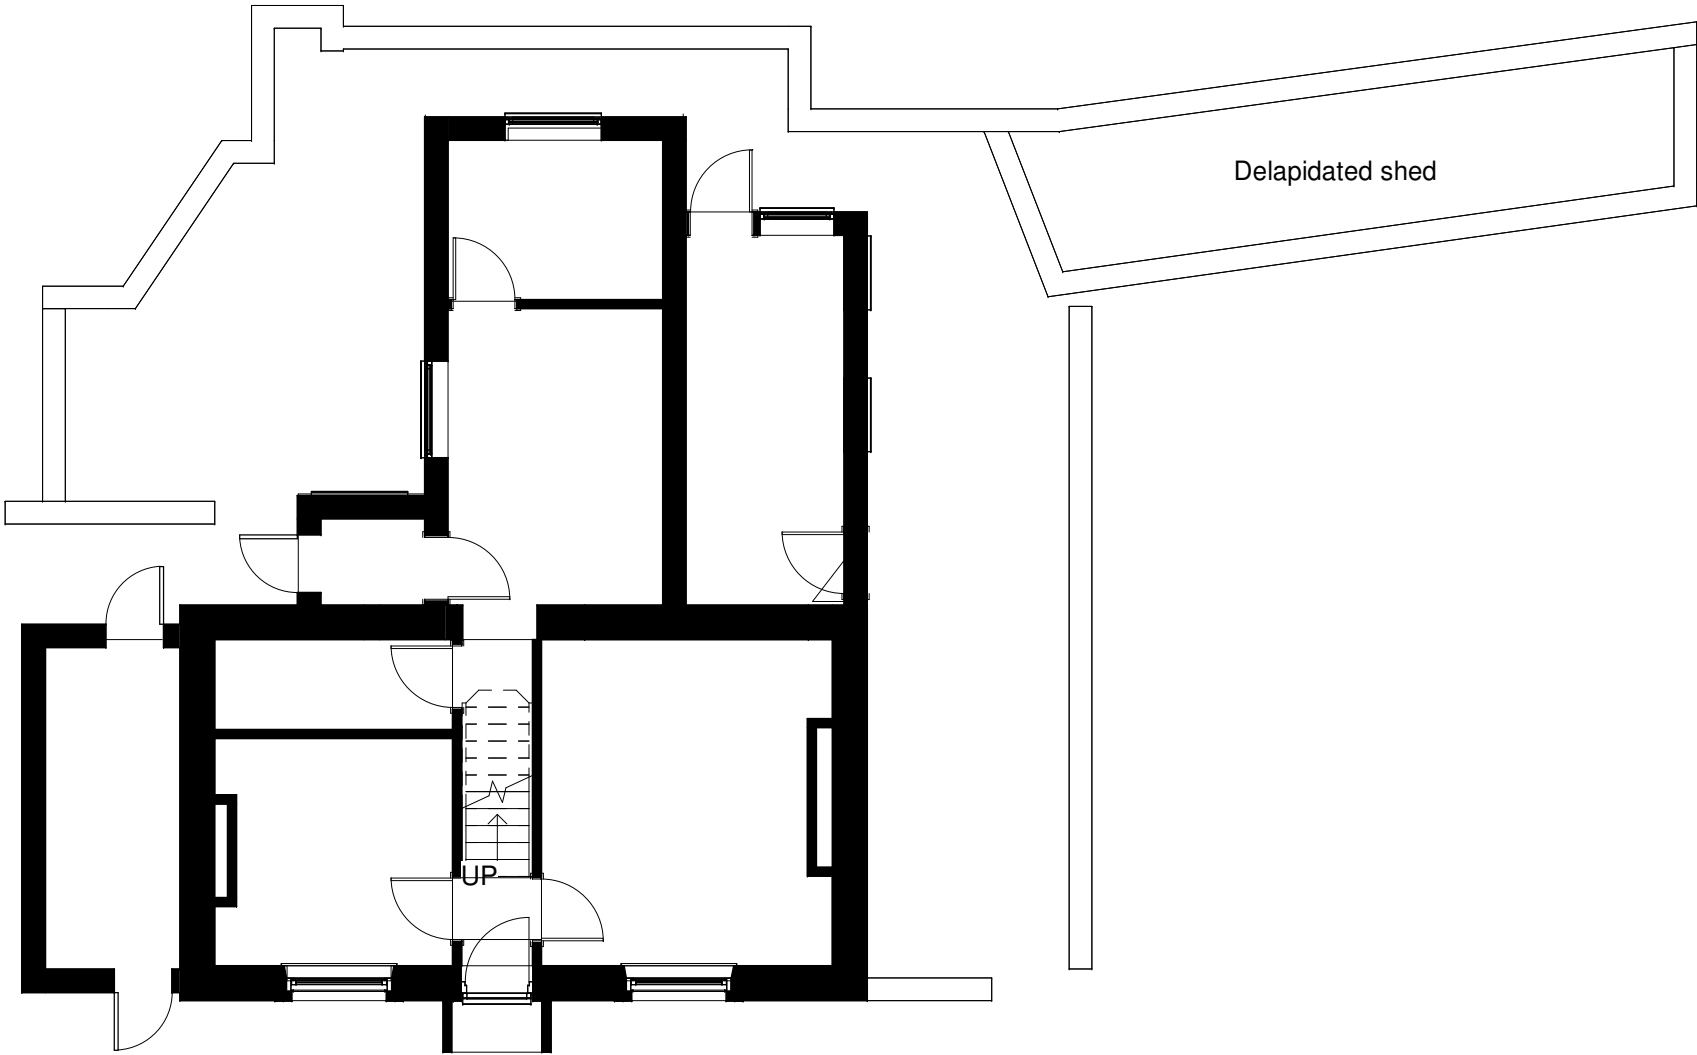

Ground Floor
(1 : 100)

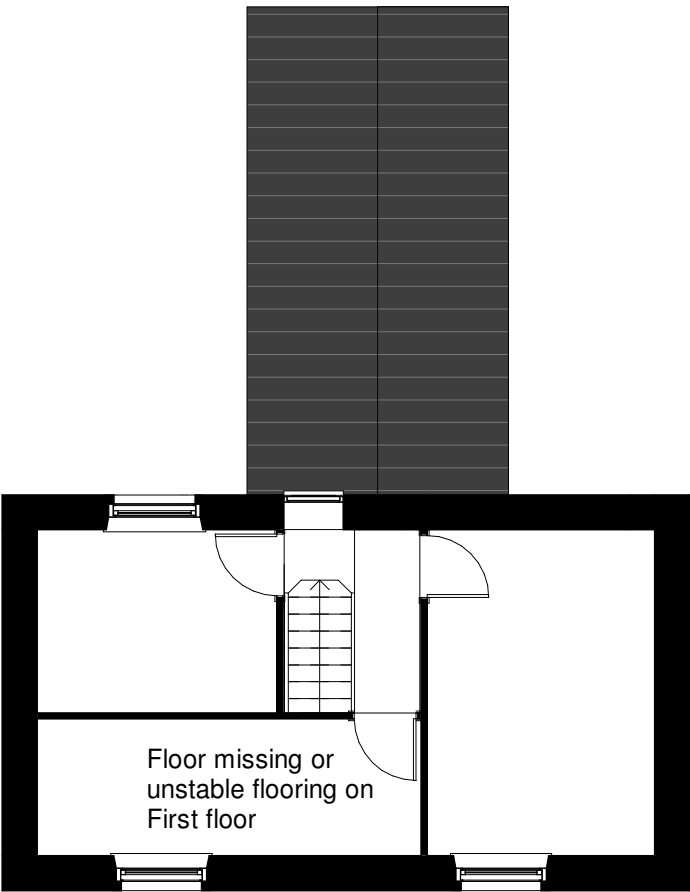

First Floor
(1 : 100)

Stanwell Architects

Project
WaunFach House, Winch Fawr rd

Date March 2023	Drawing No. A102	Drawn by GCP	Scale (@ A3) 1 : 100
---------------------------	----------------------------	------------------------	--------------------------------

Client Andrea Howe	Drawing Name Existing Plans	REV
------------------------------	---------------------------------------	-----

gary@stanwellarchitects.co.uk **Tel: 07980 865879**

Company No: 13506844 Reg address: 7 Herbert Terrace, Penarth, CF64 2AH

Purpose of Drawing:

PLANNING