


sliding security gate

CAR PARK / DELIVERIES

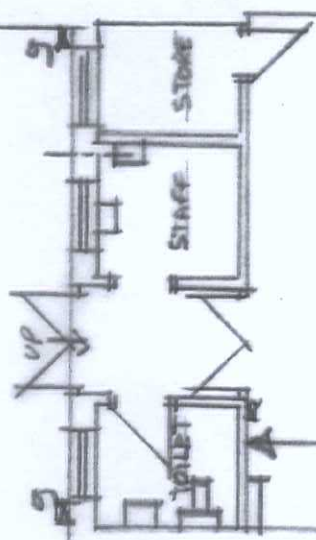


SINGLE STOREY

SHOP

16000

EXISTING GROUND FLOOR

S.S. Flue to be taken through to Rear INTERNALLY

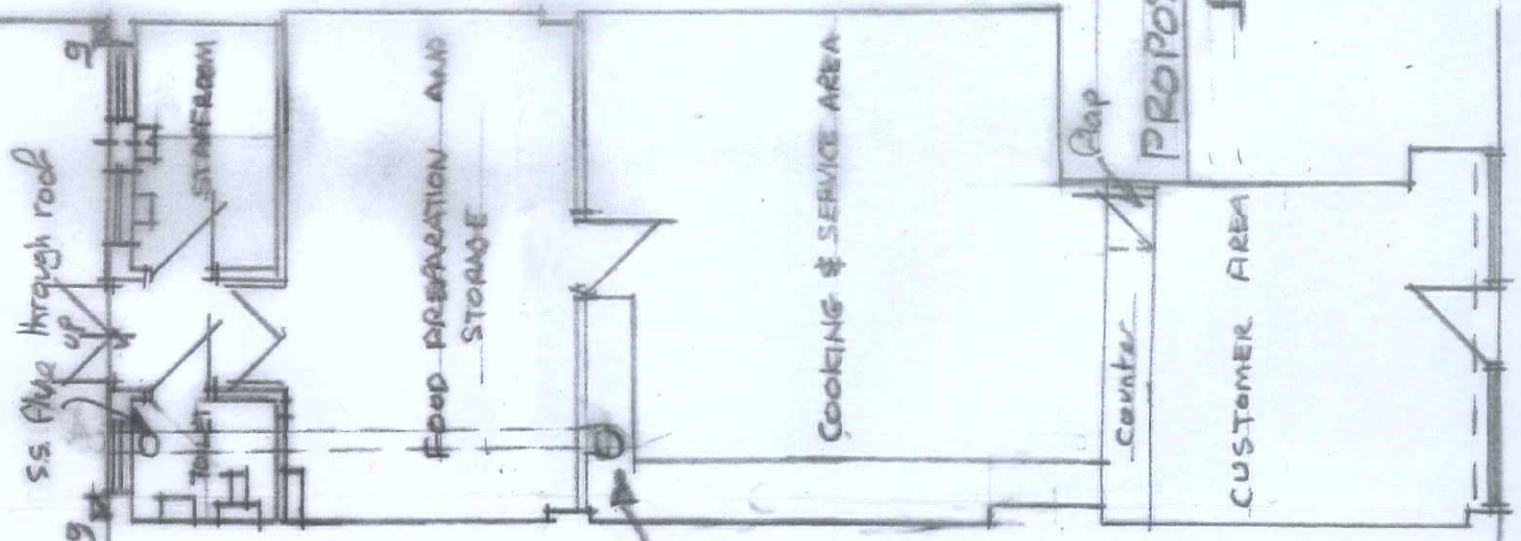

PROPOSED GROUND FLOOR

CUSTOMER AREA

Job

PROPOSED CHANGE OF USE OF

A1 SHOP TO A3 TAKEAWAY WITH FLUE AMENDED

Address

137 HIGH STREET, MERTON

TYDFIL CF47 8DN

Draw No

1672

Scale

1:100

Date

DEC 2010

Drawn

A COLLINS

JAN 2011

2