




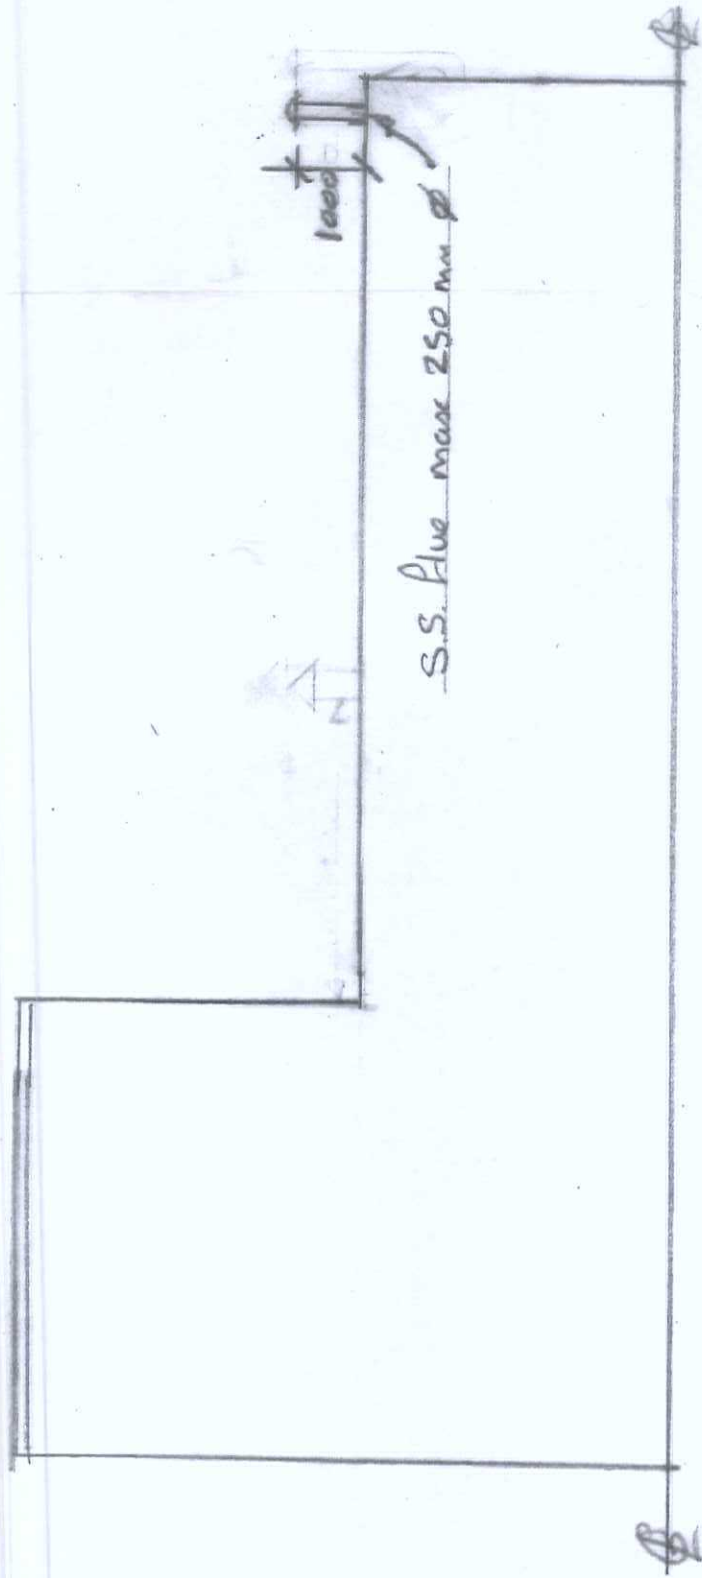

PROPOSED SIDE ELEVATION

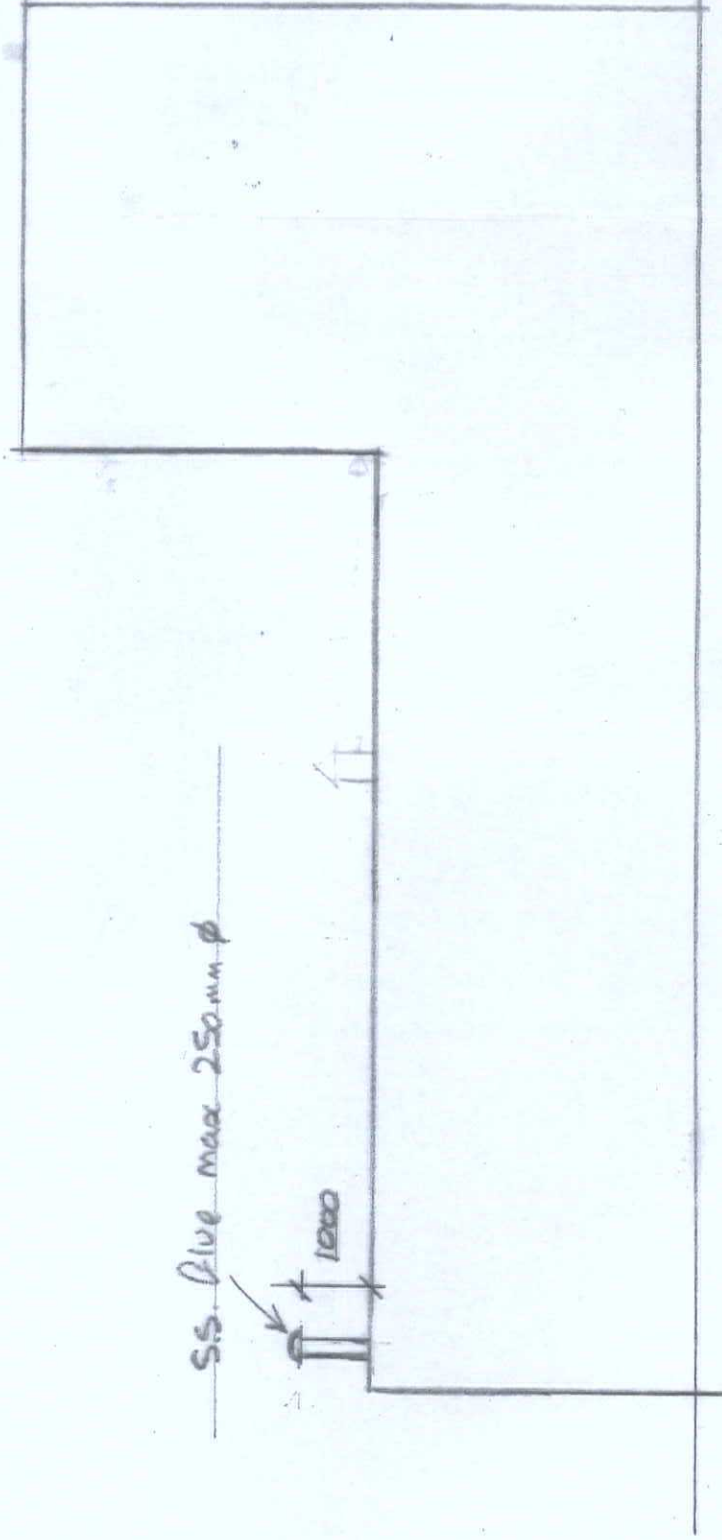

PROPOSED SIDE ELEVATION

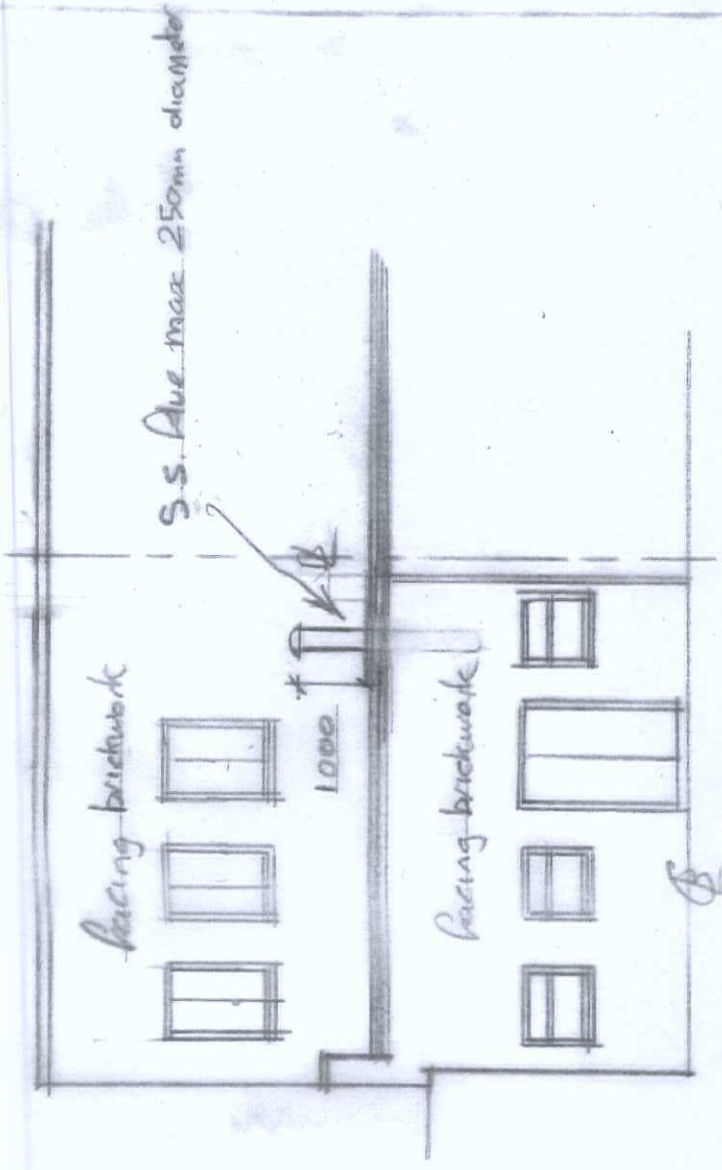

PROPOSED REAR ELEVATION

Jobs

PROPOSED CHANGE OF USE OF A1
SHOP TO A3 TAKEAWAY WITH FLUE
AMENDED

ADDRESS

137 HIGH STREET, MERTHYR

T40FIL C1A7 8DN

BRWG NO

2k of 2

SCALE

1:100

DATE

OCT 2020
NOV 2020

DRAWN

A COLLINS

DEC 2020

JSW 2021