



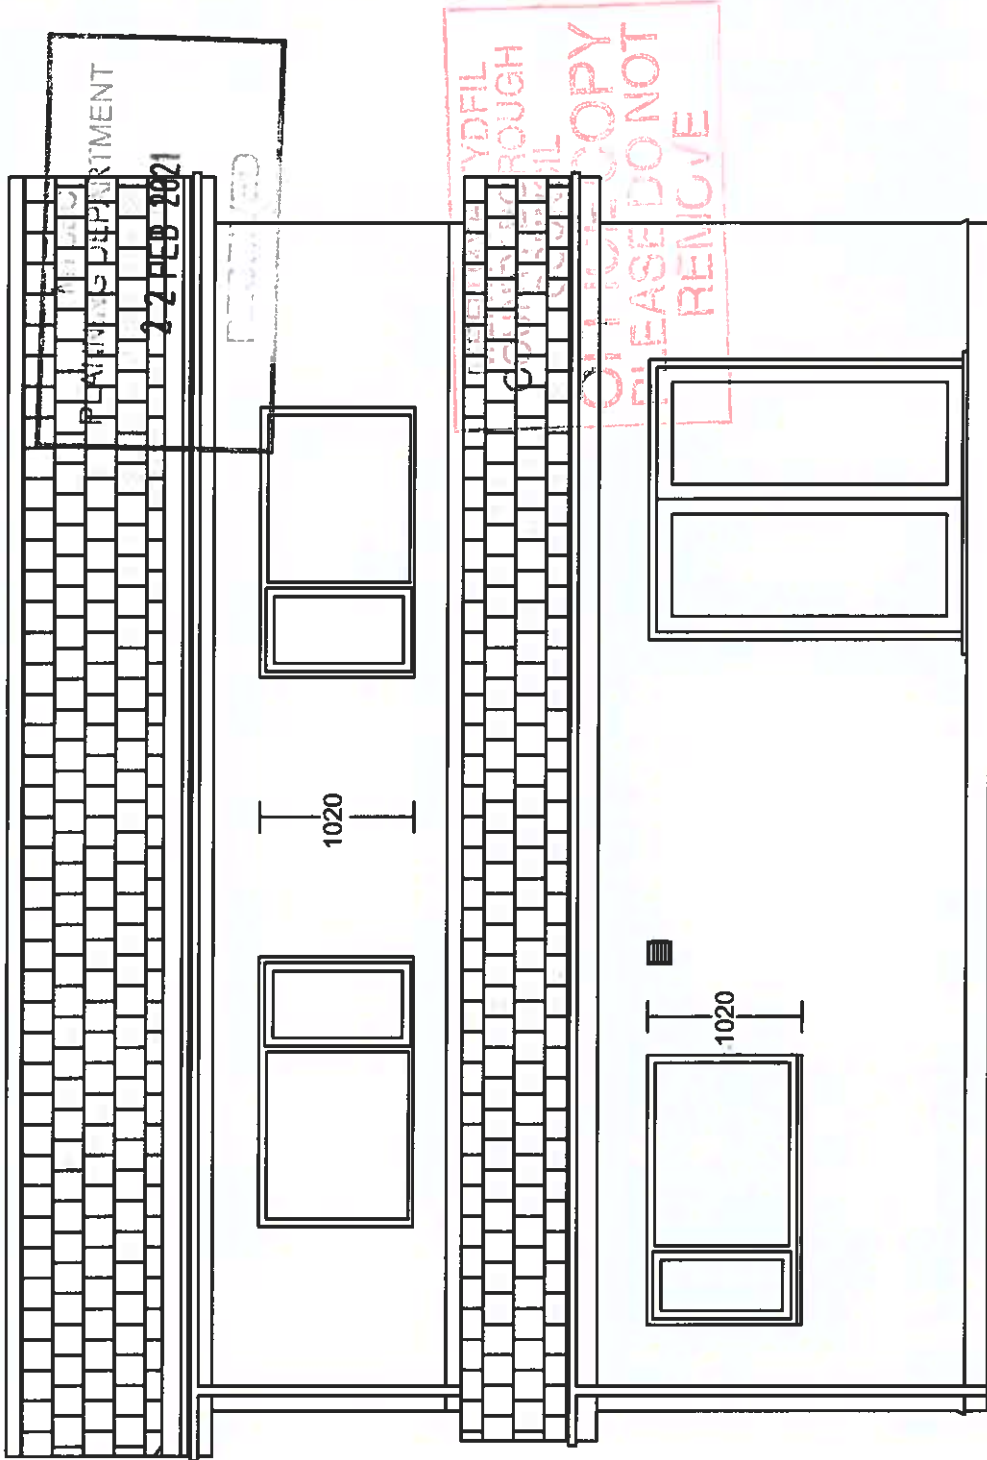

PROPOSED SIDE ELEVATION

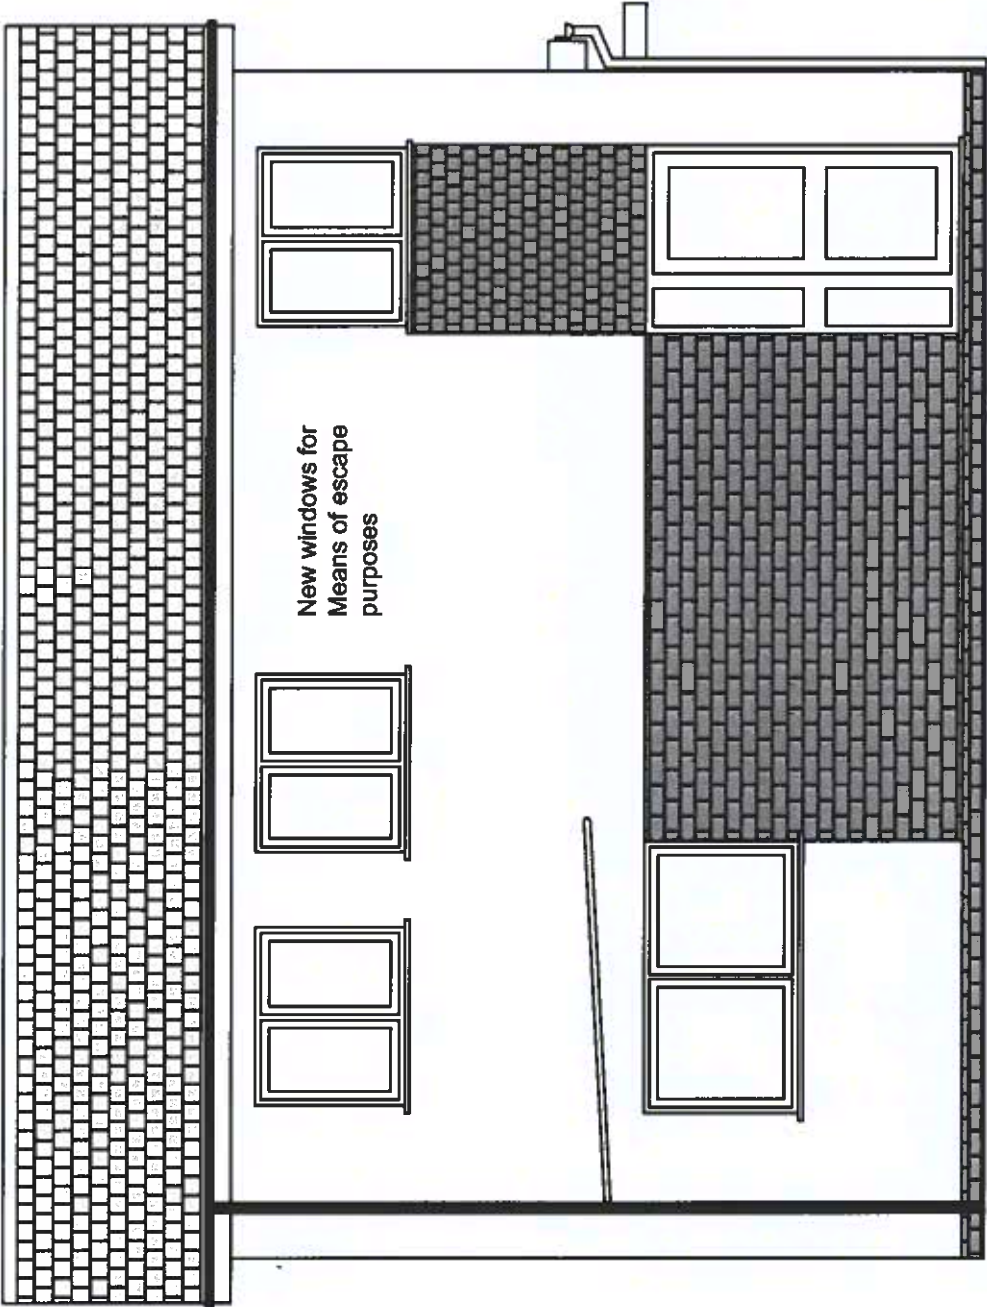