



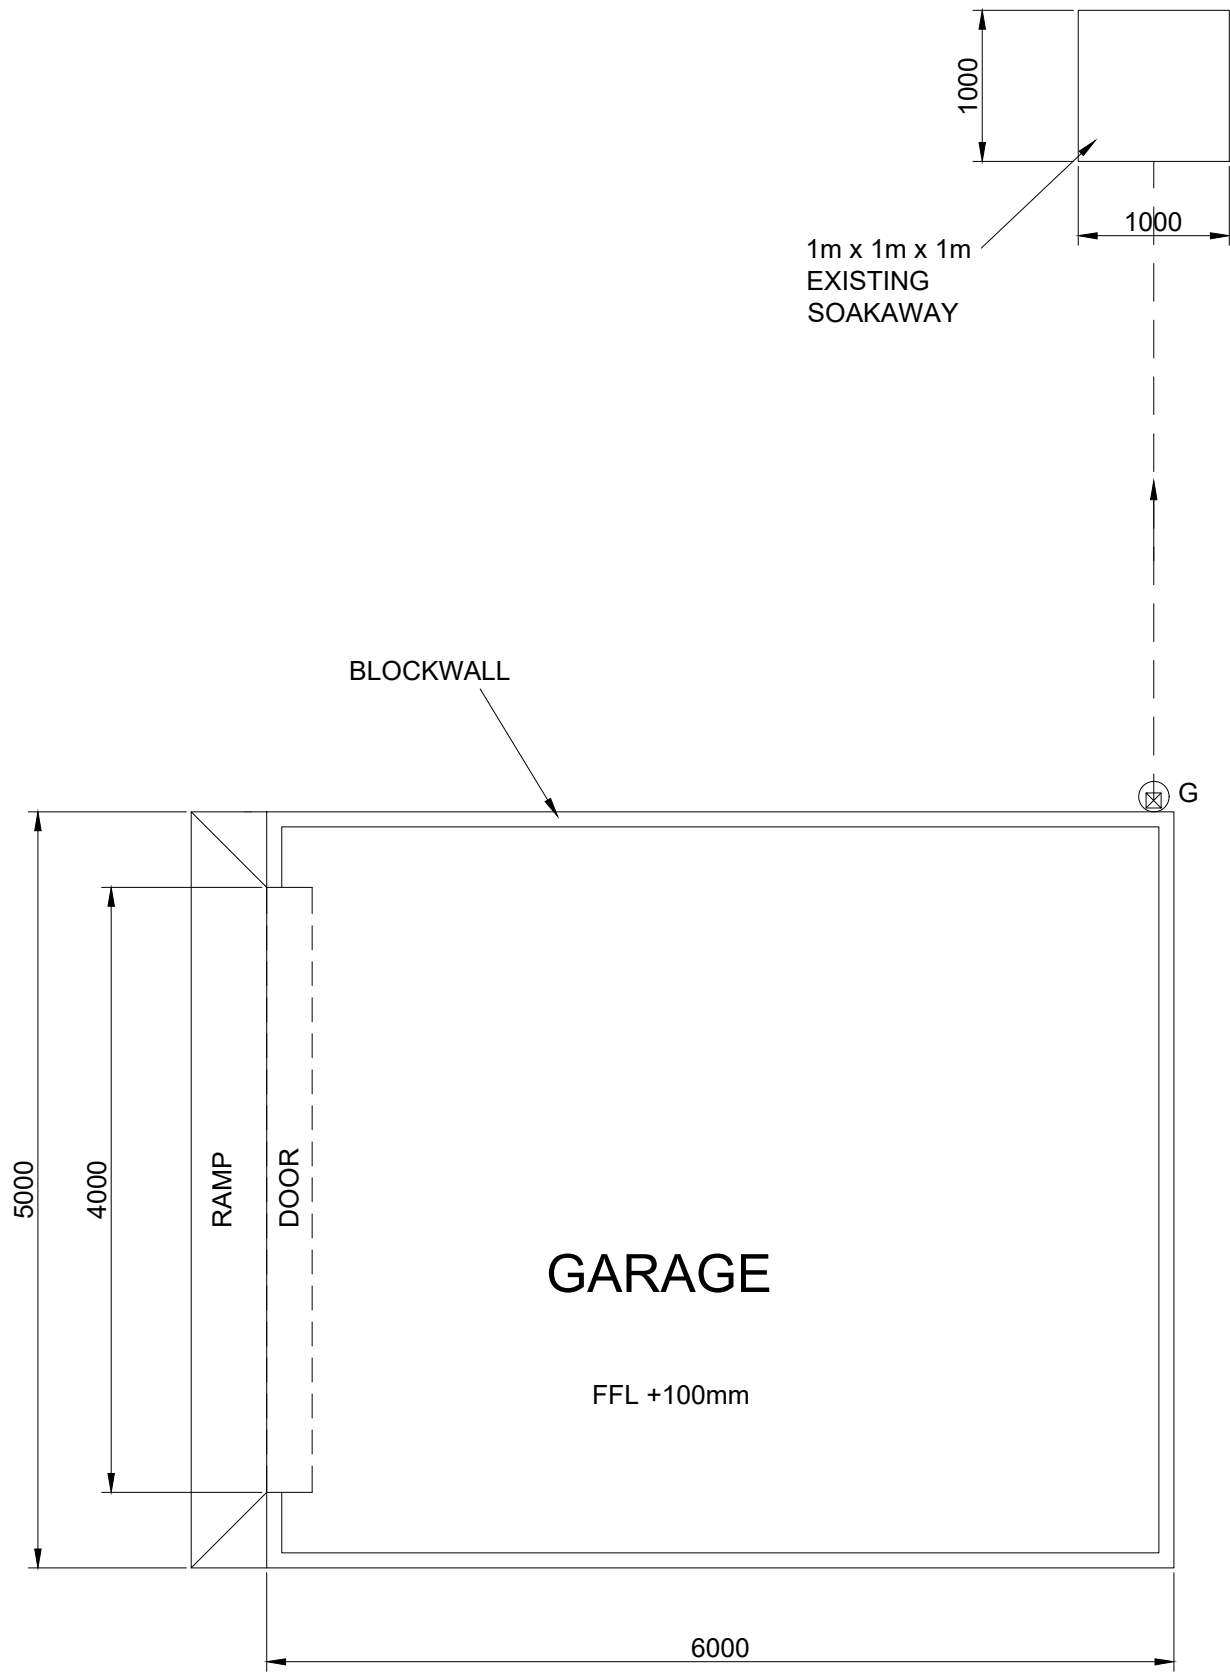

GARAGE PLAN
(SCALE 1:50)

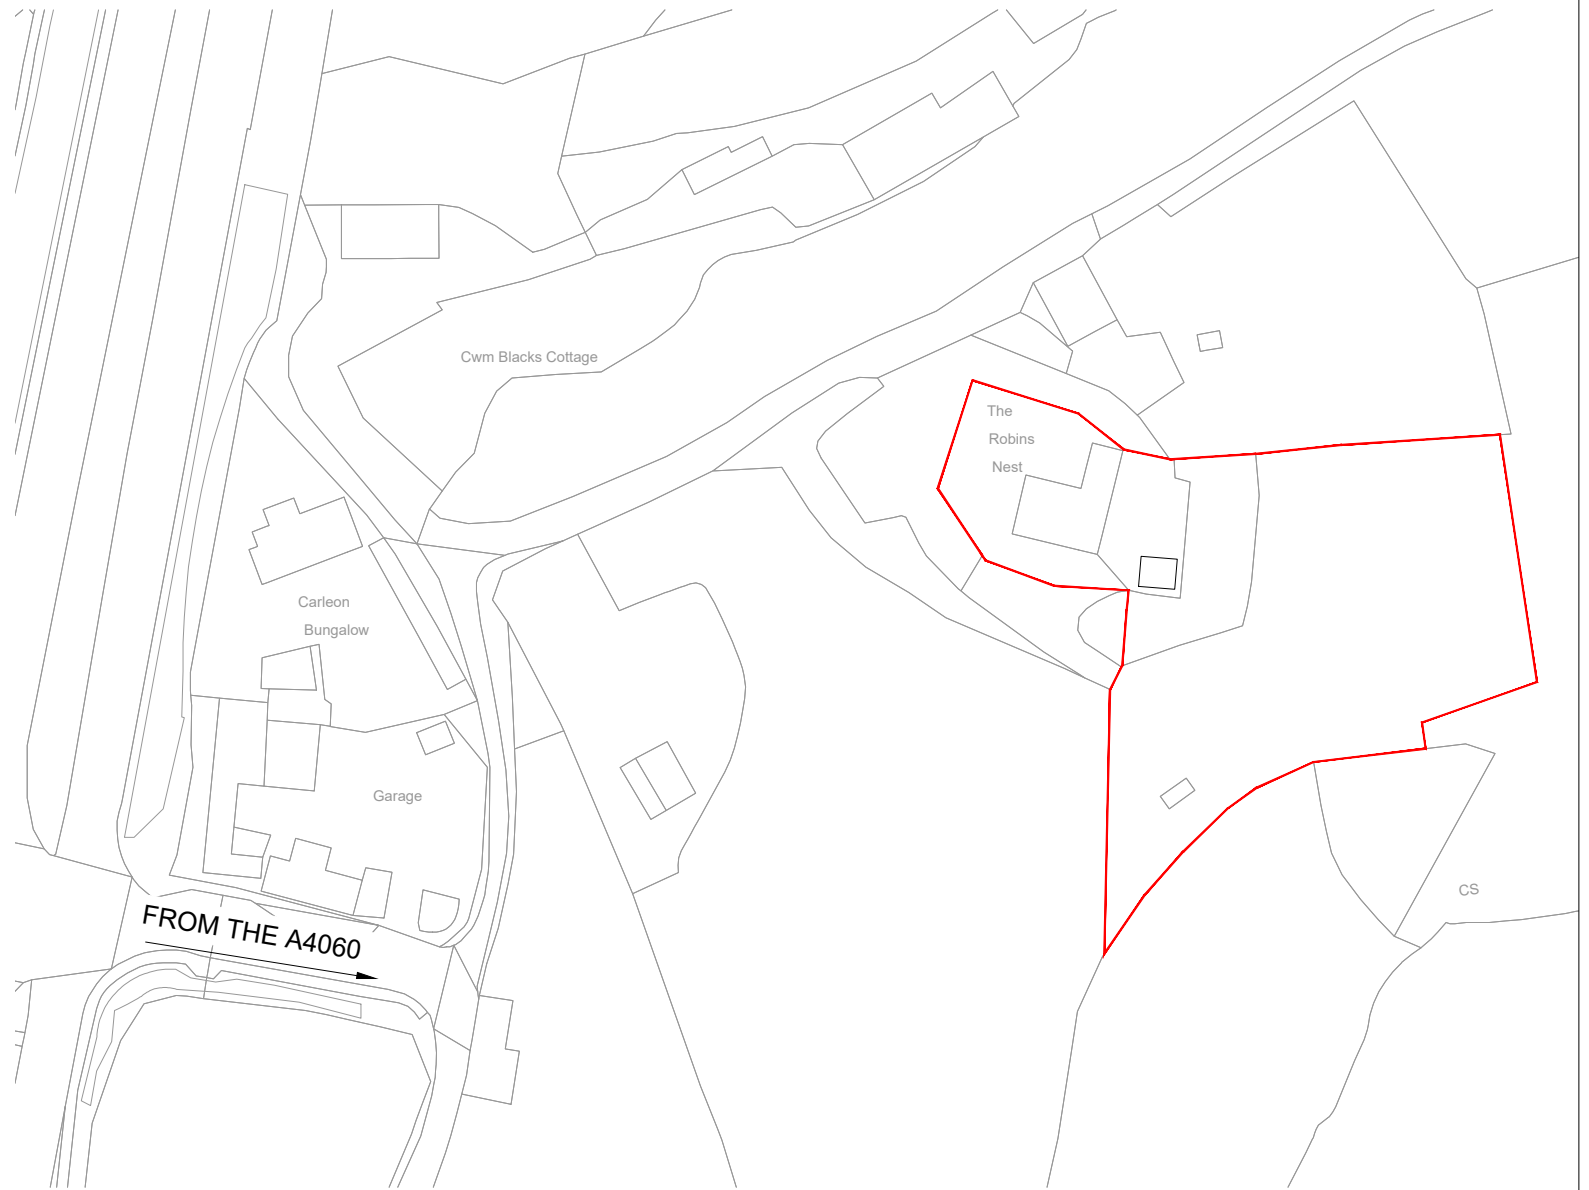

LOCATION PLAN
(SCALE 1:1250)

ADDRESS THE ROBINS NEST, MERTHYR TYDFIL, CF48 4AJ	DRAWING No. 02	DATE. 22 JUNE 2026
TITLE PROPOSED GARAGE - PLAN VIEWS	MADE. JH	REV 01