



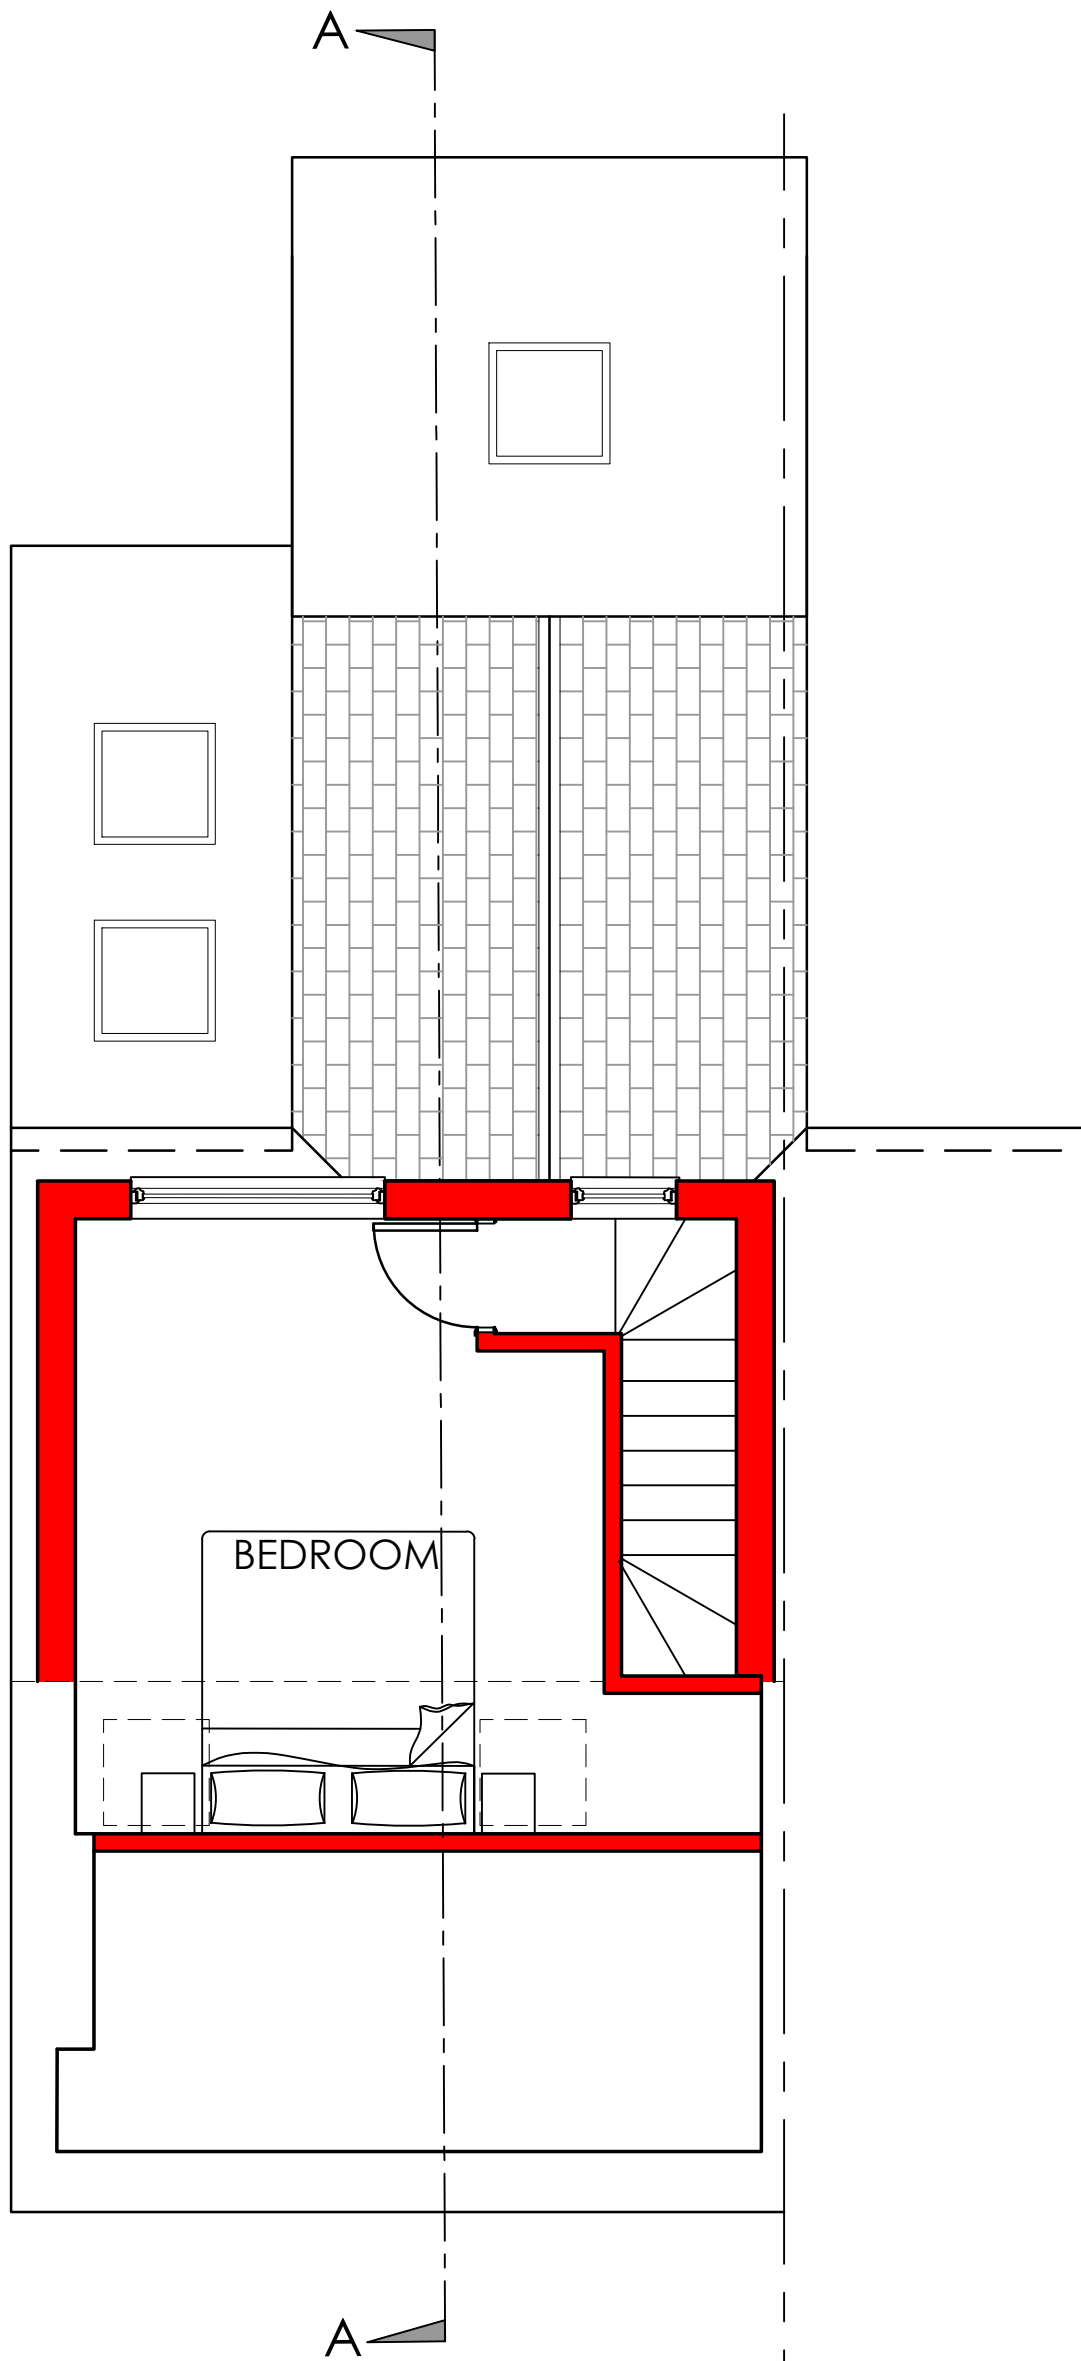

ATTIC FLOOR PLAN
AS PROPOSED 1:50

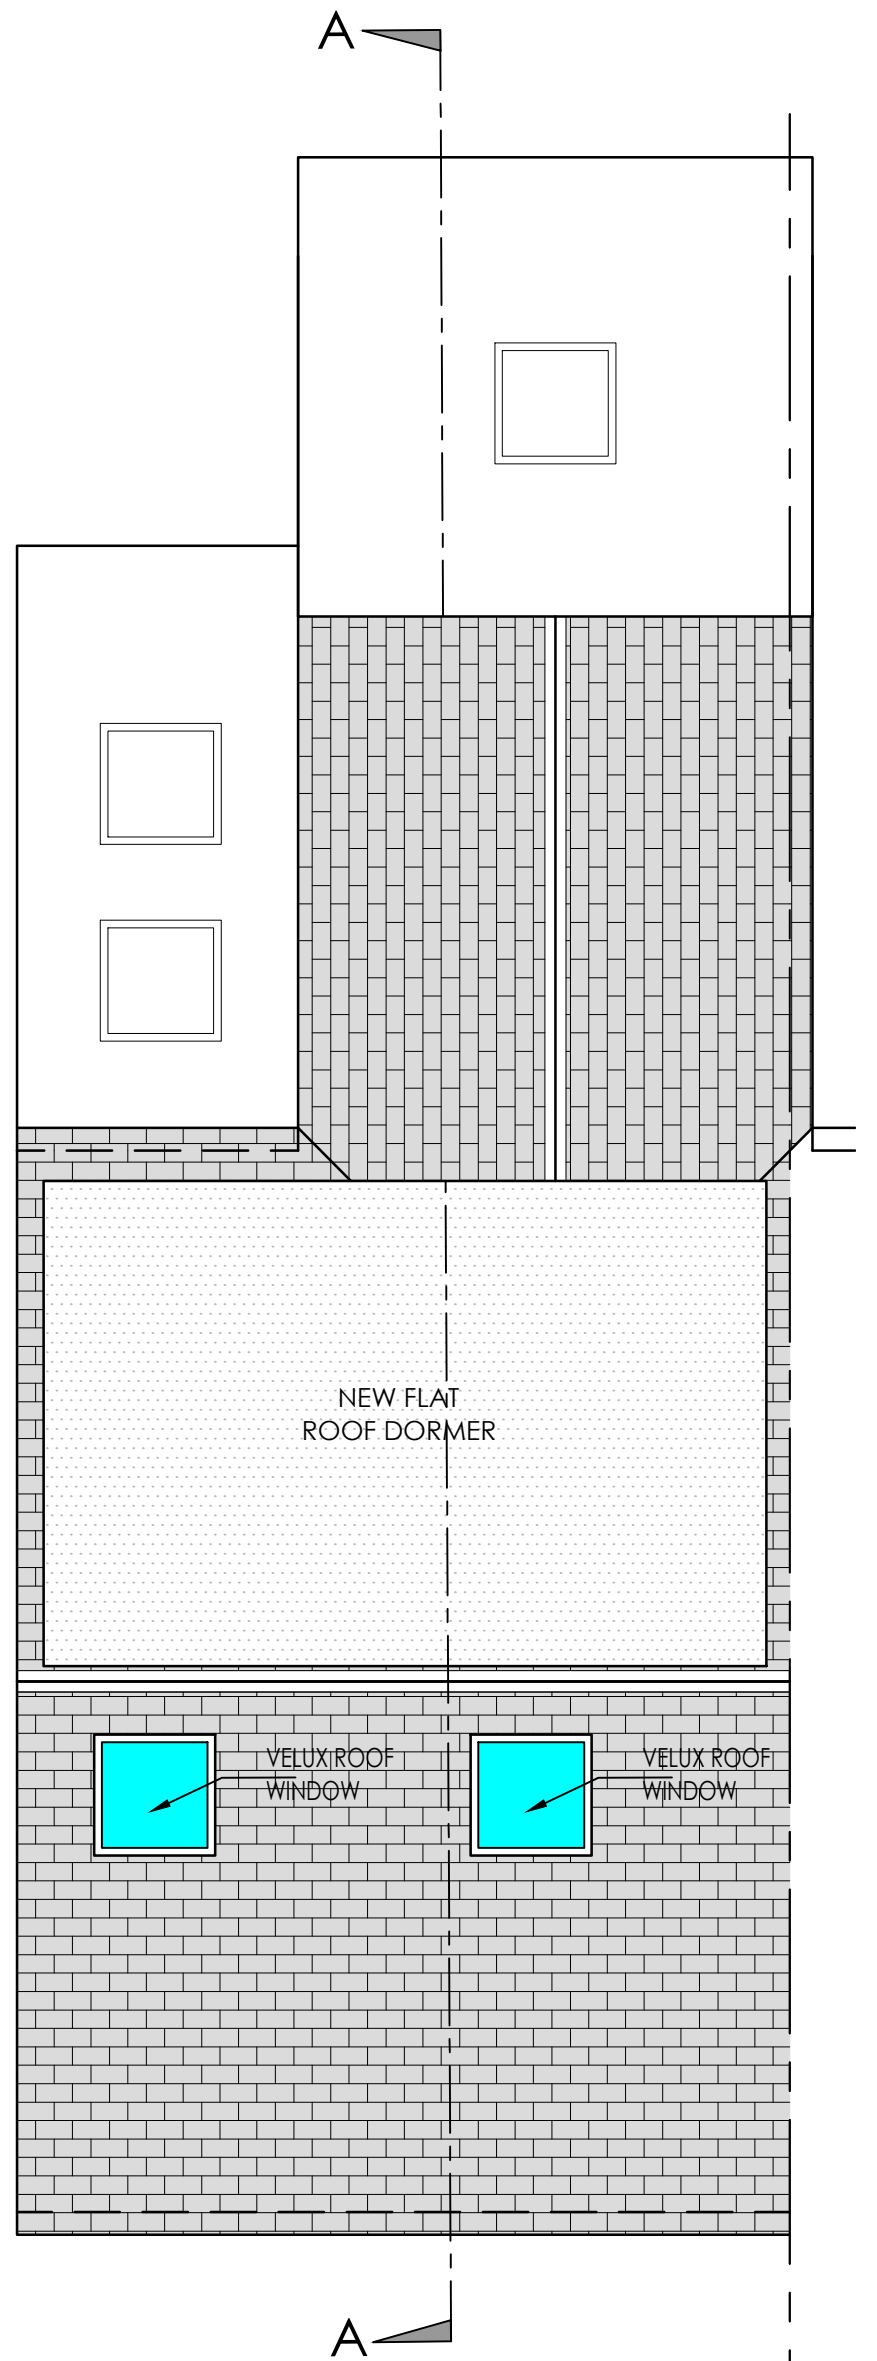

ROOF PLAN AS EXISTING 1:50