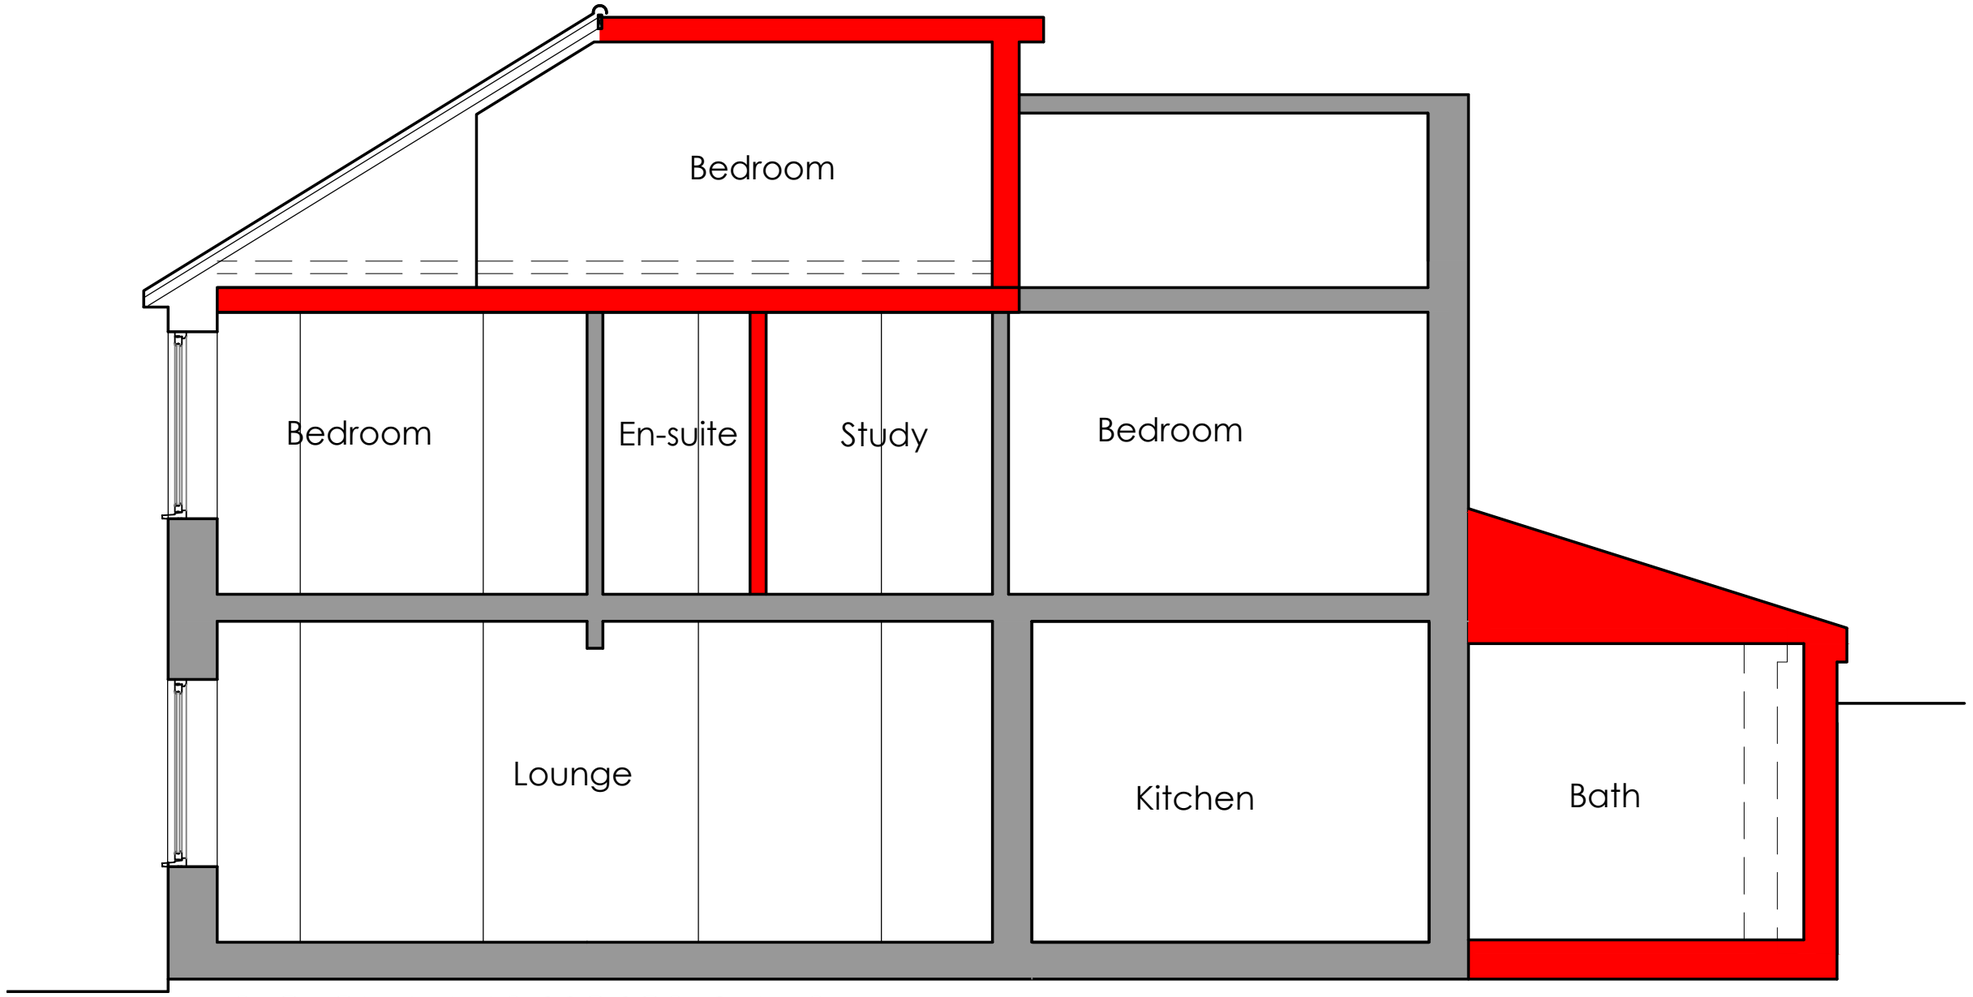


SECTION A-A AS PROPOSED 1:50

ISSUED FOR:

PLANNING APPLICATION PURPOSES

Creation Design

Creation Design - Wales

Tel: 01495 616277 / 07508890294

www.creationdesign-wales.com

E-mail: info@creationdesign-wales.com

Proposed House Extension

13 MACKINTOSH TERRACE
TRELEWIS
CF46 6DA

SECTION A-A AS PROPOSED

DATE:	DRAWN BY:	
April 2022	**P.P.**	
SCALE(S):	DRAWING NO:	REV:
1:50 @ A3	**22-020/P/06**	