



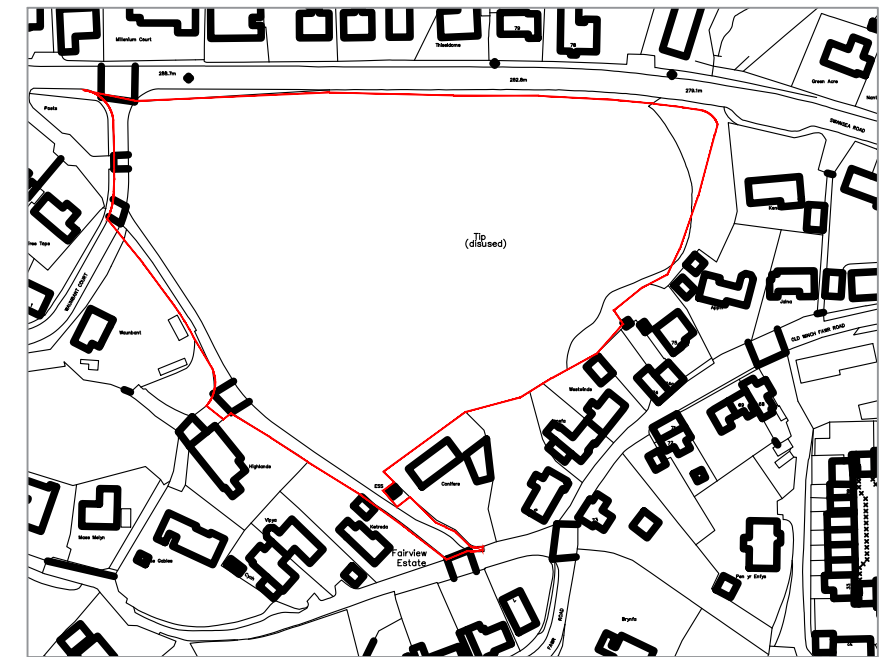

Location Plan
1:1000

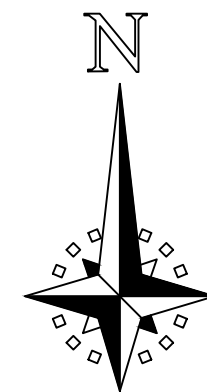

Location Plan
1:2500



Development at Swansea Road, Merthyr Tydfil		Job No. 18 004
Title Location Plan		Dwg No. AL(90)01
Date 09/02/2018	Drawn WS	Rev. A
Scale 1:1000 & 1:2500 @ A3		

C² Architects · Town planners
Environmental & Urban design

Unit 1A, Compass Business Park,
Pacific Road, Cardiff. CF24 5HL

www.c2architects.co.uk
tel: 029 20452100