




Key

	Two Storey Building		Bus Stop		Pedestrian Access		Slope Stability Zone Exclusion
	Single Storey Building		Application Site		Vehicular Access		Topographical Fall

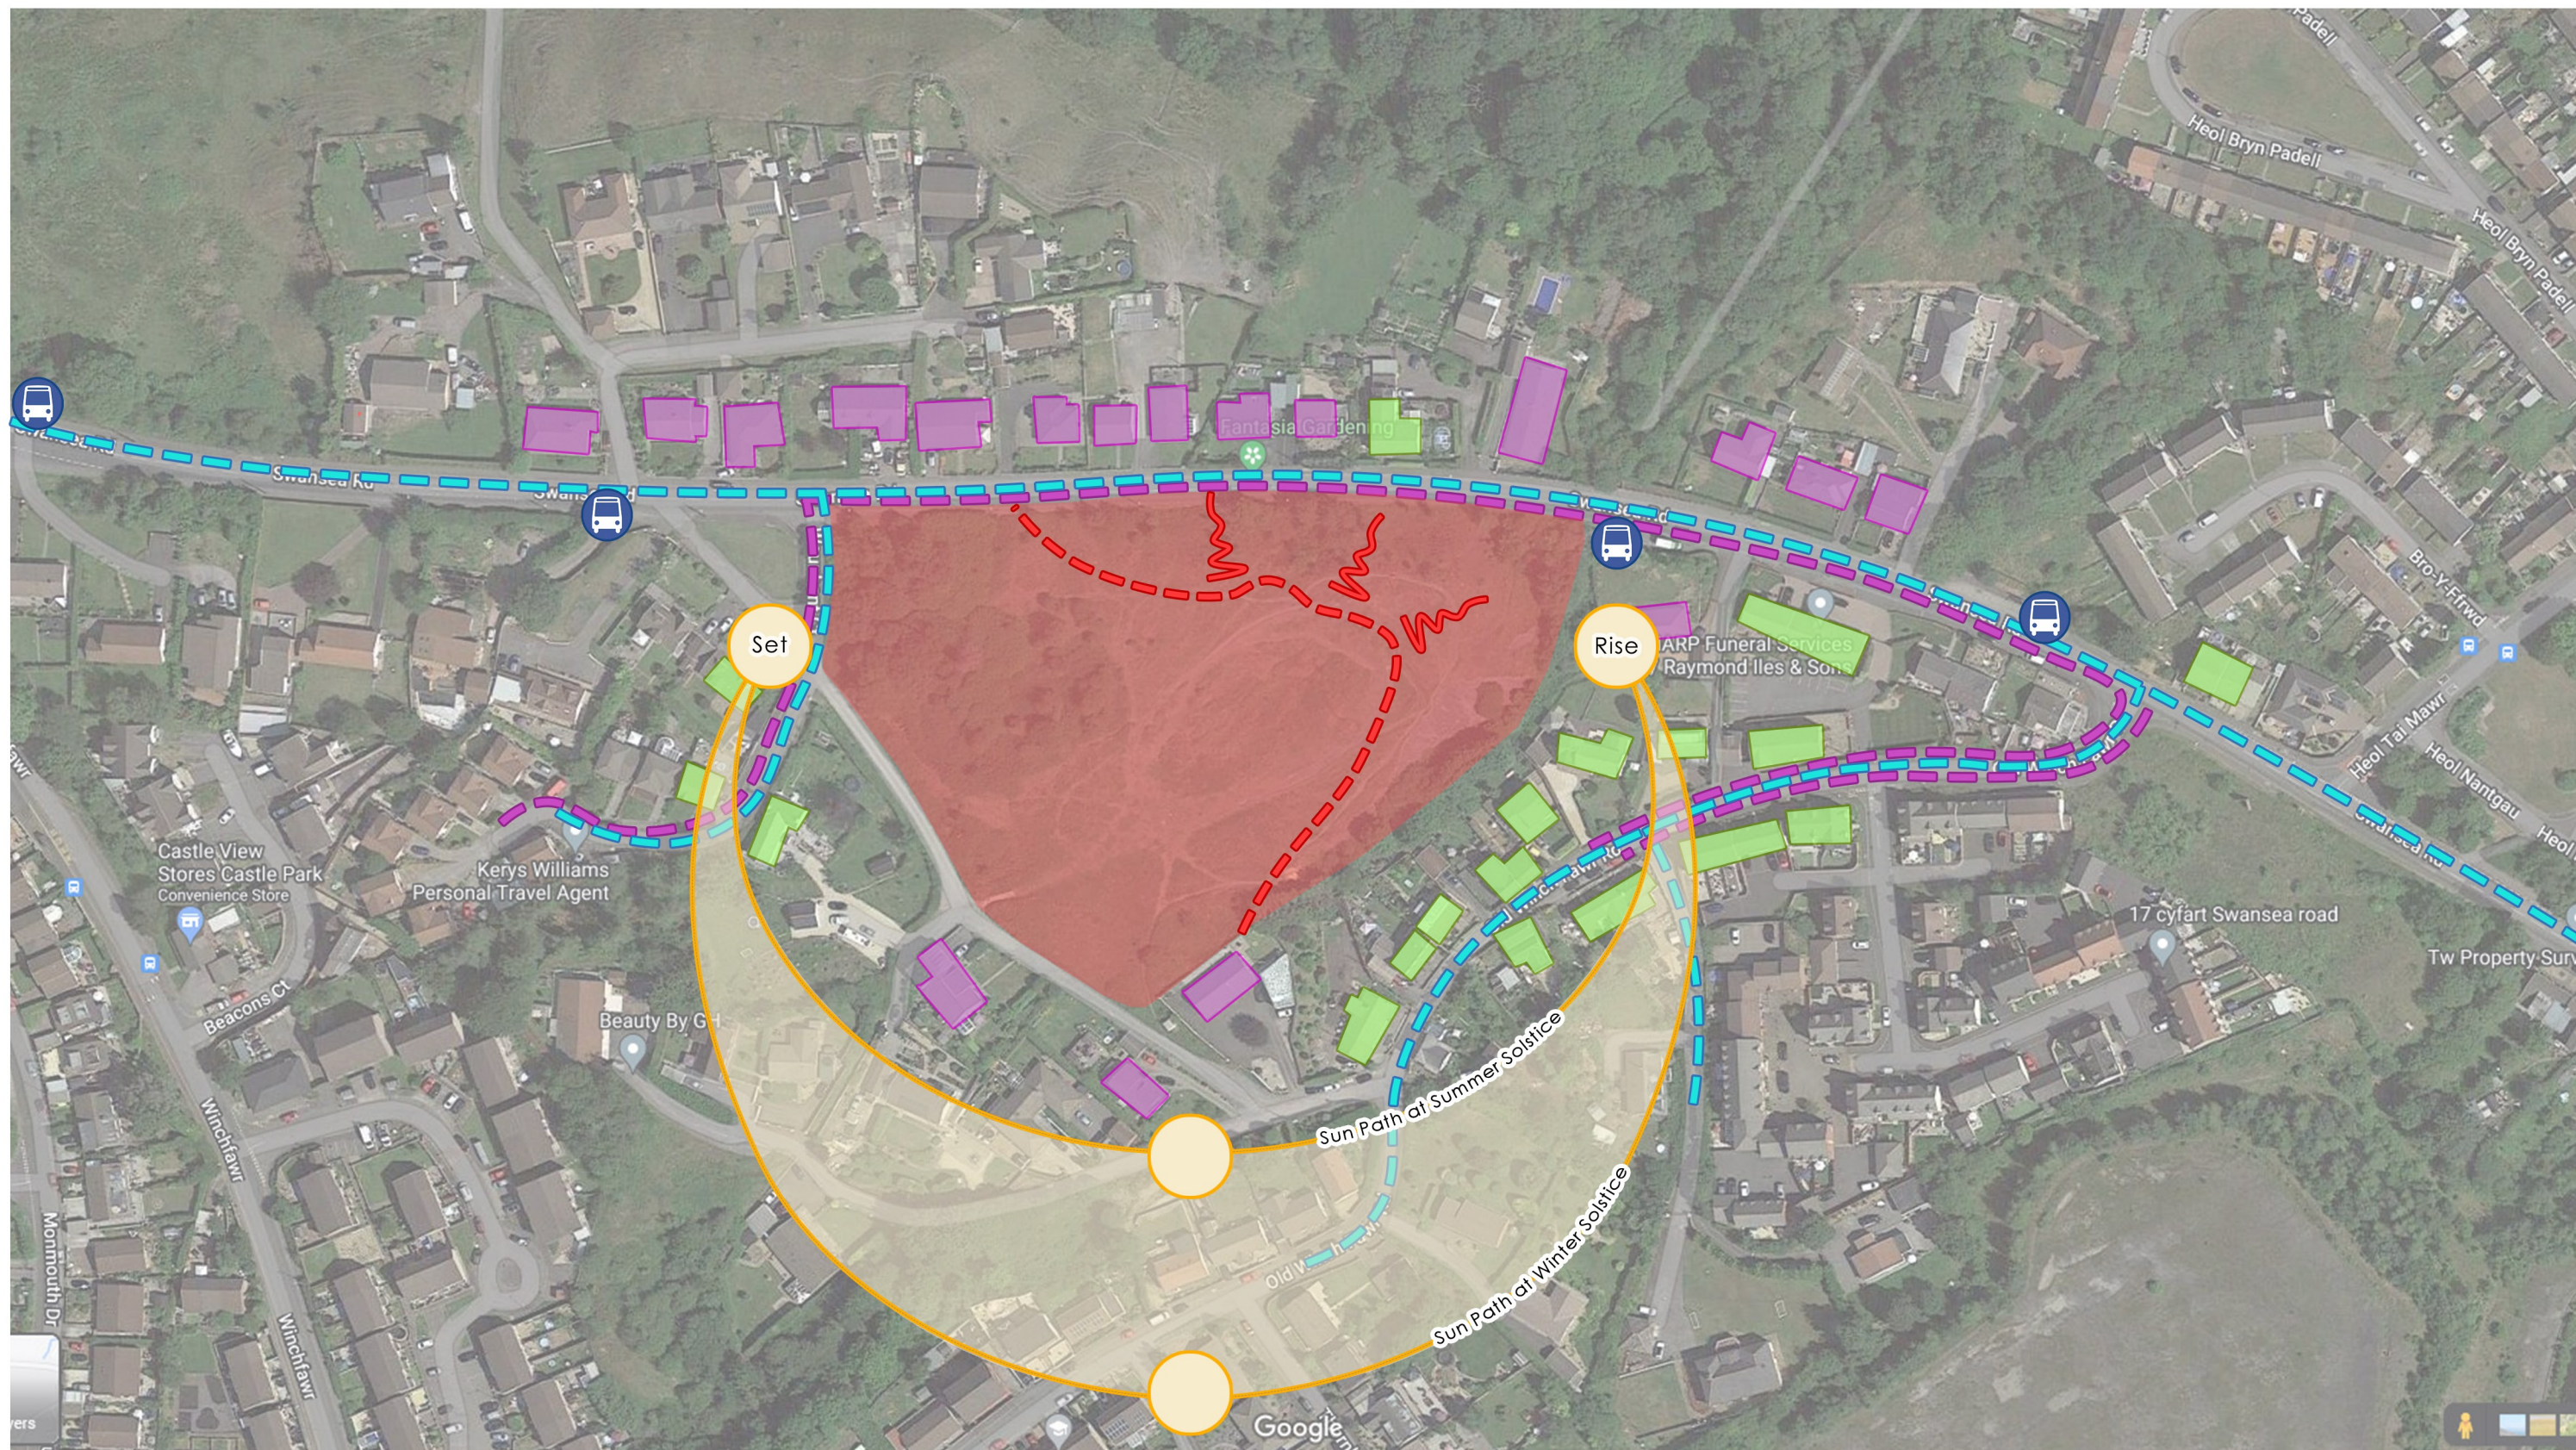

Development at Swansea Road, Merthyr Tydfil			Job No. 18_004
			Rev. -
Title Site Context Plan			AL(90)04
Date 31/03/2023	Drawn JJV	Scale N/A	
		Architects Environmental & Urban design	
Unit 1A, Compass Business Park, Pacific Road, Cardiff. CF24 5HL		www.cjarchitects.co.uk tel: 029 20452100	