



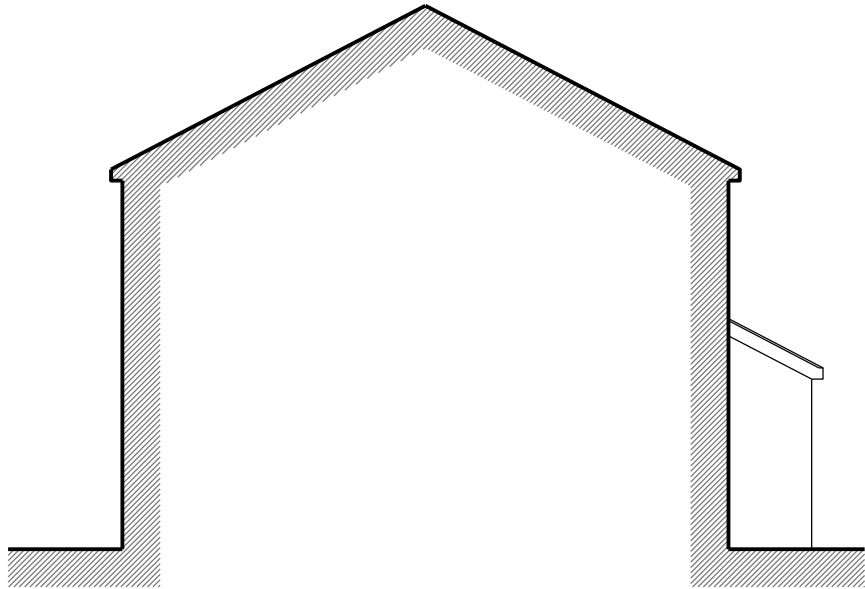

EXISTING PART SIDE ELEVATION.  
SCALE 1:100

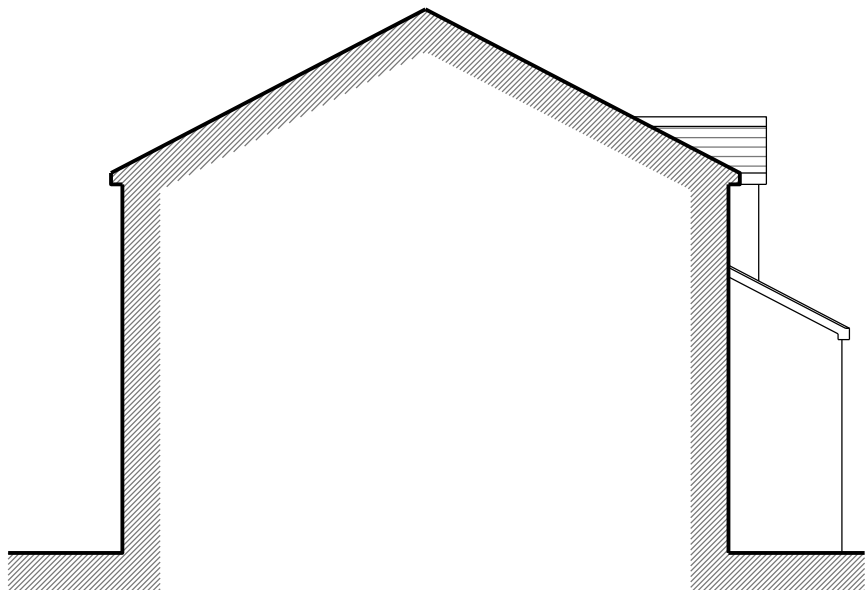

PROPOSED PART SIDE ELEVATION.  
SCALE 1:100

|                                                                             |             |          |
|-----------------------------------------------------------------------------|-------------|----------|
| revisions                                                                   |             |          |
|                                                                             |             |          |
| project                                                                     |             |          |
| PROPOSED EXTENTION TO<br>6 ANTHONY GROVE<br>ABERCANAID, MERTHYR<br>CF48 1YX |             |          |
| title                                                                       |             |          |
| EXISTING AND PROPOSED<br>DRAWINGS                                           |             |          |
| date                                                                        | scale       | drawn by |
| APR 22                                                                      | 1/100 on A3 | RAS      |
| drawing number                                                              |             |          |
| 12/2022/PL/004                                                              |             |          |
| client.                                                                     |             |          |
| Mr & Mrs R D'Arcy                                                           |             |          |