

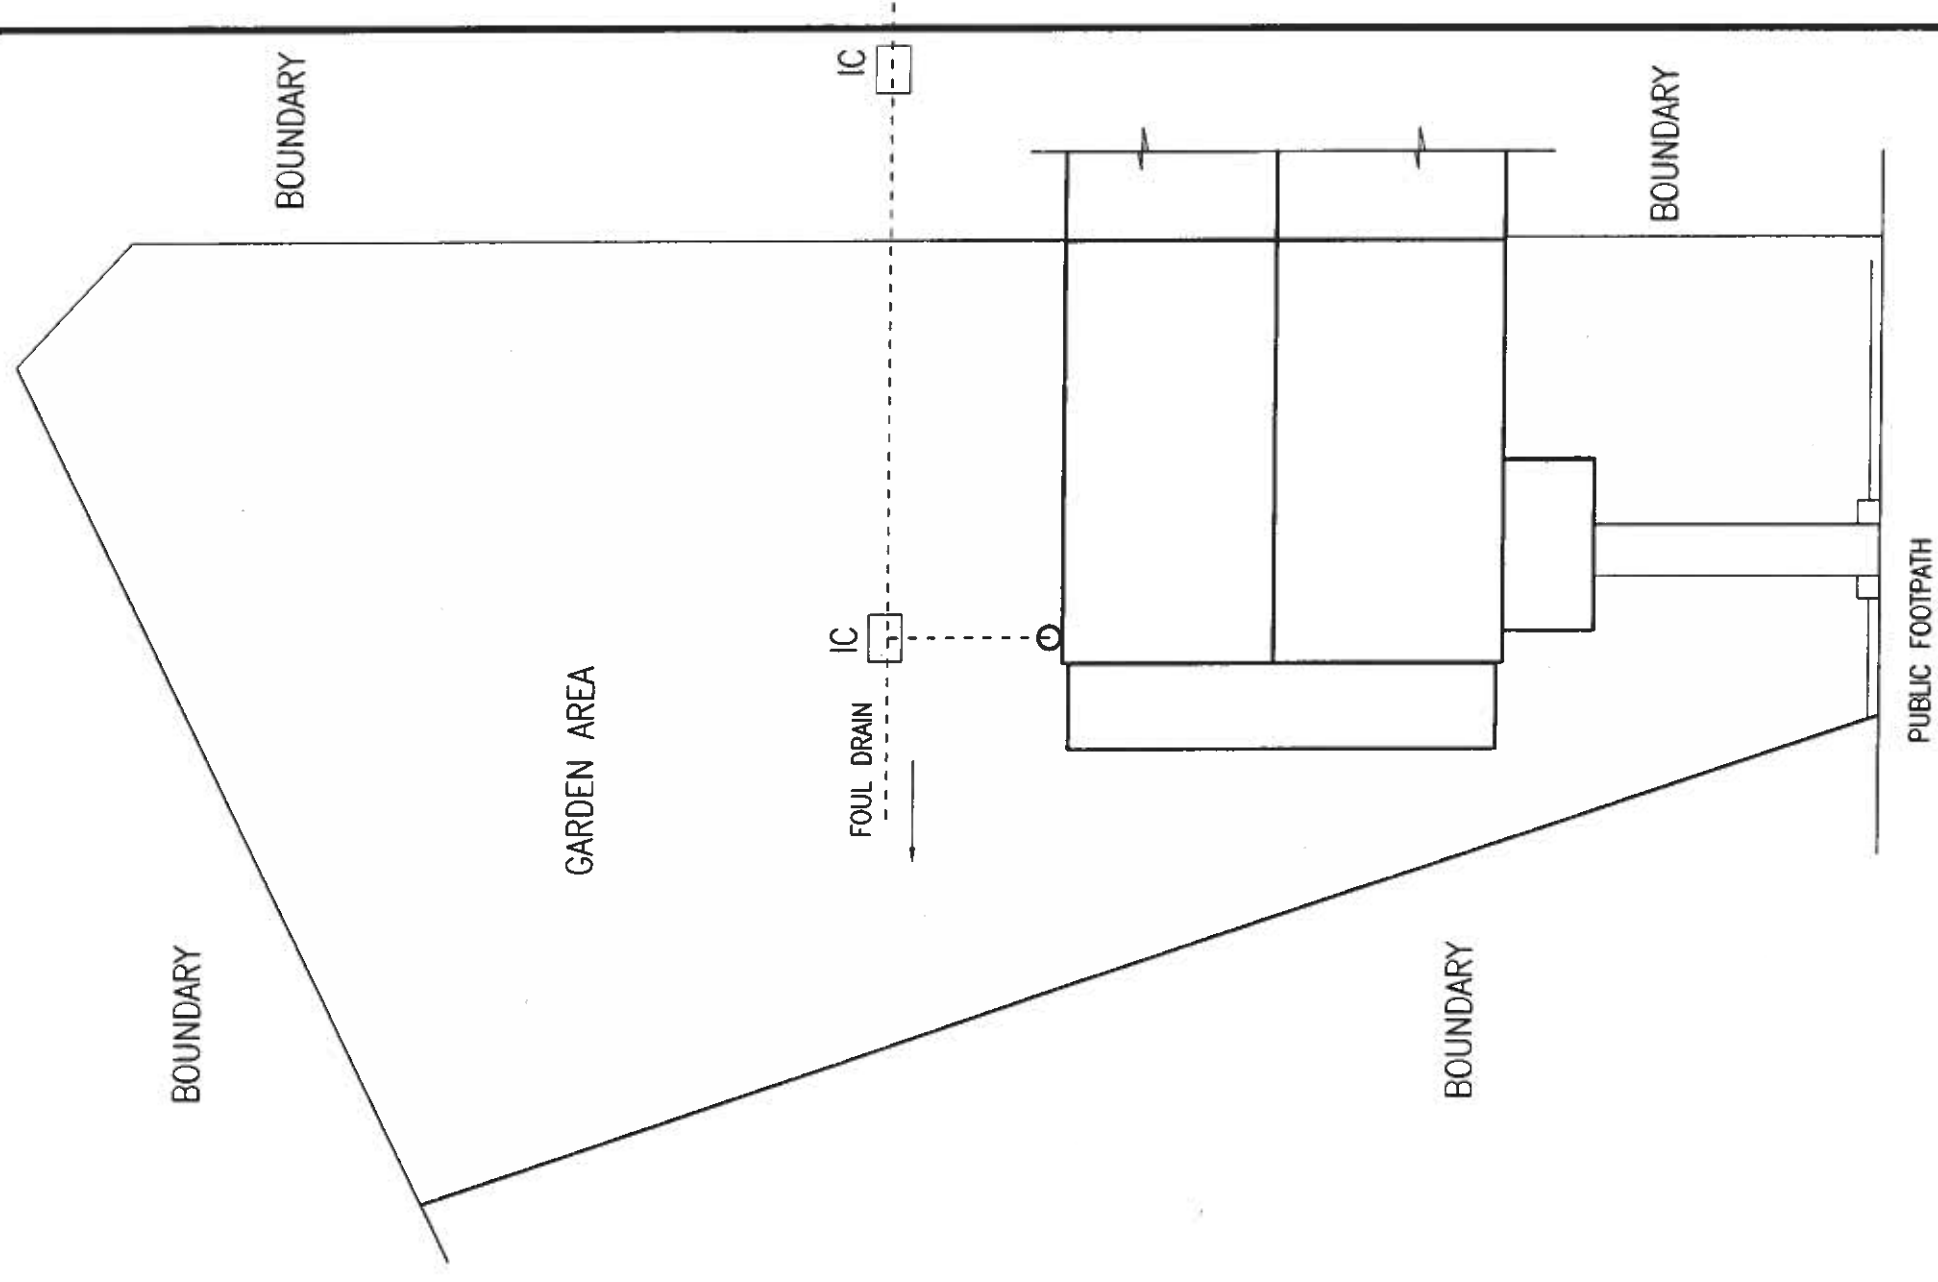


EXISTING SITE LAYOUT

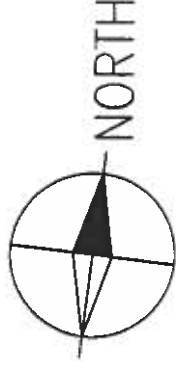

PROPOSED SITE LAYOUT

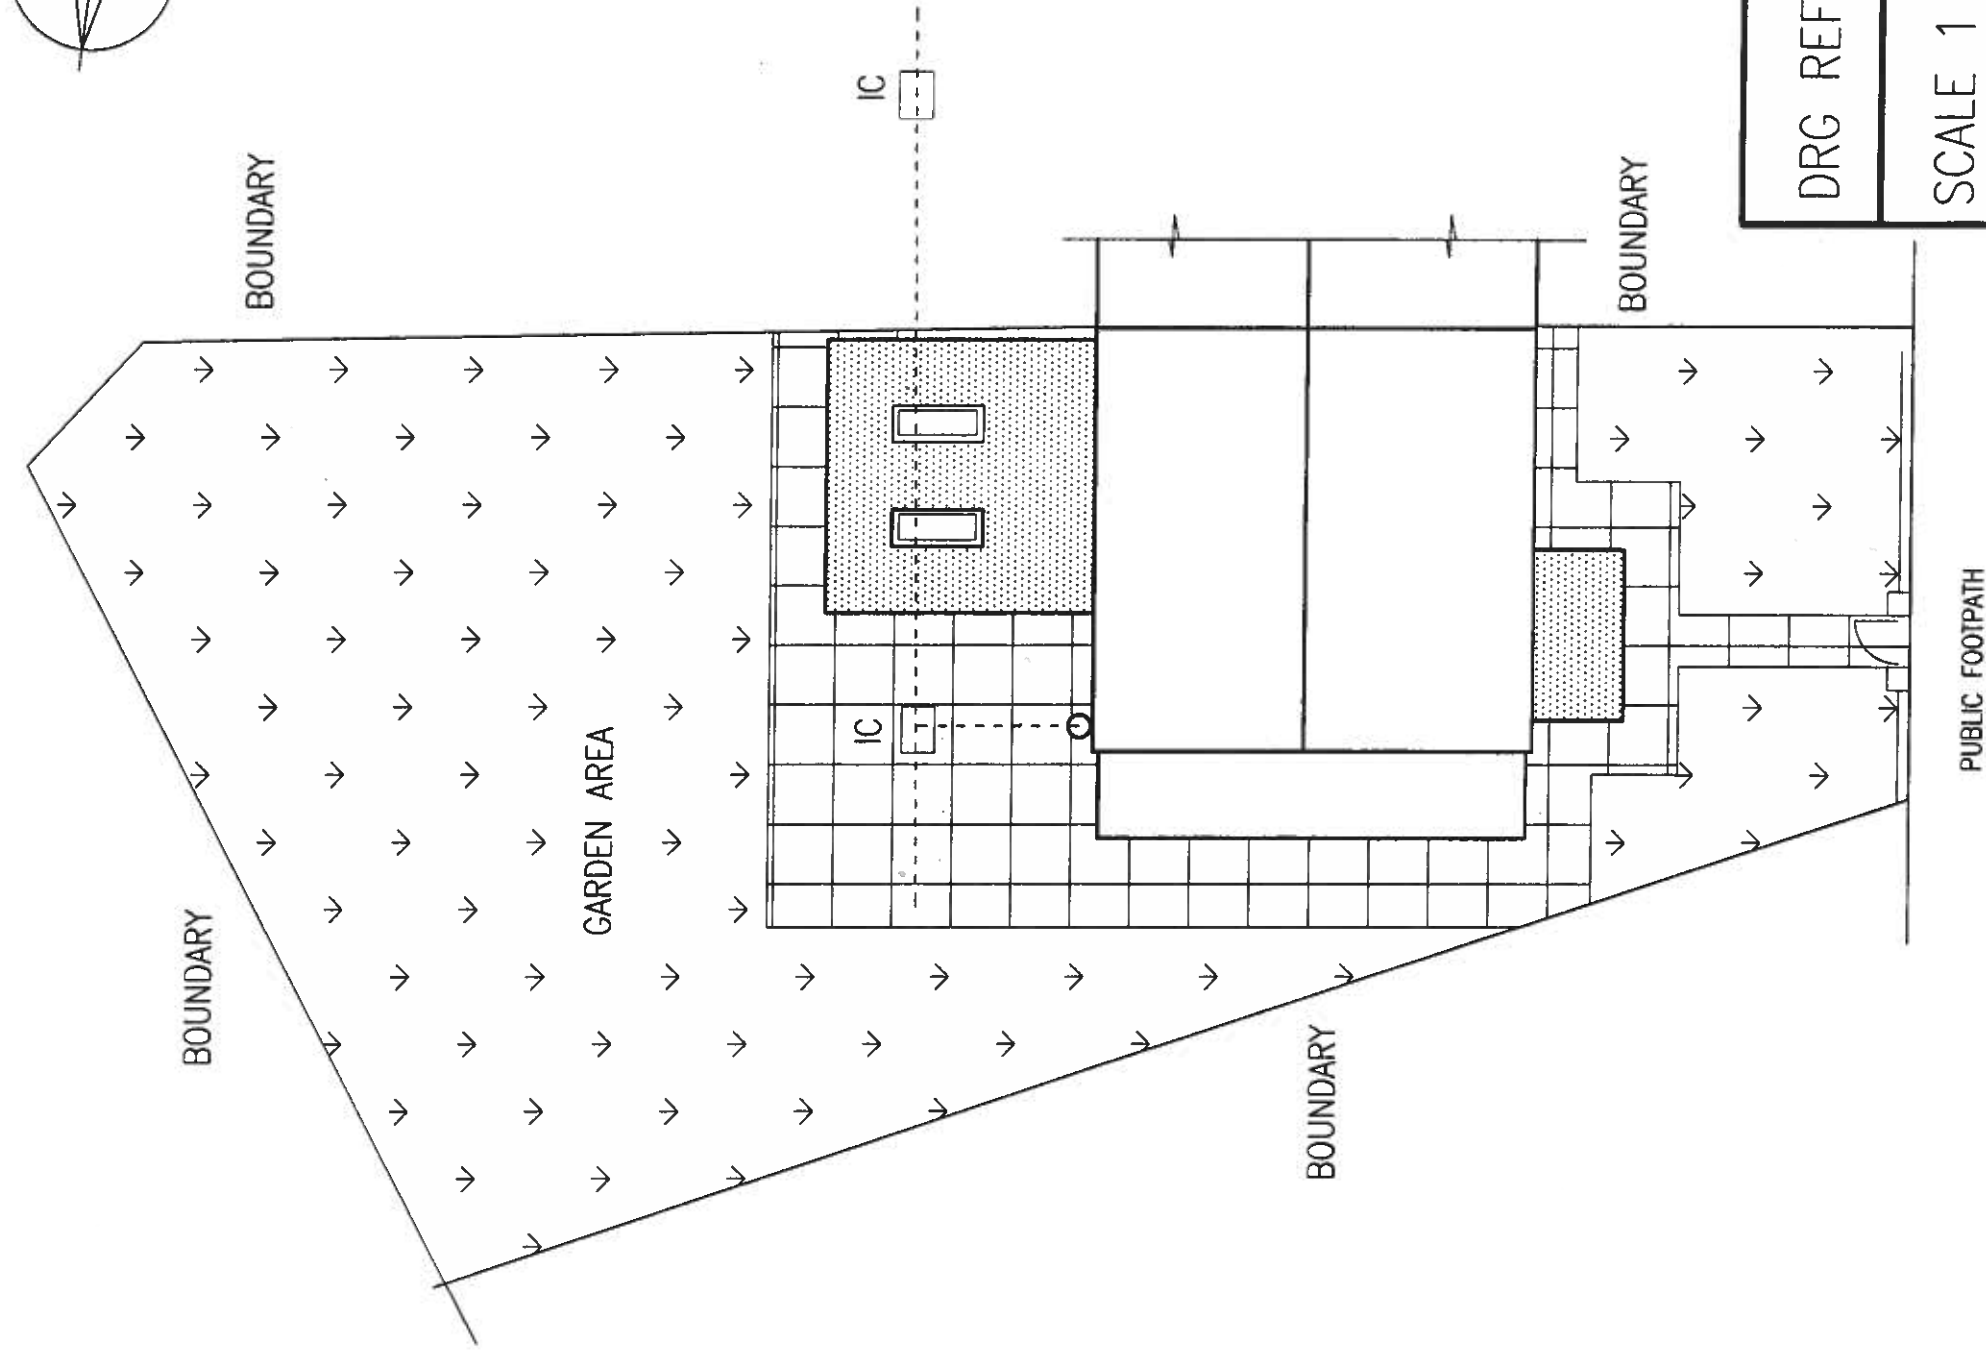

DRG REF 22/SC/100

SCALE 1 : 125 ON A3