


CC BY-NC-SA
For
PERMISSION TO REPRODUCE THIS DOCUMENT
26 APR 2017
J. JONES
BA(Hons) BTP M.R.T.P.I
HEAD OF TOWN PLANNING

MTBCB
AMENDED PLANS
28 MAR 2017
RECEIVED

170055

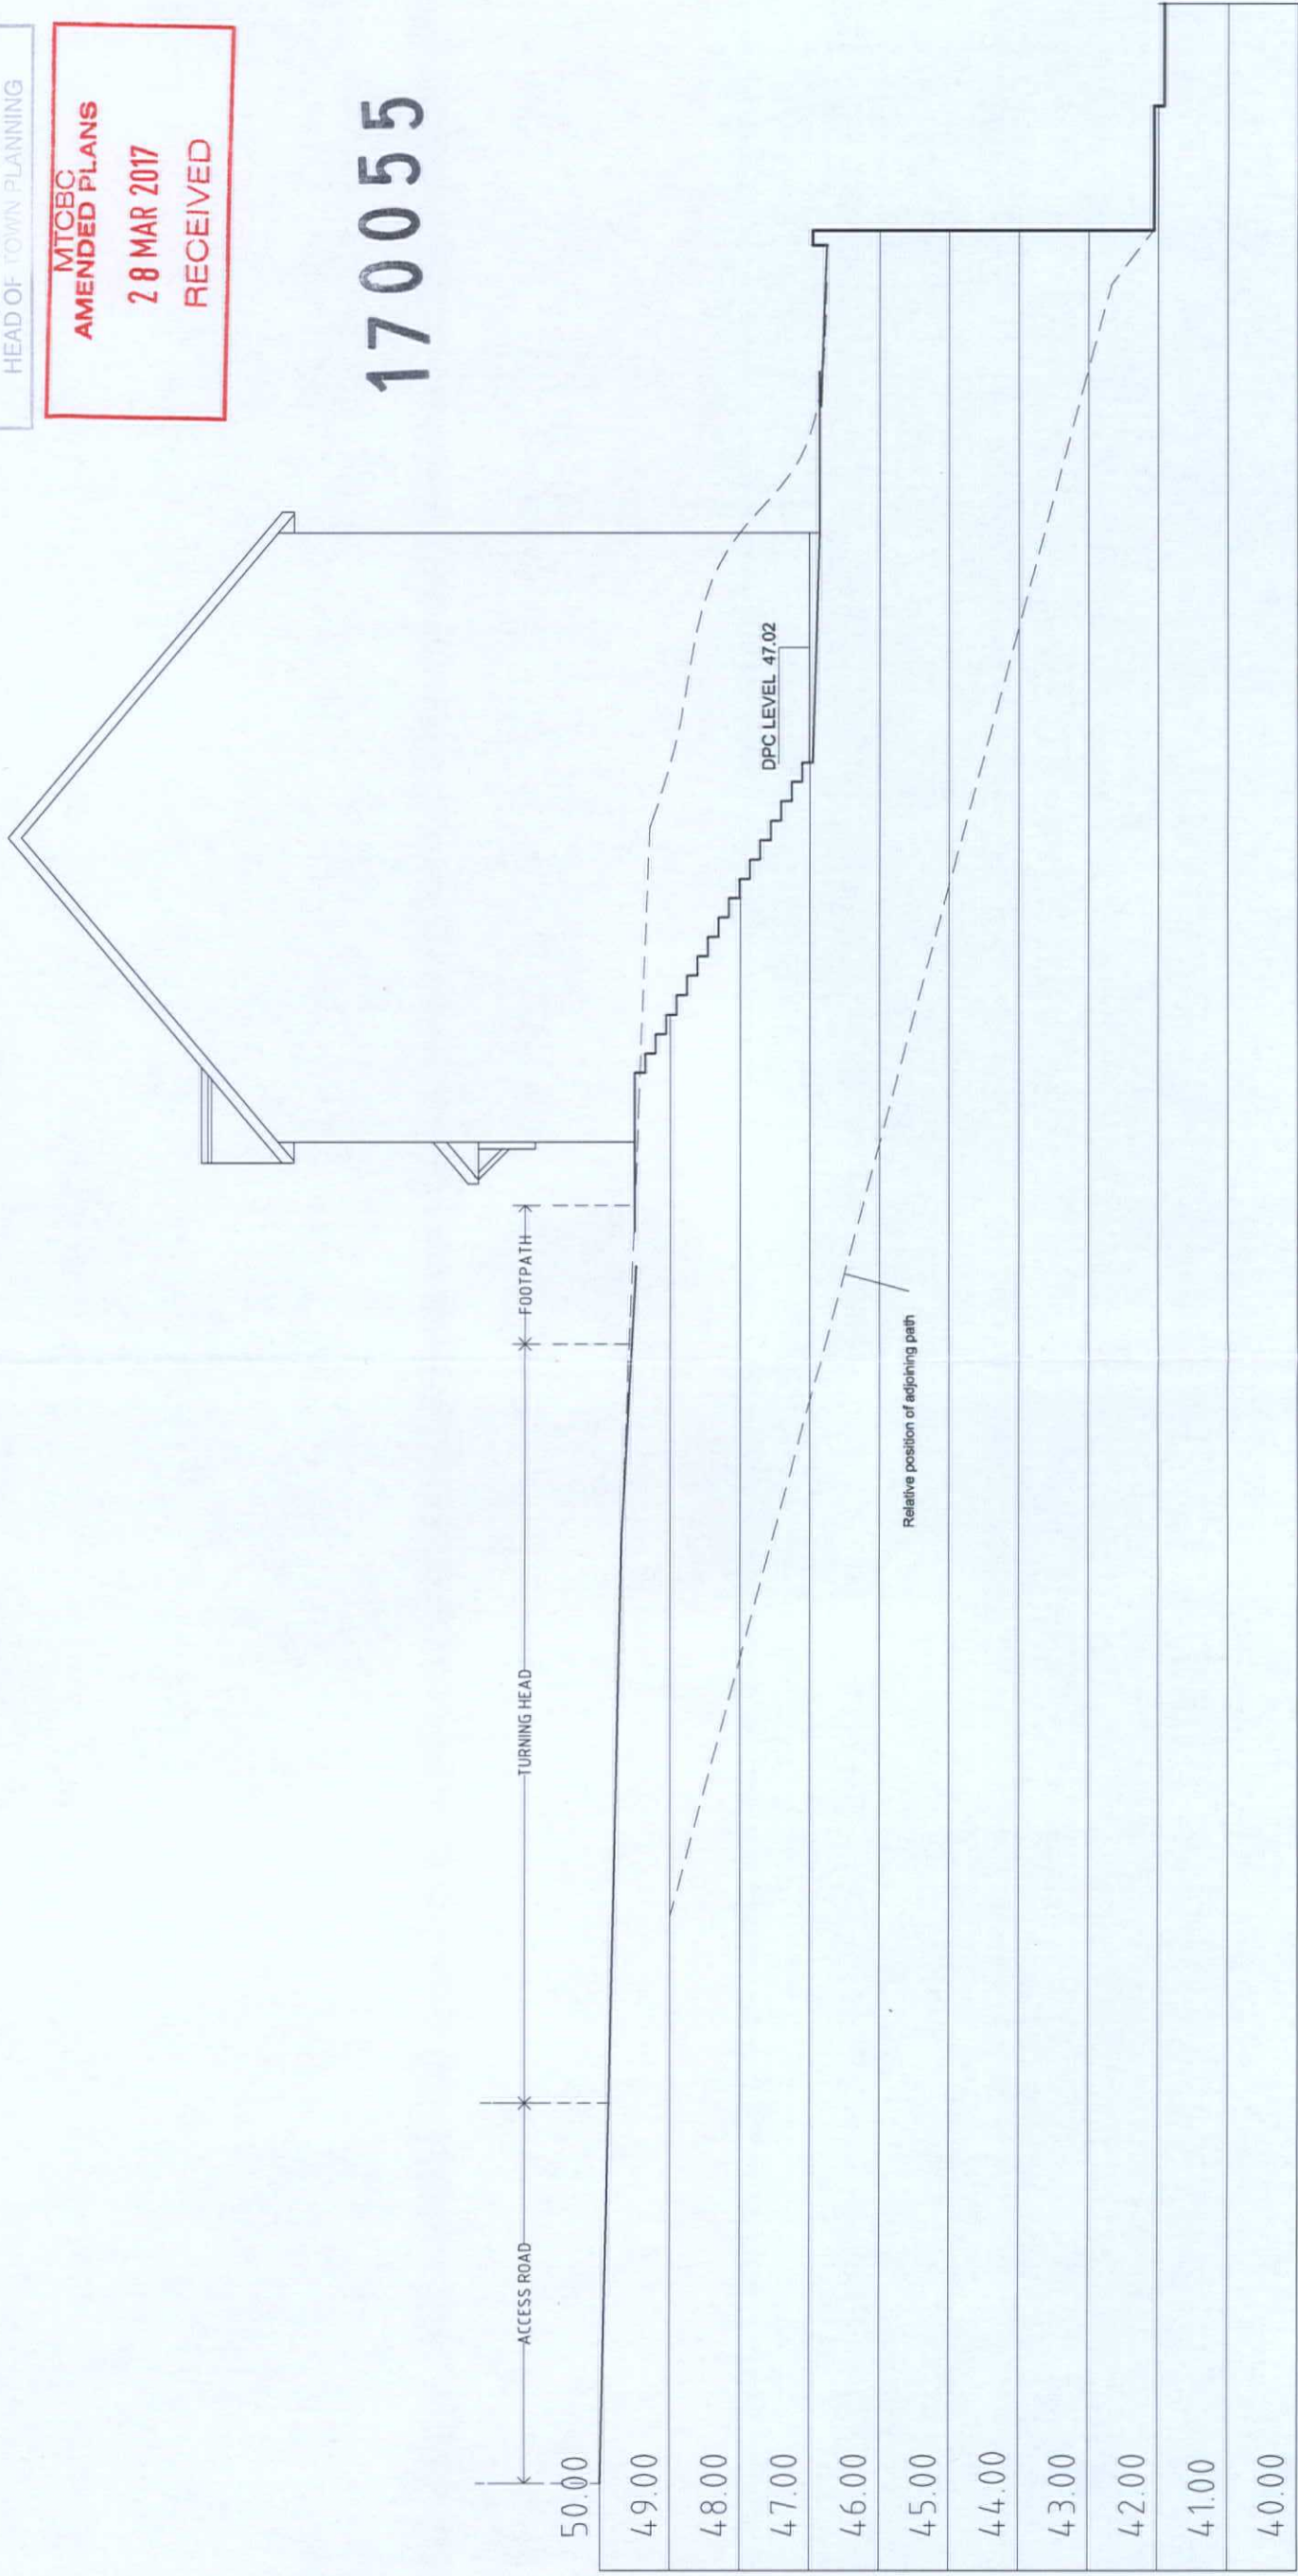

AMENDMENTS : A. adjoining path added. March 2017

k.j.lloyd
A&P. RIBA
CHARTERED ARCHITECT

49 Coad Y Pa, Llanoridan
Carmarth, CF83 3PT

PROJECT
PROPOSED DETACHED DWELLING
LAND ADJOINING 18 SPRINGFIELD RISE
TWYNYGARREG
TREHARRIS CF46 5RD

SCALE
1:100 @ A3
DRAWN
KL

DATE
FEB. 2017
Dwg No.
03

SECTION A.A.

THIS DRAWING IS COPYRIGHT