


170055

MTCBC
AMENDED PLANS
21 APR 2017
RECEIVED

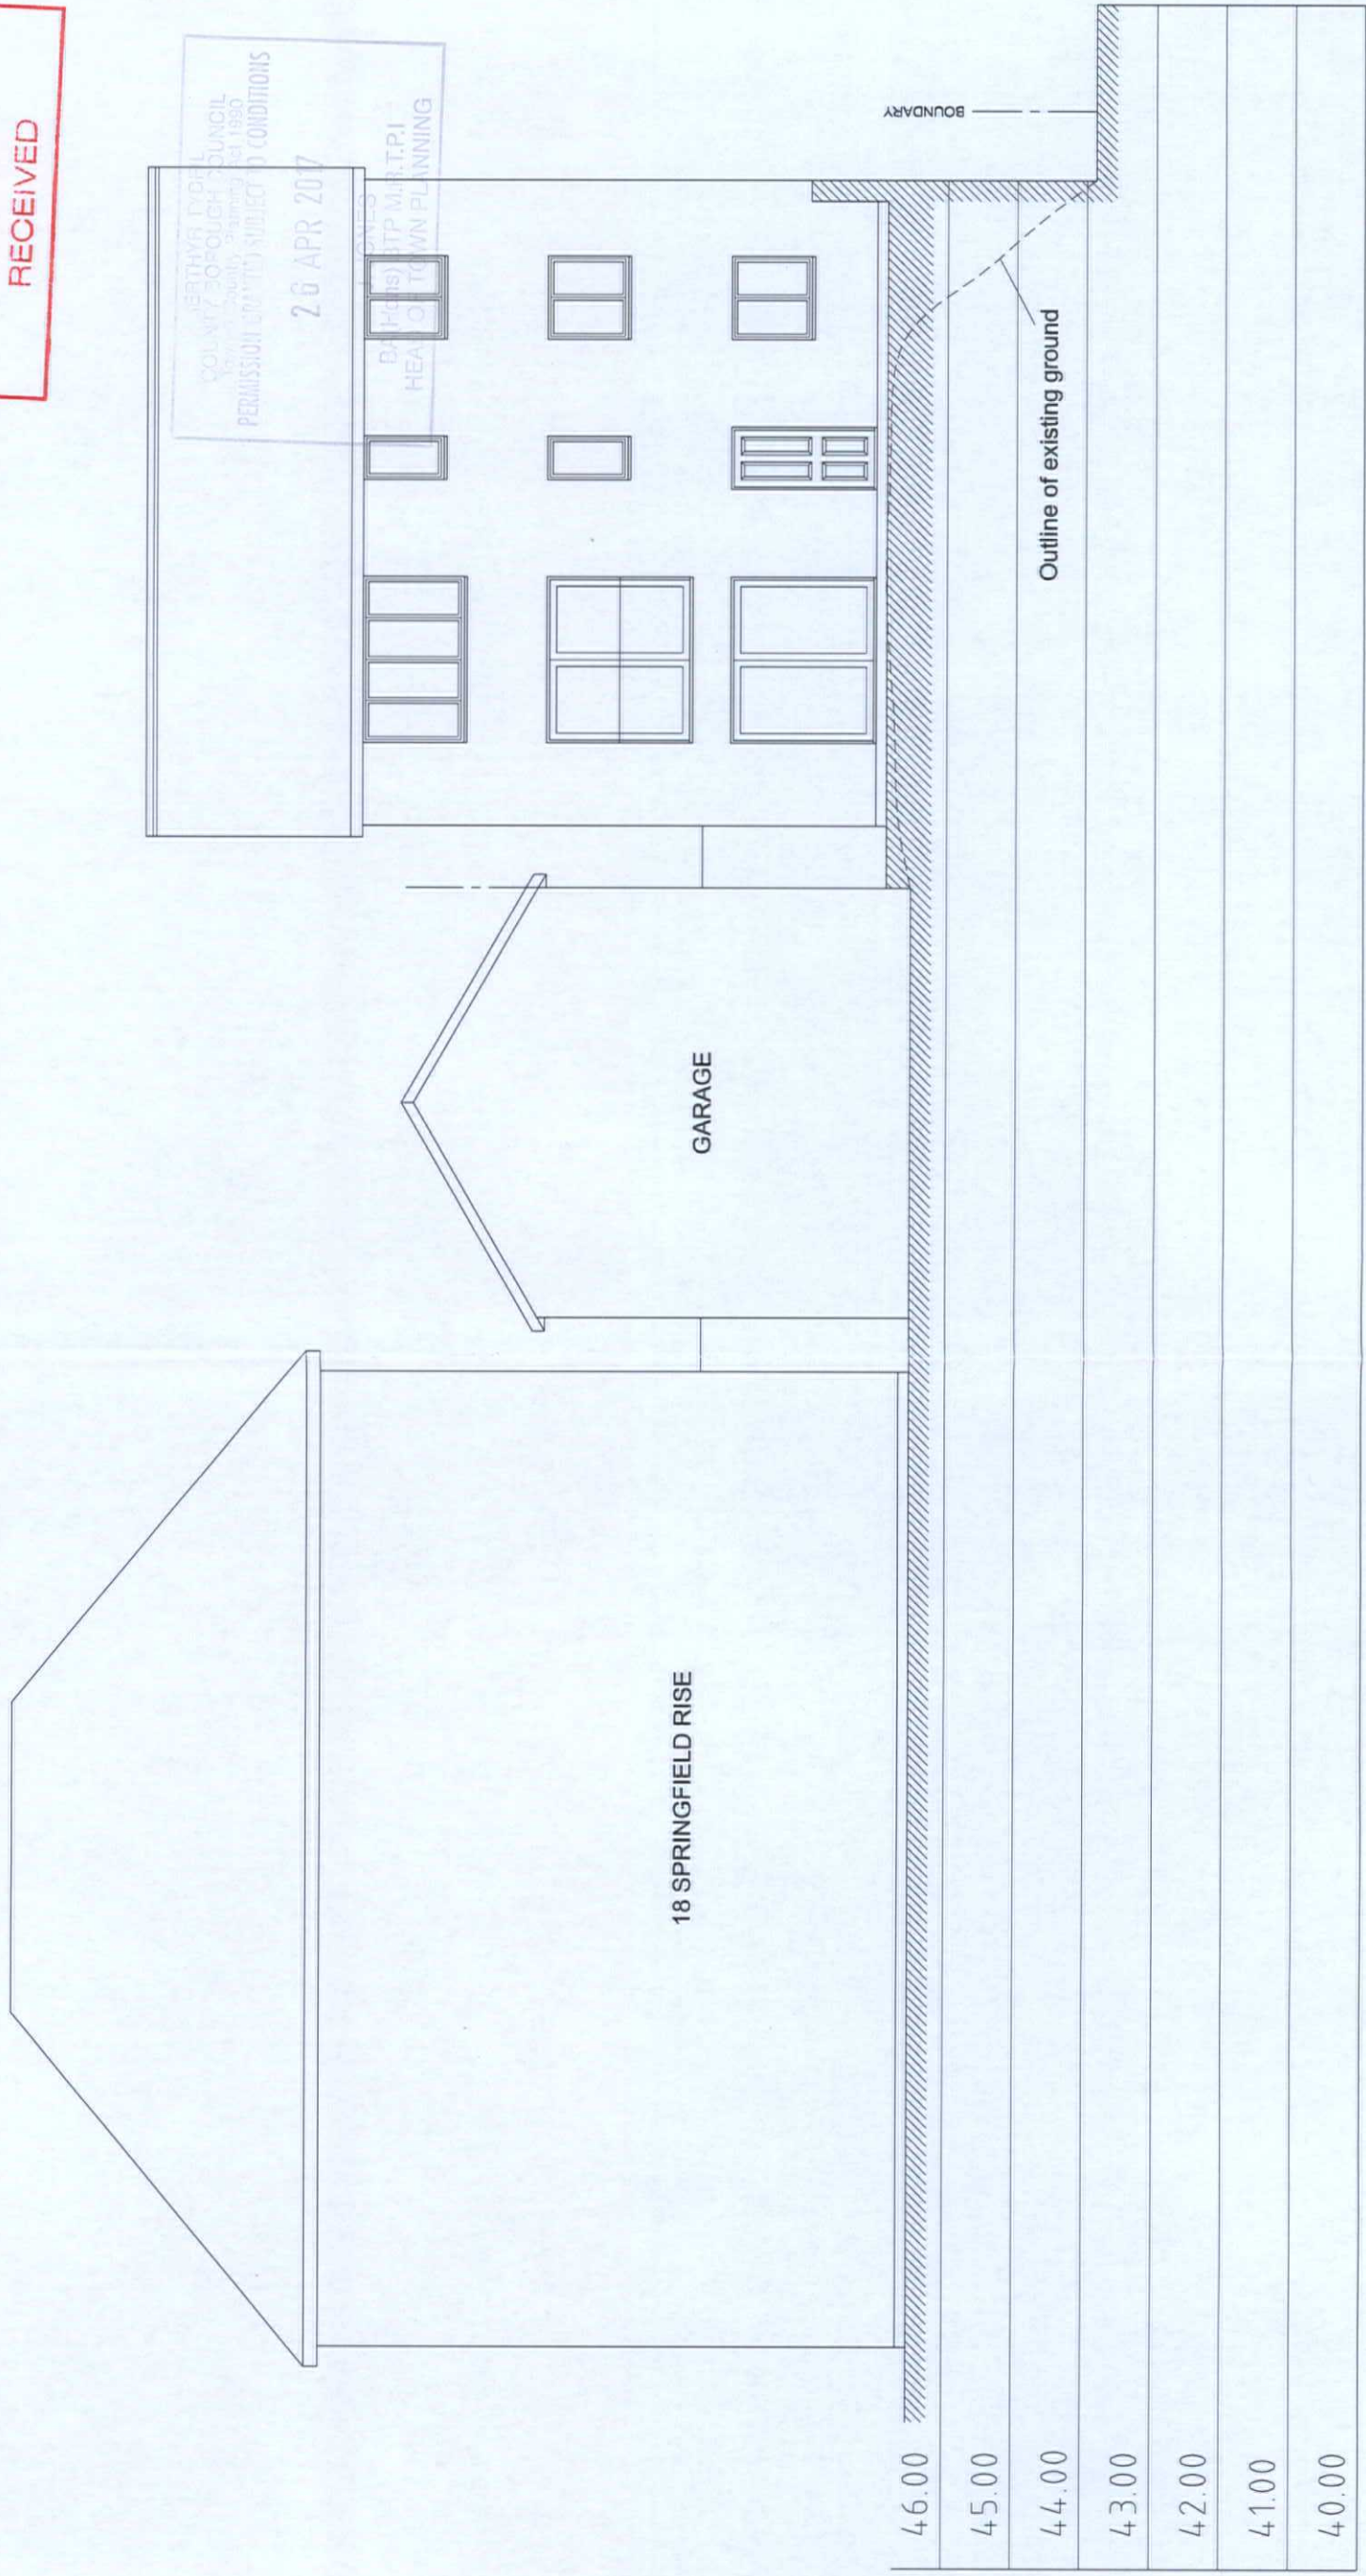

k.j. lloyd A.A.P. RIBA
CHARTERED ARCHITECT

49 Coed Y Pw, Llanbadach
Caerphilly, CF83 3PT

PROJECT
PROPOSED DETACHED DWELLING
LAND ADJOINING 18 SPRINGFIELD RISE
TWYNN/GARREG
TREHARRIS CF46 5RD

SCALE
1:100 @ A3
DRAWN
KL

DATE
MARCH 2017
PAGE NO.
05

DRAWING
SECTION C.C.

THIS DRAWING IS COPYRIGHT

AMENDMENTS : A. Levels and outline of existing ground added. April 2017