



FILENAME : E:\PROJECTS\DR-1302 TREHARRIS LIBRARY AND CAEDRAW EXTENSIONS\02 CAD\MEP\MECHANICAL\NEW\DR-1302-M-08 (T1).PROPOSED LGF & GF DWS.DWG | PLOTTED BY : MOHAMMAD GHASEMIDOU | PLOTTED DATE : 02 May 2023 12:35:45

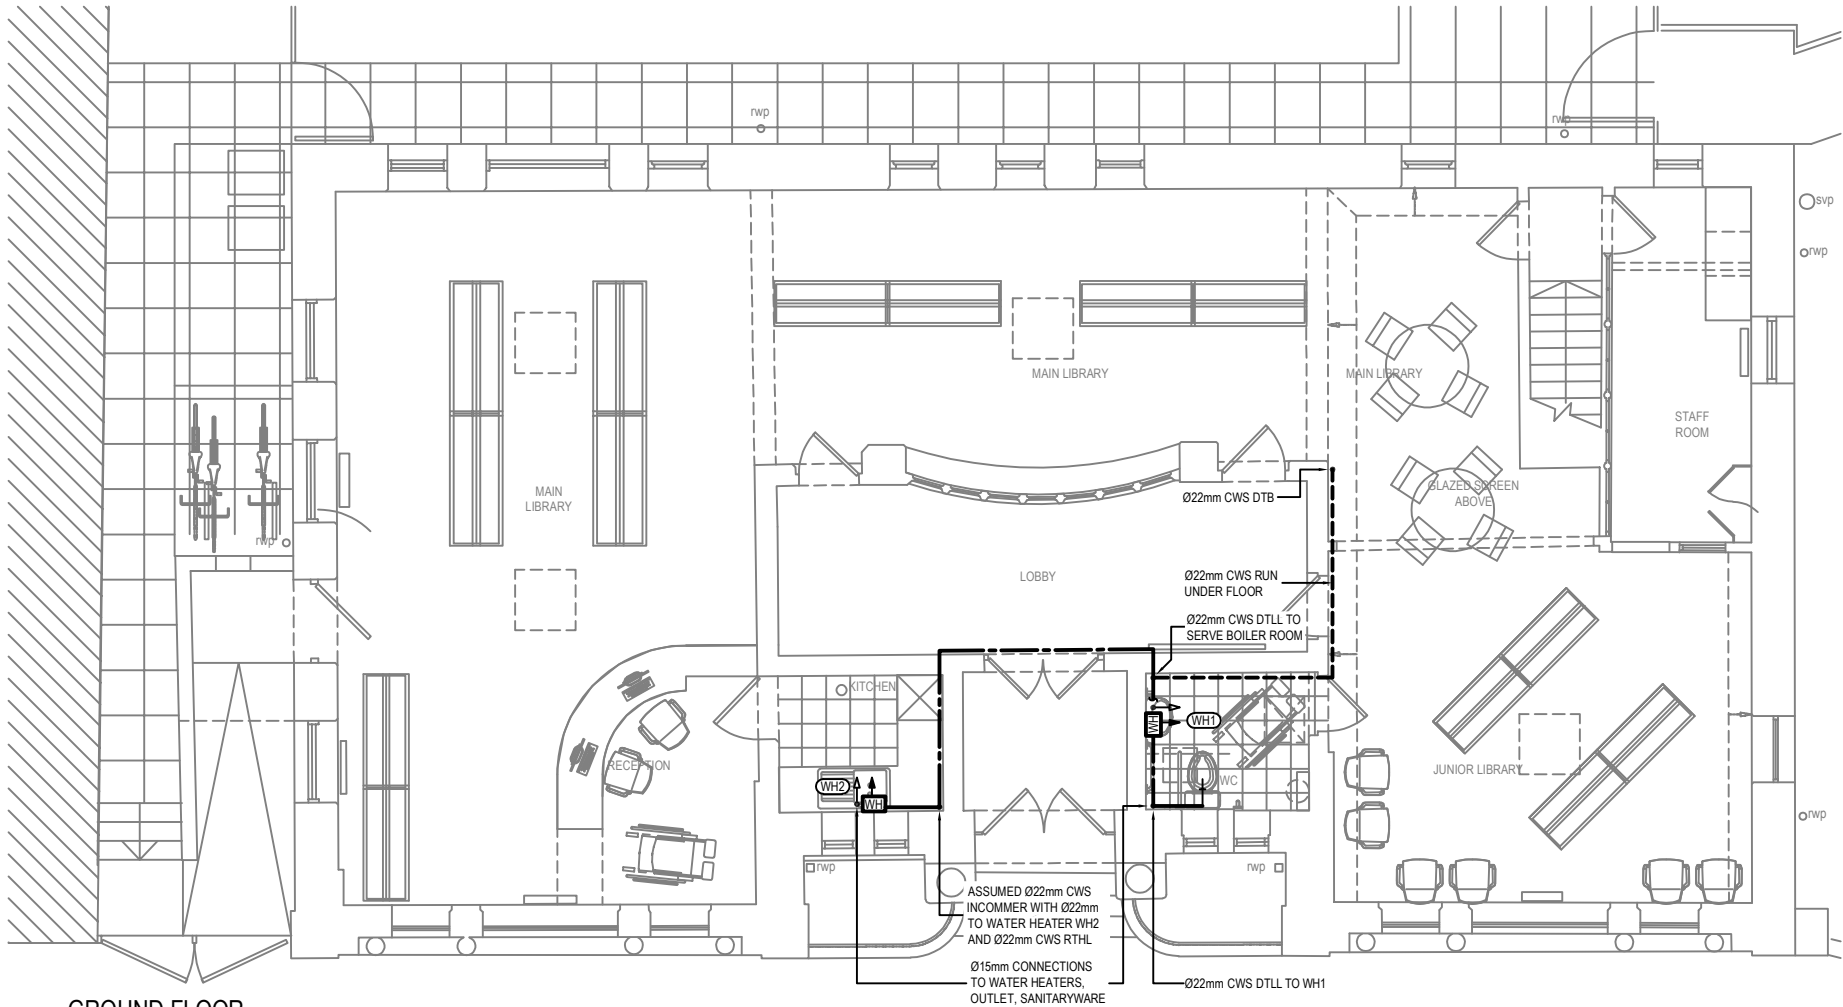


GROUND FLOOR
SCALE 1:50

NOTE: INCOMING CWS TO BE COMPLETE WITH NEW SC, DCV & DOC

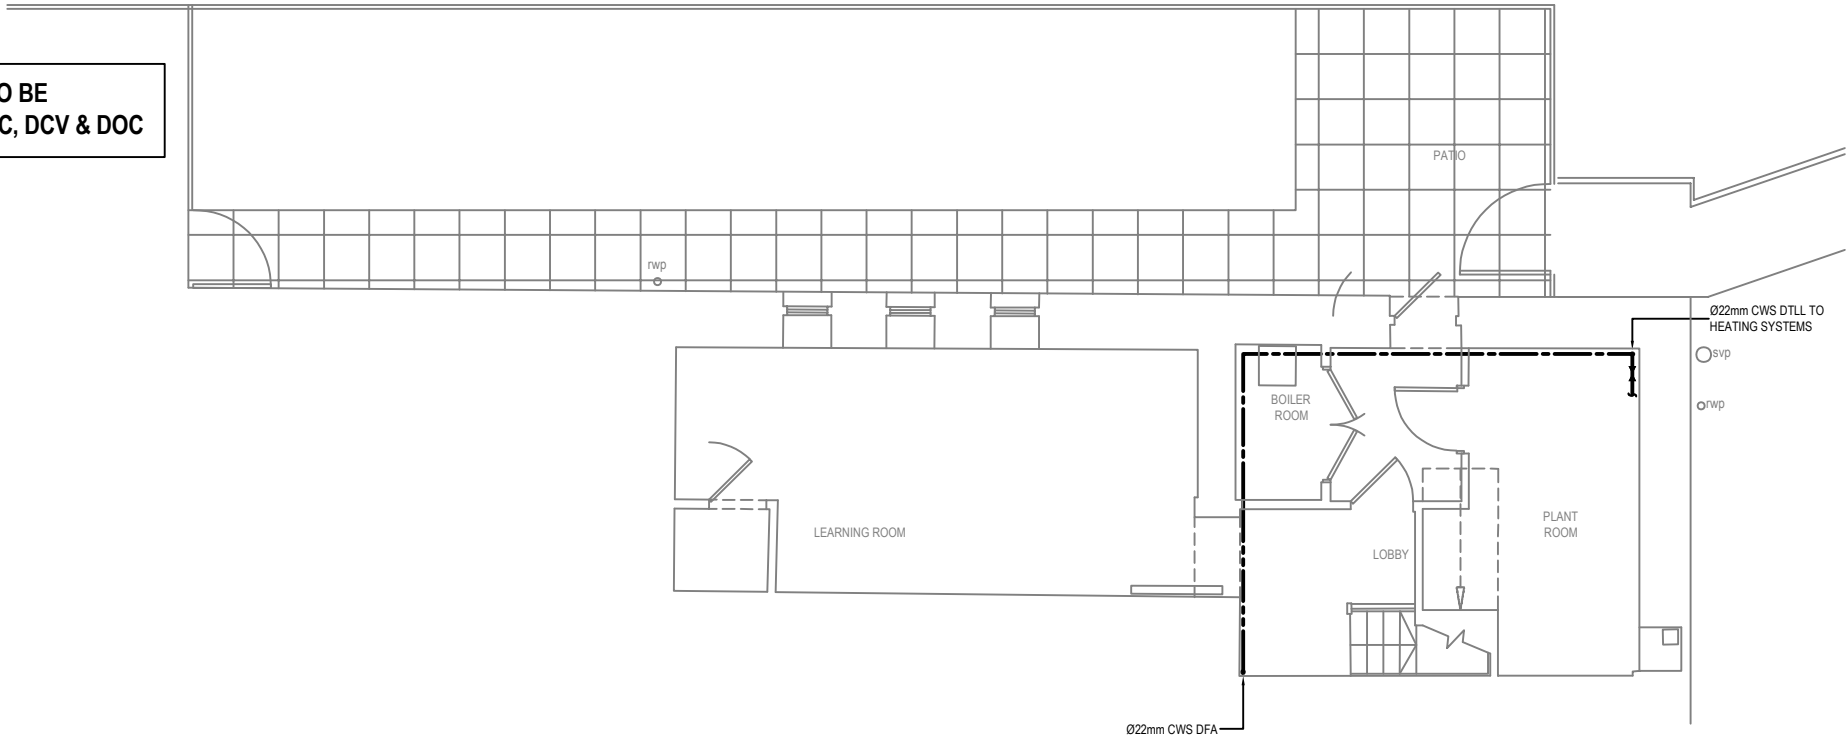

LOWER GROUND FLOOR
SCALE 1:50

- NOTES :
- DO NOT SCALE: CONTRACTOR TO CHECK ALL DIMENSIONS AND REPORT ANY OMISSIONS OR ERRORS
 - ALL DIMENSIONS ARE IN MILLIMETRES, UNLESS NOTED OTHERWISE
 - THIS DRAWING IS NOT FOR INSTALLATION PURPOSES. DESIGN, INSTALLATION AND CO-ORDINATION DRAWINGS SHALL BE PROVIDED BY THE CONTRACTOR IN ACCORDANCE WITH THE SPECIFICATION. THE CONTRACTOR IS TO READ THIS DRAWING IN CONJUNCTION WITH THE HEALTH AND SAFETY PLAN AND DESIGN HAZARD INFORMATION.

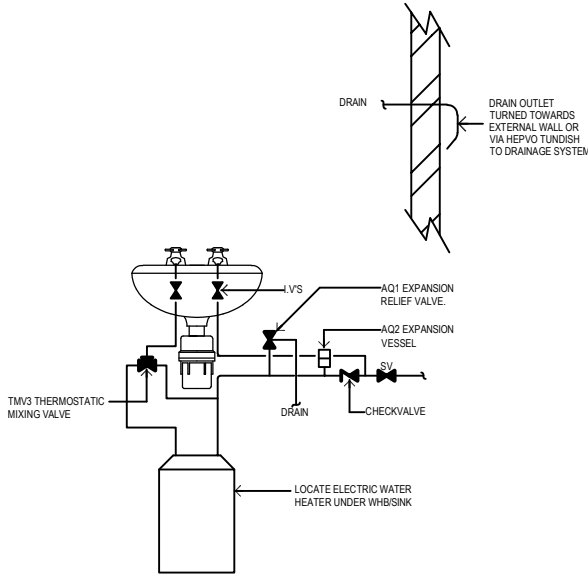

DETAIL OF WATER HEATERS
SERVICING WHB'S IN WC
NOT TO SCALE

WATER HEATER SCHEDULE	
WH1	SANTON (15 LITRE-2.2KW)
WH2	SANTON (15 LITRE-2.2KW)

TENDER ISSUE

T1	TENDER ISSUE	KS	RW	02.05.23
T0	TENDER ISSUE	KS	RW	28.04.23
REV	DESCRIPTION	CHK	APP	DATE

Client:

MERTHYR TYDFIL COUNTY
BOROUGH COUNCIL
CIVIC CENTRE, CASTLE STREET,
MERTHYR TYDFIL, CF47 8AN



4 Ty Nant Court,
Morganstown,
Cardiff,
CF15 8LW

T: 02920 811266
F: 02920 814459
W: www.draconsulting.com



Project:

TREHARRIS LIBRARY

Drawing Title:

PROPOSED LOWER GROUND FLOOR
& GROUND FLOOR
DOMESTIC WATER SERVICES

Scale @ 1:50	Drawn M.P.	Checked K.S.	Approved R.W.	Date 28.04.23
Drawing No. DR-1302-M-08	Revision T1			