


All dimensions to be checked on site by contractor prior to preparation of shop drawings and commencement of work on site.


Do not scale from this drawing.

This drawing and the copyrights and patents therein are the property of Apex Architecture and may not be used or reproduced without consent.

This drawing is to be read in conjunction with all relevant consultant's drawings/documents and any discrepancies or variations are to be notified to Apex Architecture before the affected work commences.

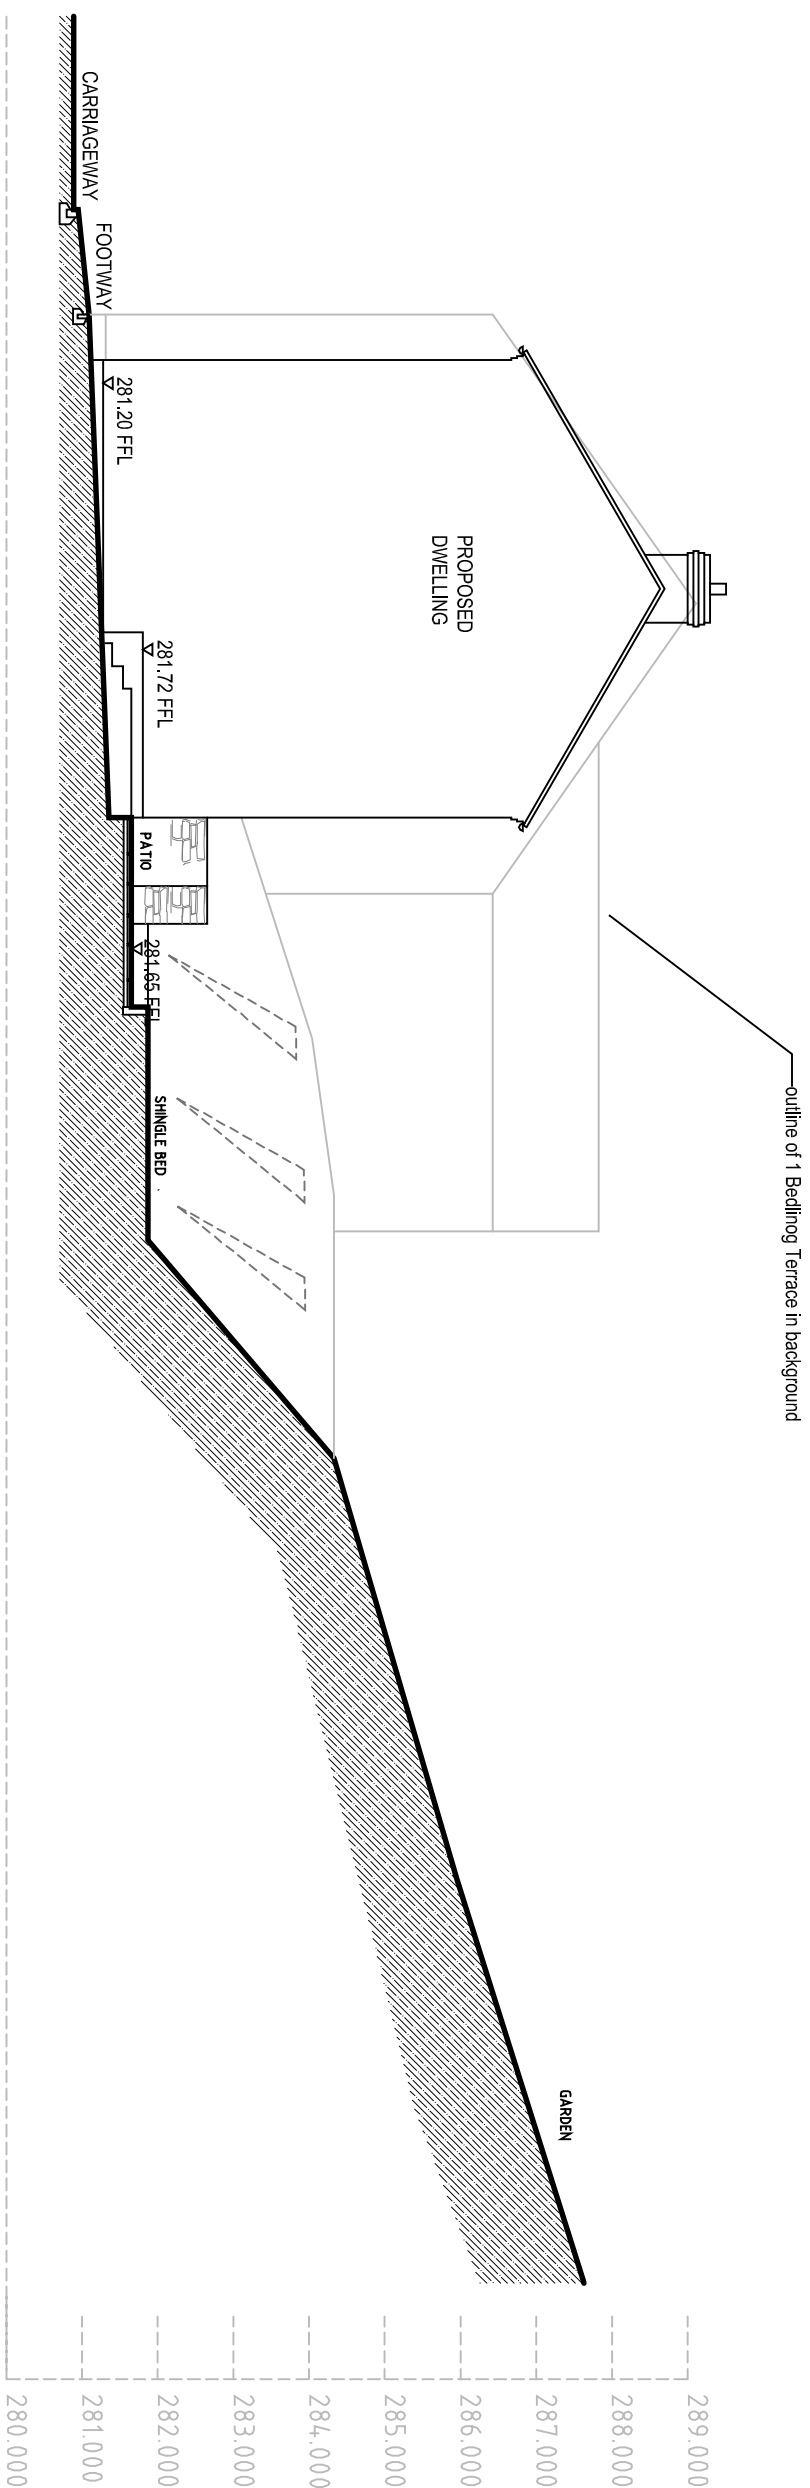

SECTION B-B SHOWING GROUND LEVELS

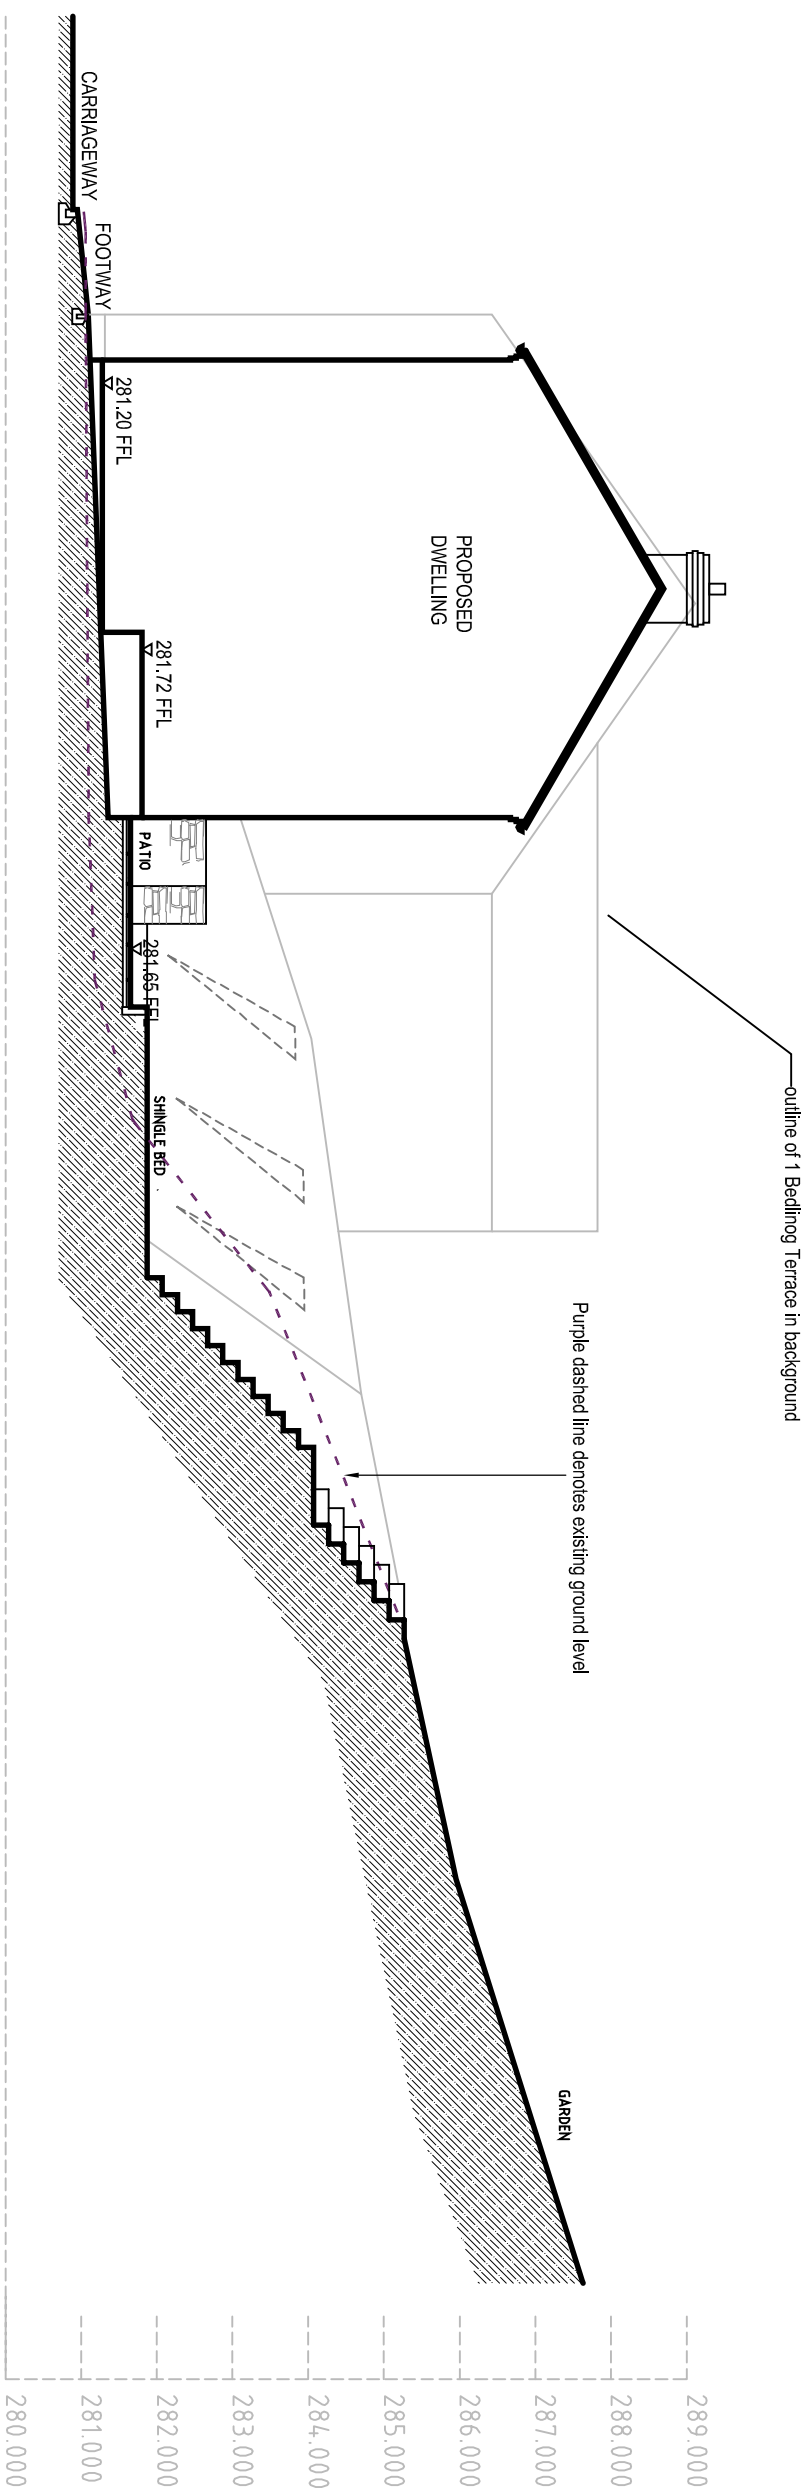

SECTION A-A SHOWING GROUND LEVELS

Revision	Date	Description	Drawn by	Checked by
A	01.06.20	Existing ground line added	CDV	
B	12.06.20	Section B-B added xxxx	CDV	

Apex Architecture

Oak House, Gloucestershire, GL15 6ST
9 River Street Place, Julian Road, Bath, BA1 2RS
161-165 Greenwich High Rd, London, SE10 8JA
Wyastone Business Park, Mommouth, NP25 3SR

Client Ben Pictor

Project Land adj. to 1 Bedlinog Terrace, Bedlinog
Merthyr Tydfil

Title		
Site Section Showing Ground Levels		
Job No.	Drawing No.	Revision
AA471bt	200	B
Scale	Issue	Date
1:100 @A3	PLANNING	DEC 2019

www.apexarchitecture.com enquire@apexarchitecture.com