




Proposed Site Section
1:100

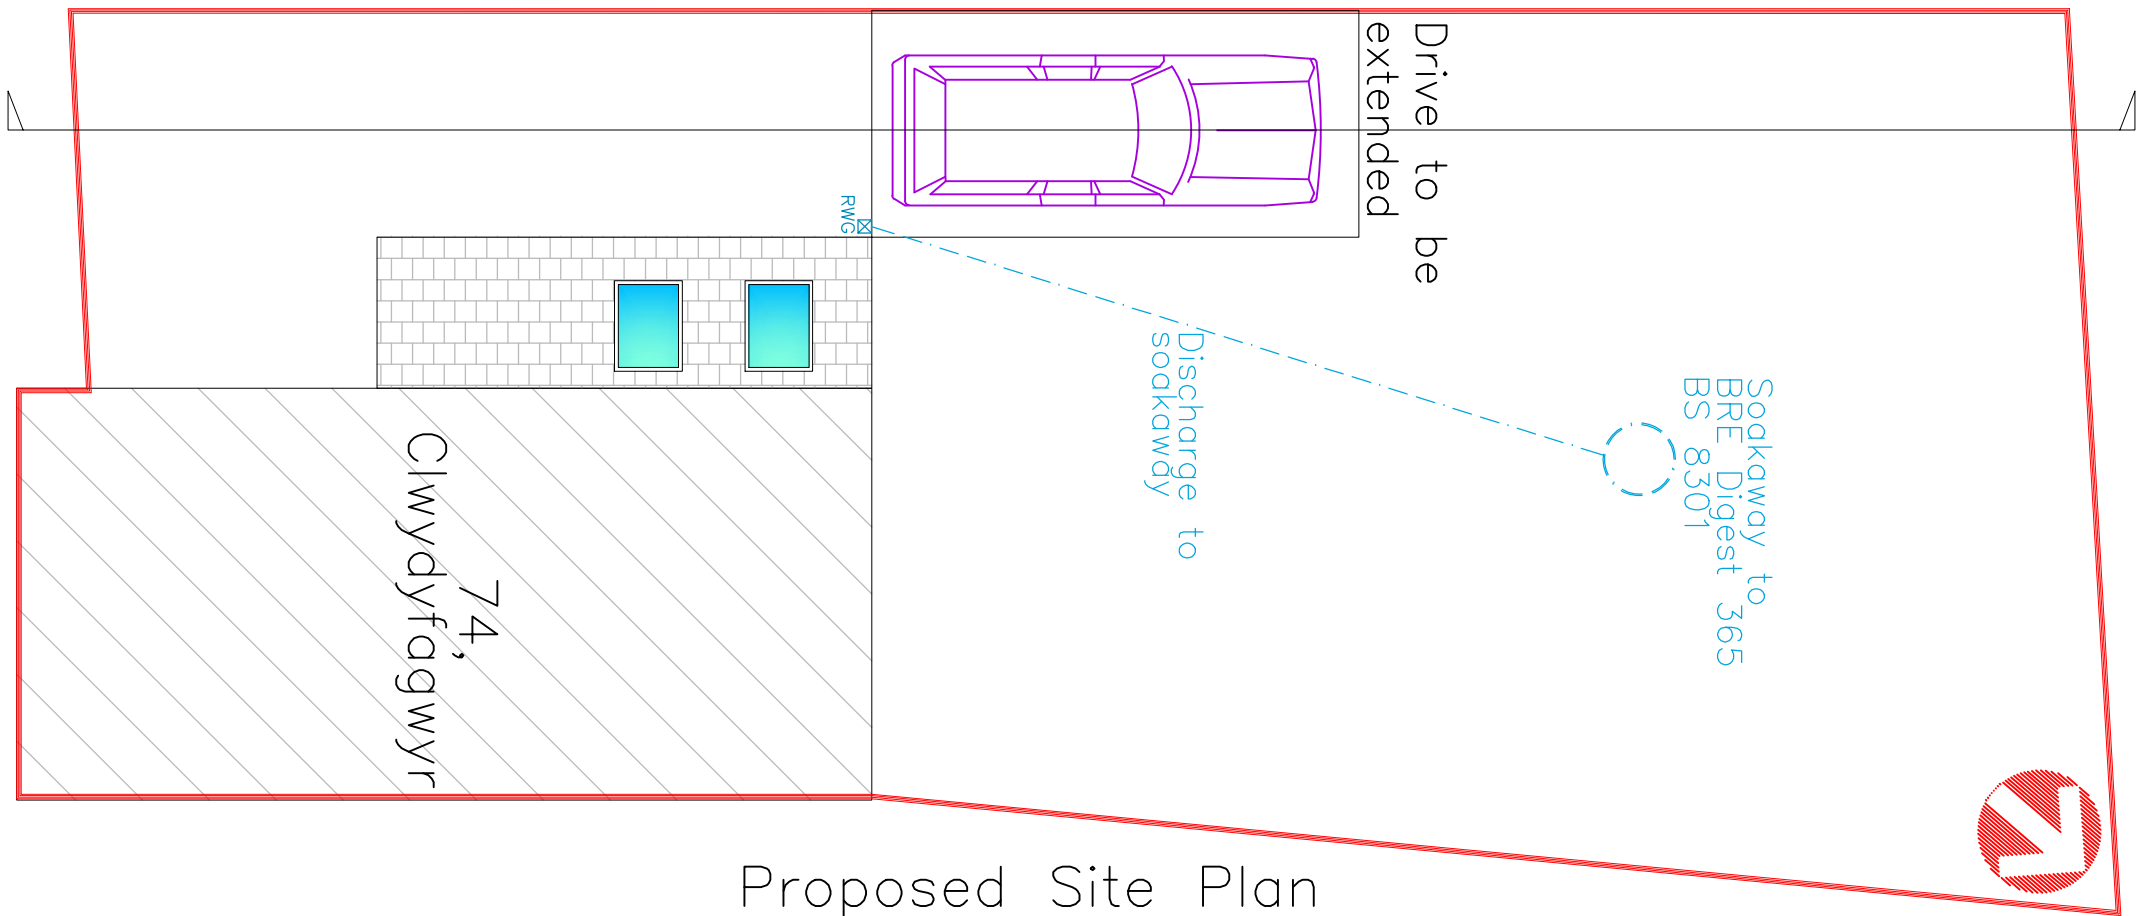

Proposed Site Plan
1:100

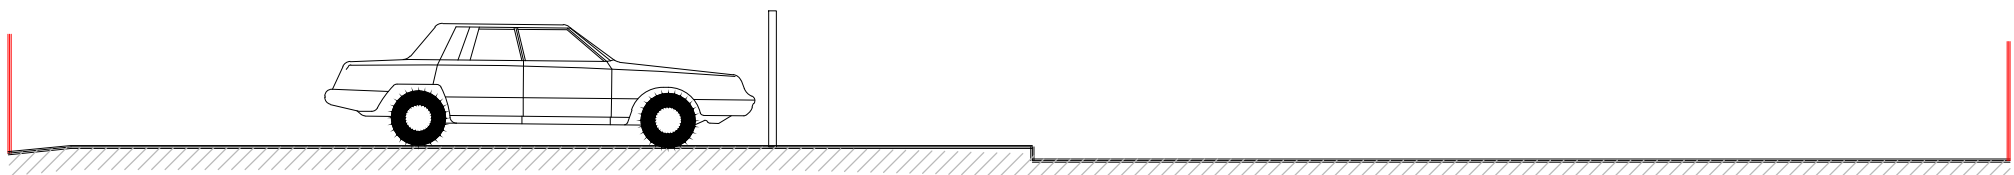

Existing Site Section
1:100

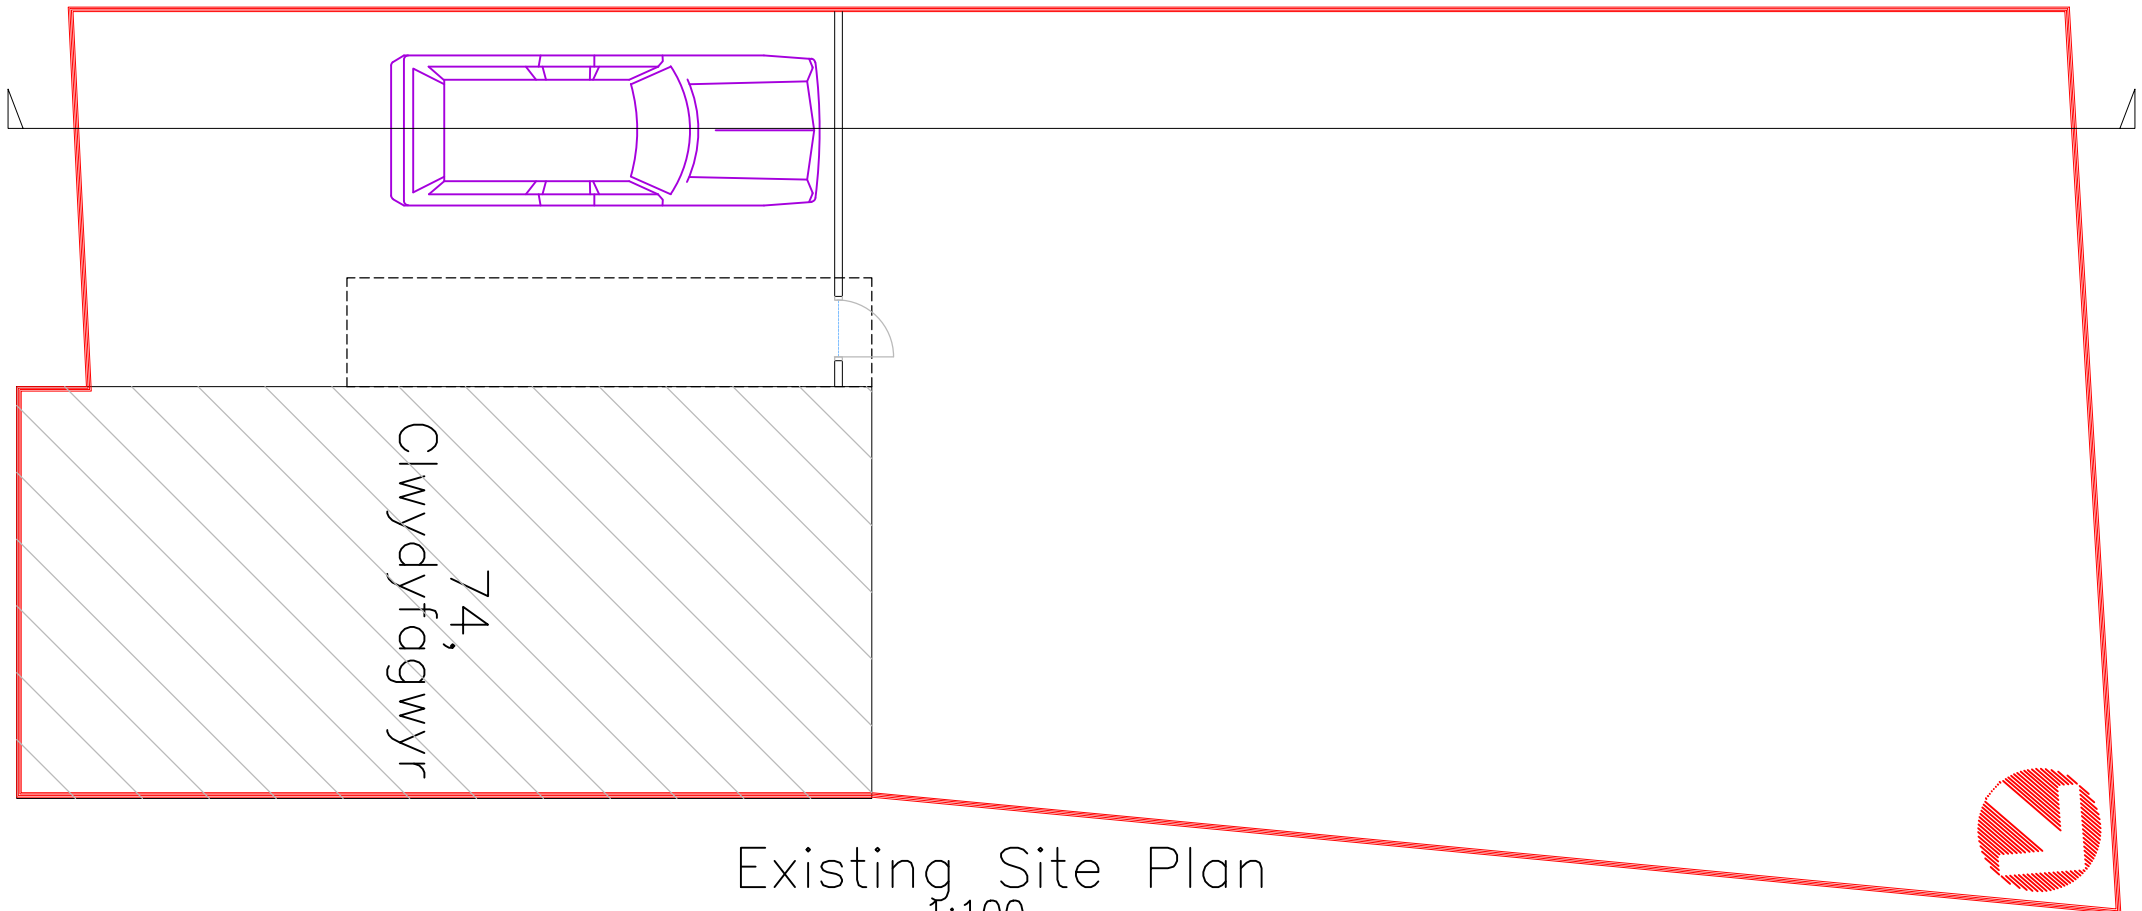

Existing Site Plan
1:100

	
Issued Only for Purpose Indicated	
Drawing Status: FOR PLANNING/BUILDING CONTROL PURPOSES ONLY	
Client	74, Clwydyfagwyr Swansea Road Merthyr Tydfil CF48 1HR
Project	Proposed Single Storey Side Extension with Alterations
Title	Date NOV 24
	Paper A2
	Scale
Existing and Proposed Plans, & Sections	Drwg No 1:100
	CLWYD 74 03