



9 Sunnybank, Merthyr Tydfil.CF47 8PU

Proposed front porch extension

1:200 July 2024

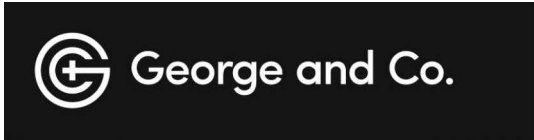

PLANNING

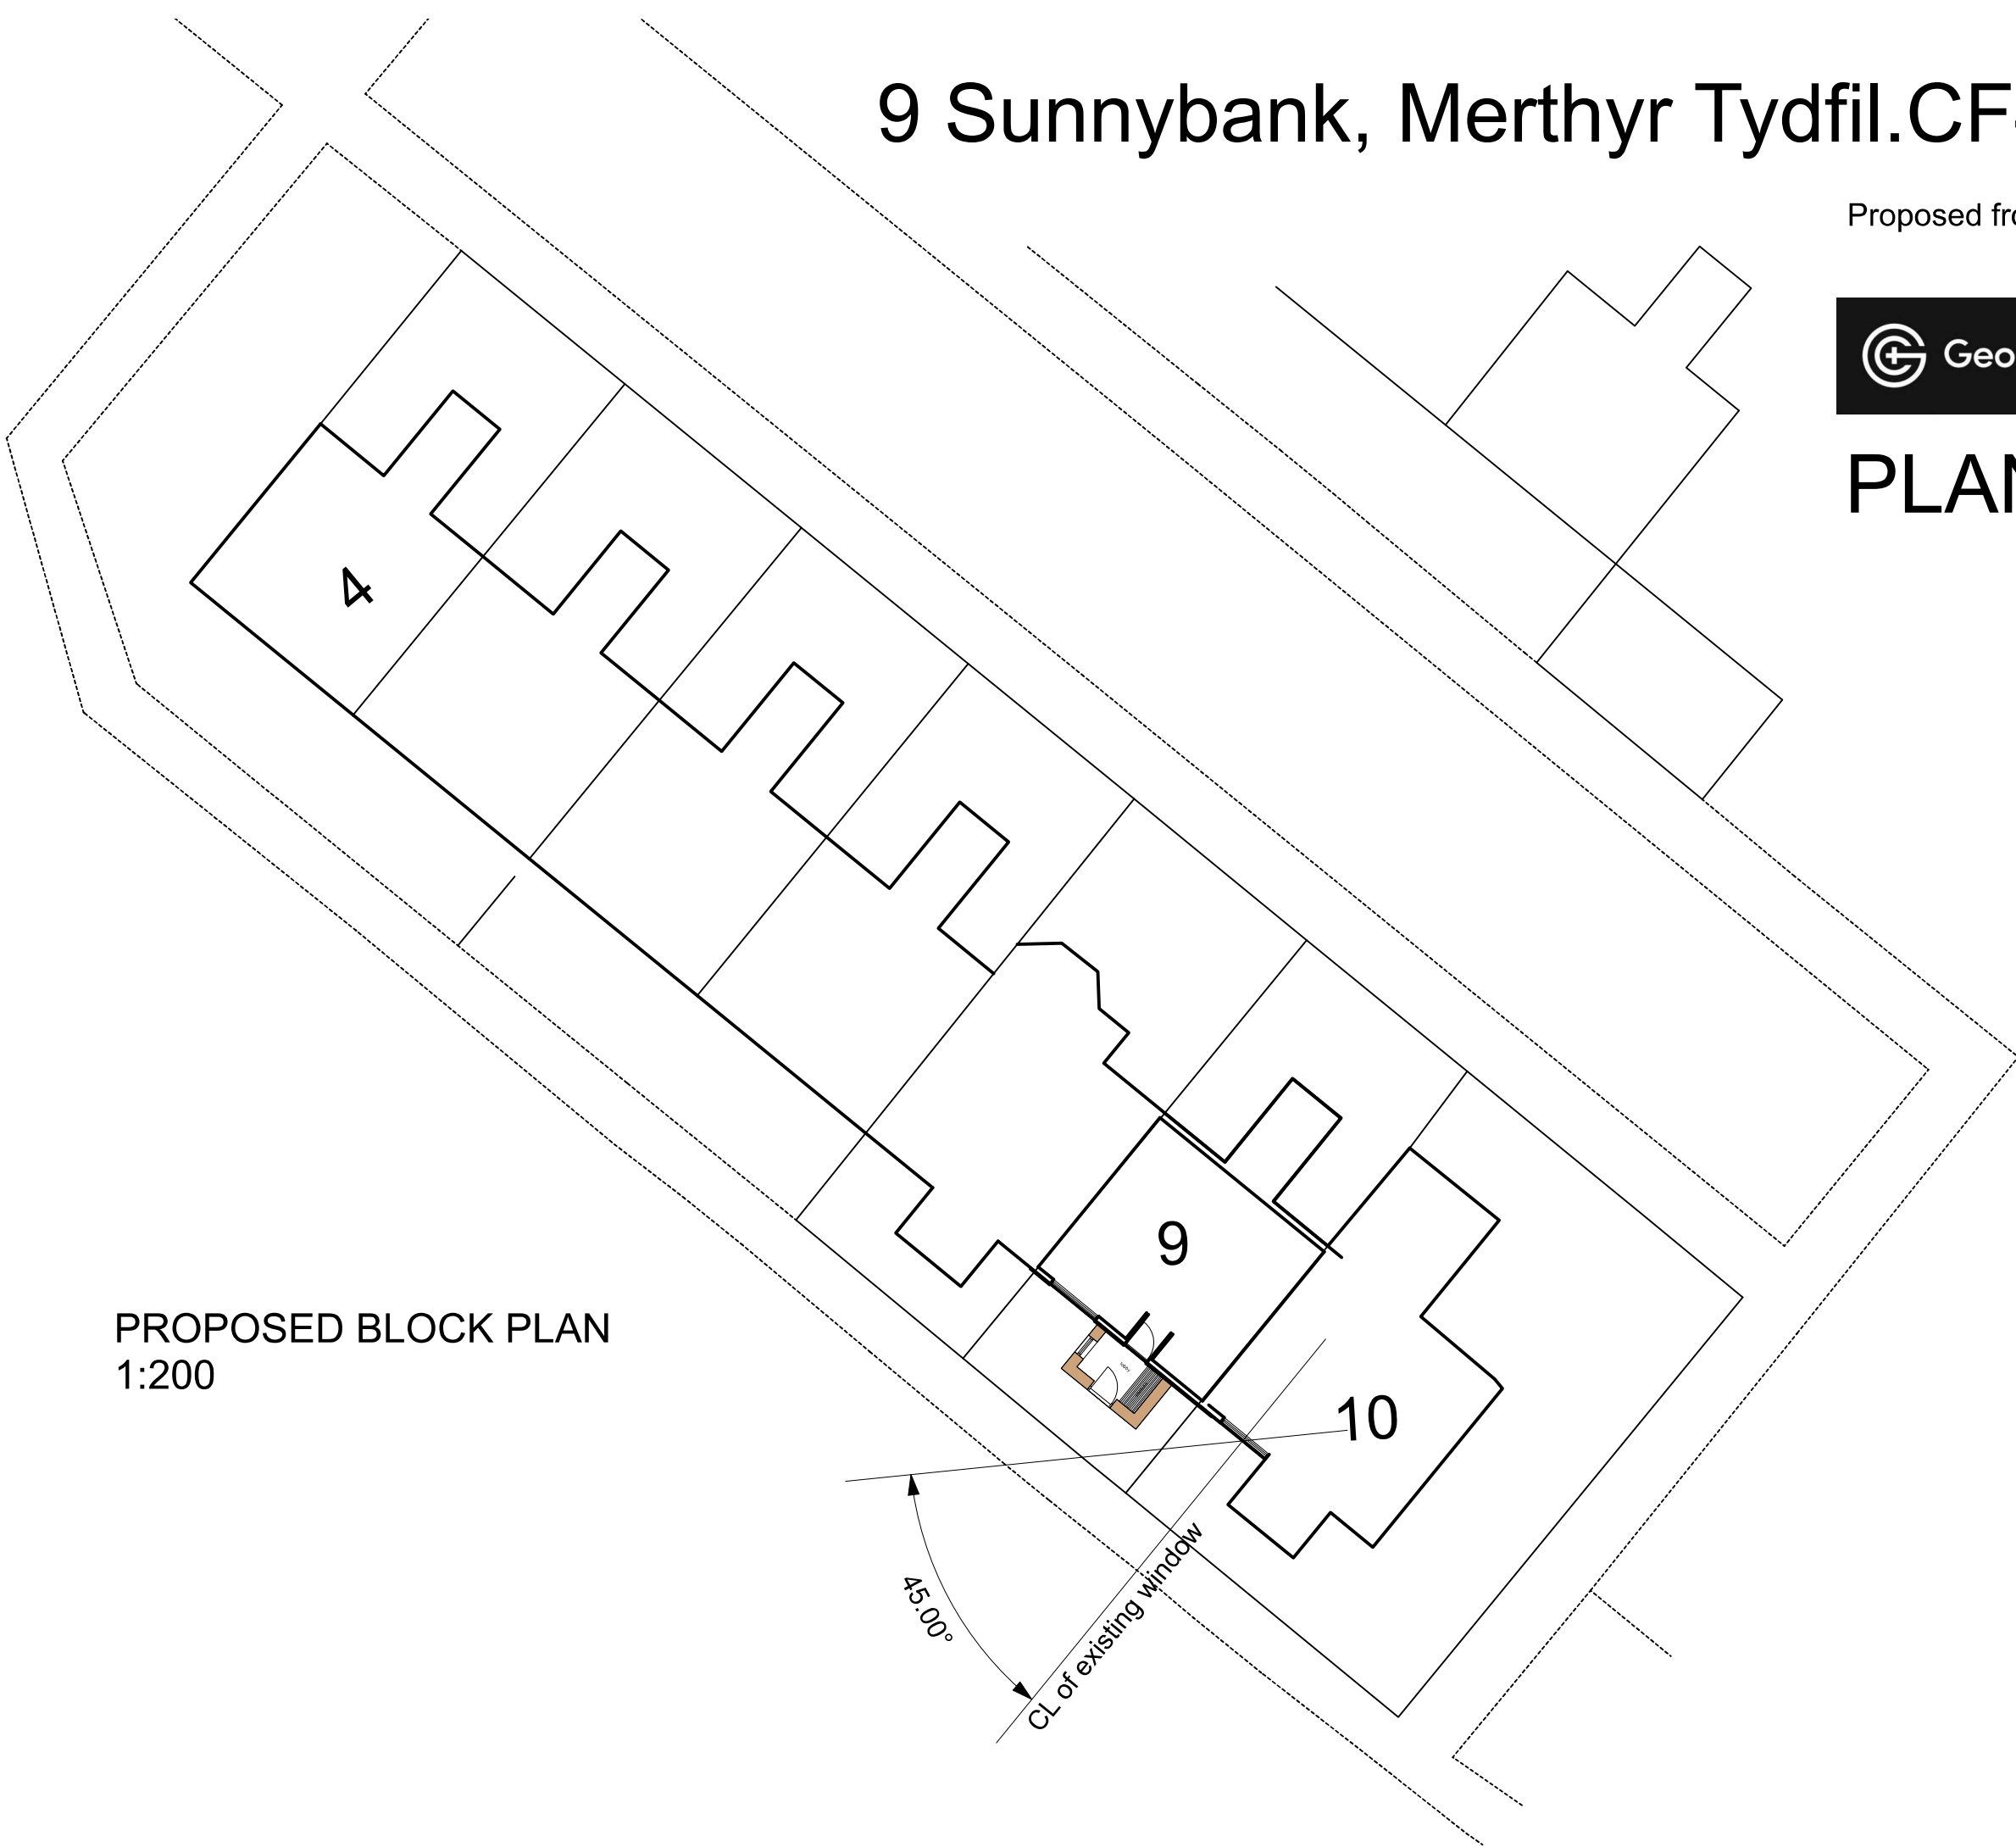

PROPOSED BLOCK PLAN
1:200

