


PLANNING

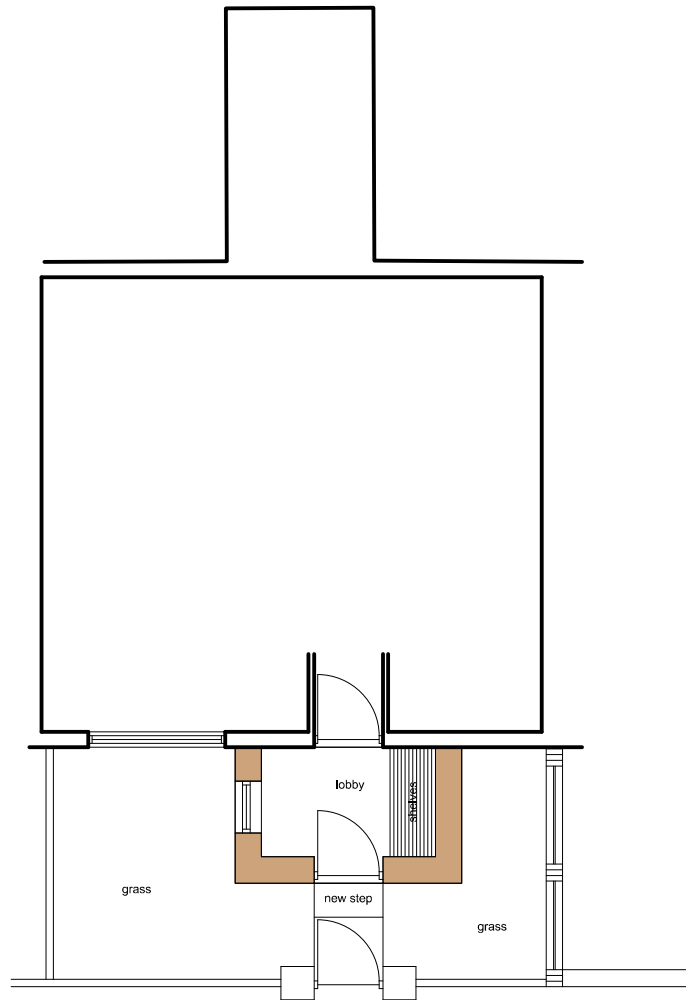

PROPOSED FLOOR PLAN

9 Sunnybank, Merthyr Tydfil.CF47 8PU

Proposed front porch extension

1:100 July 2024



MATERIALS

BELOW DPC



Ibstock Brick - Dark Grey - A5146A

WINDOWS/
GUTTERS/ RWP/
FASCIAS



RAL 9005
Jet Black
Gutters - Black

ABOVE DPC TO
ELEVATION




Weber Saint-Gobain - Weberpral M - Colours - Chalk/Silver Pearl


ROOF COVERING




Marley - Riven Edgemere Interlocking Concrete Slate - Smooth Grey

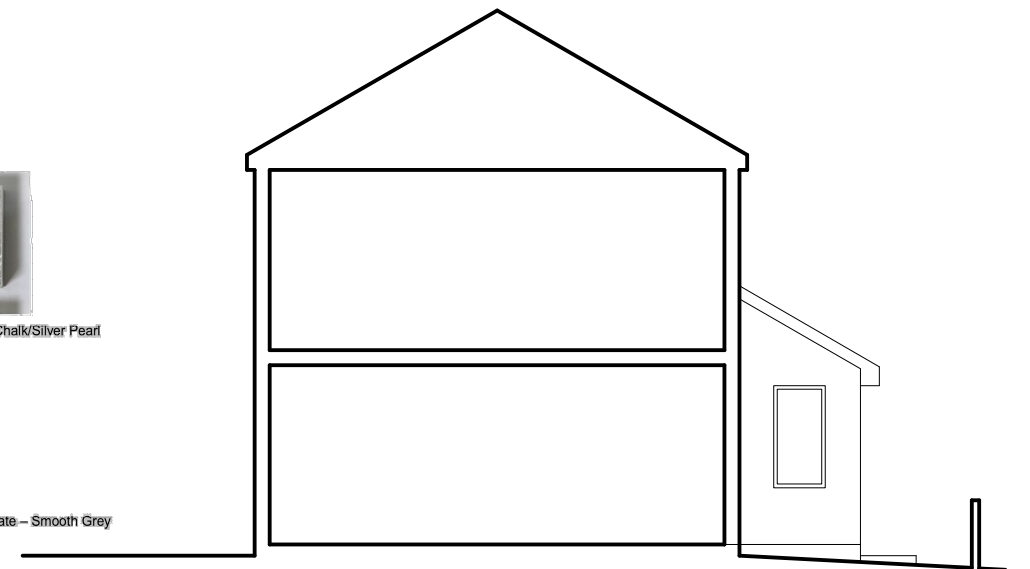

PROPOSED SECTION + ELEVATIONS

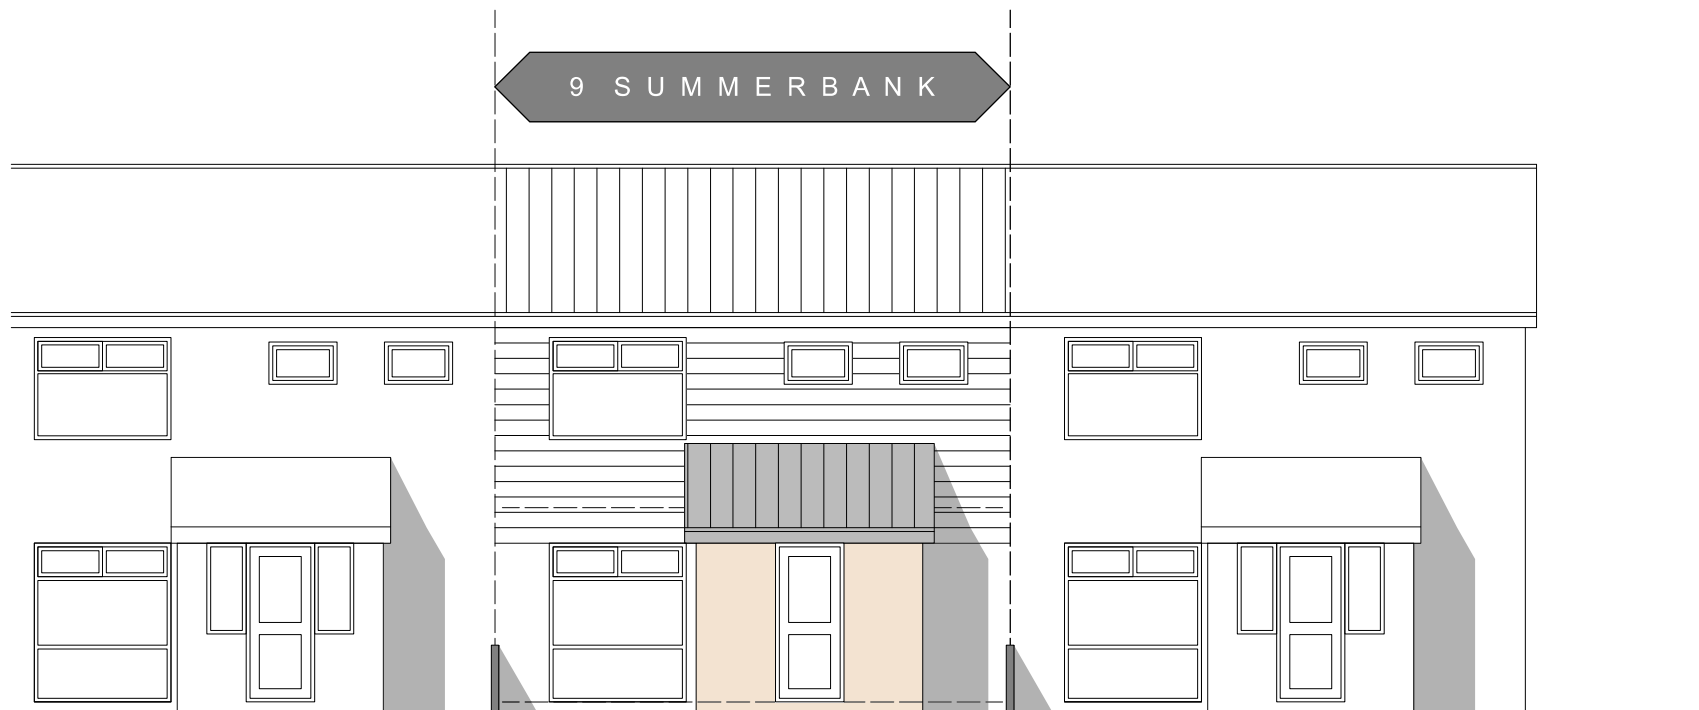

PROPOSED FRONT ELEVATION

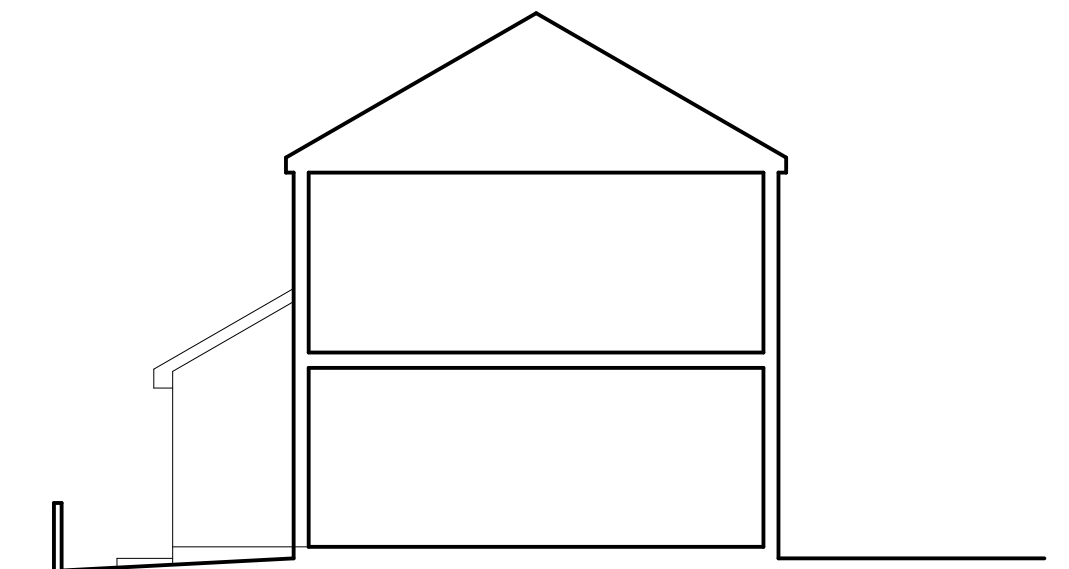

PROPOSED SECTION + ELEVATIONS