



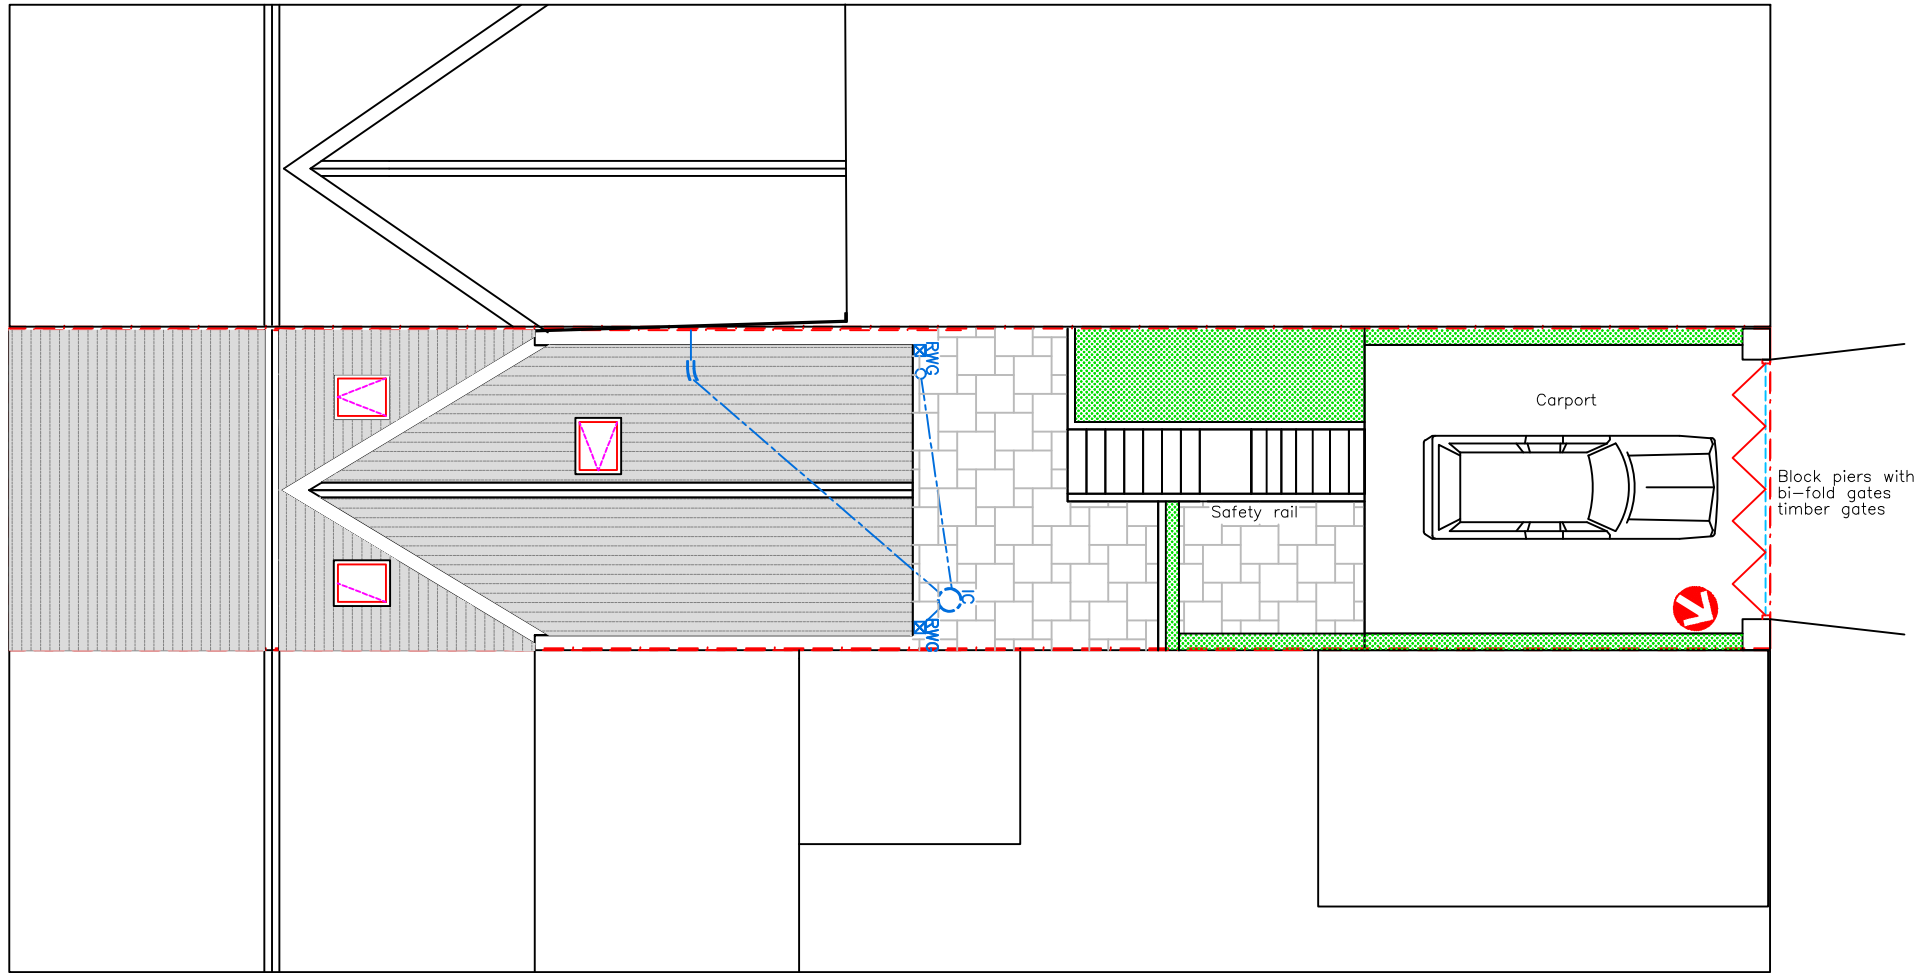

Proposed Block Plan
Scale 1:100

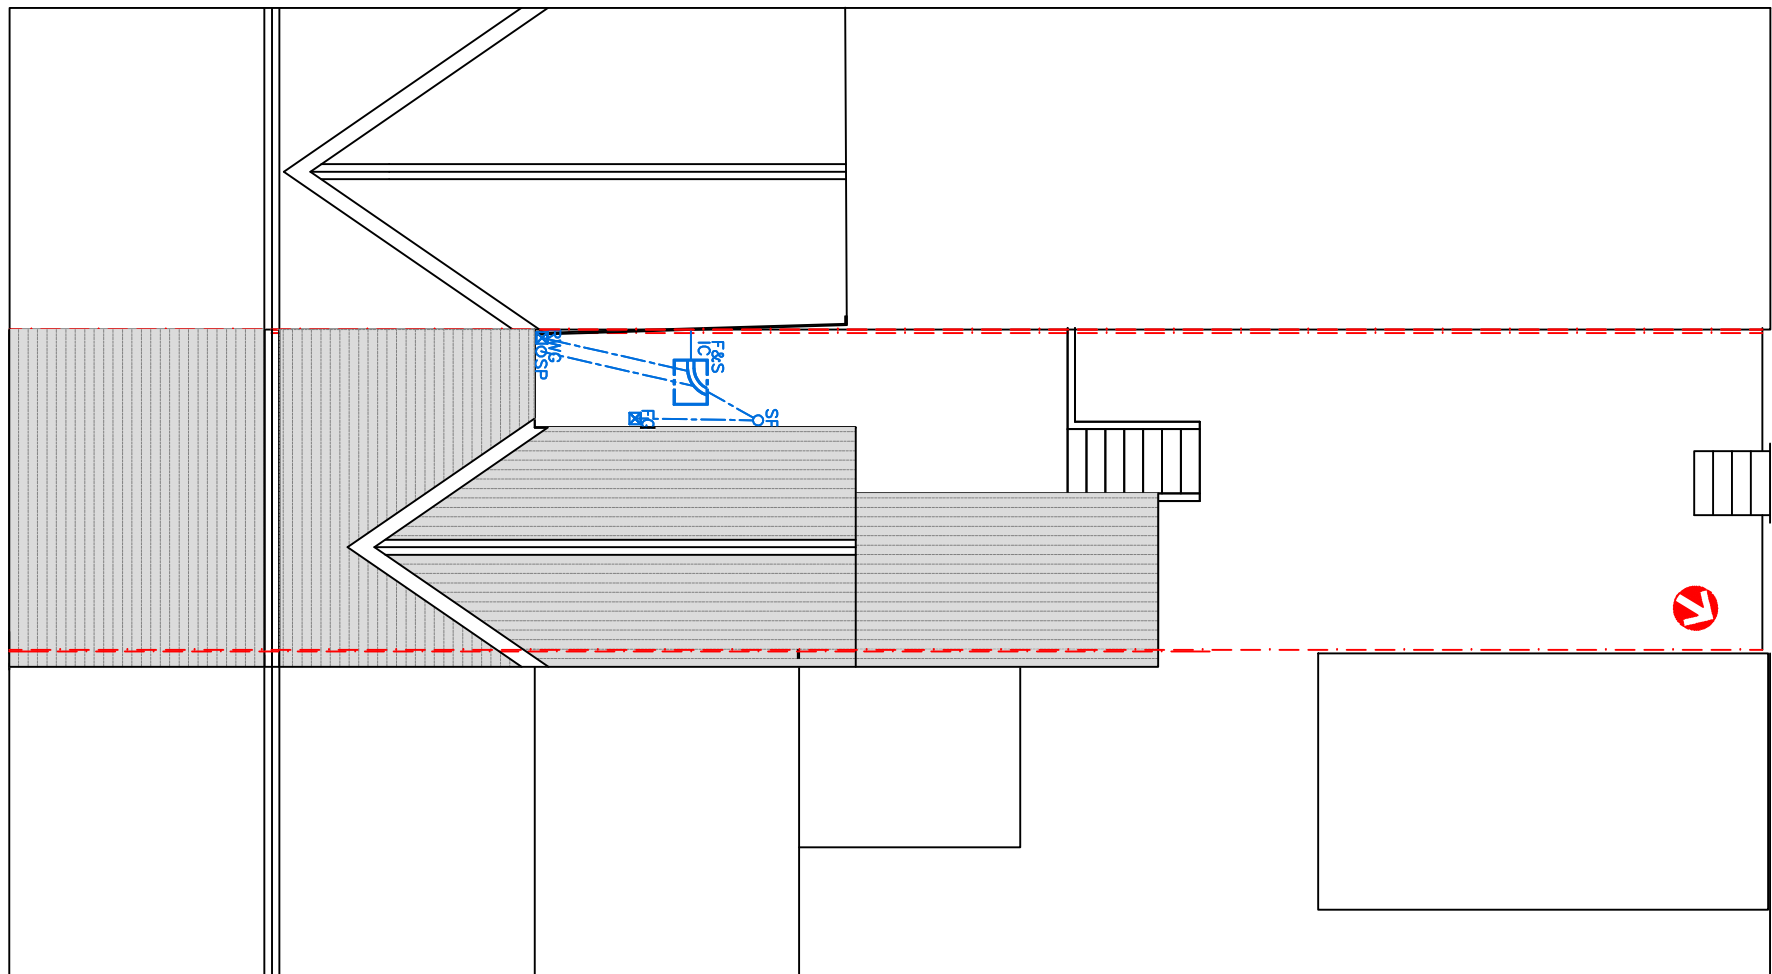

Proposed Block Plan
Scale 1:100



Utopia Design
Architectural Services

Building Planning Application Support
Paul Thomas: BSc (Hons)
Tel: 01685 559230, Mob: 07908 725065

Issued Only for Purpose Indicated
Drawing Status: FOR B CONTROL PURPOSES ONLY

Client	24, Church St Penydarren Merthyr Tydfil CF47 9HS		
Project	Proposed Two Storey Rear Extension with Internal Alterations & Rear Parking Area		
	Date	10.03.21	
Title	PT	Scale	
			1:100
		Paper	A2
Existing & Proposed Plans	Drwg No	CHURCH ST 24 03A	