
DRAWING STATUS:
PLANNING CONSIDERATION

SHEET SIZE: **A2**
594mm x 420mm

This drawing is for use on this site only unless contractually stated otherwise. DO NOT SCALE this drawing (printed or electronic versions). Contractors must check all dimensions from site. Discrepancies and/or ambiguities within this drawing, between it and information given elsewhere, must be reported immediately to the architect for clarification before proceeding. All and any other design team elements, where indicated, have been imported from the consultant's drawings and reference should be made to the individual consultant's drawings for exact setting out, size and type of component. Graphical representations of equipment on this drawing have been co-ordinate, but are approximations only. Please refer to the Specifications and/or Details for actual sizes and / or specific contractor construction information. Responsibility for the reproduction of this drawing in paper form, or if issued in electronic format, lies with the recipient to check that all information has been replicated in full and is correct when compared to the original paper or electronic image. All works are to be carried out in accordance with the latest British Standards and Codes of Practice unless specifically directed otherwise in the specification. Refer to the relevant Construction (Design and Management) documentation where applicable. It is assumed that all works on this drawing will be carried out by a competent contractor, working where appropriate to an approved method statement. Obtaining any relevant party wall agreement is the responsibility of the Client. Please note that all agreed Party Wall notices are to be obtained prior to any works commencing onsite. Unless specifically contracted to the contrary, all information on these drawings and associated specifications are design intent only. Final construction/proposals should be agreed between the client, competent contractor and any relevant statutory authorities/suppliers.

RAL 1003 Signal Yellow
Pan. 130c
Pan. 144c

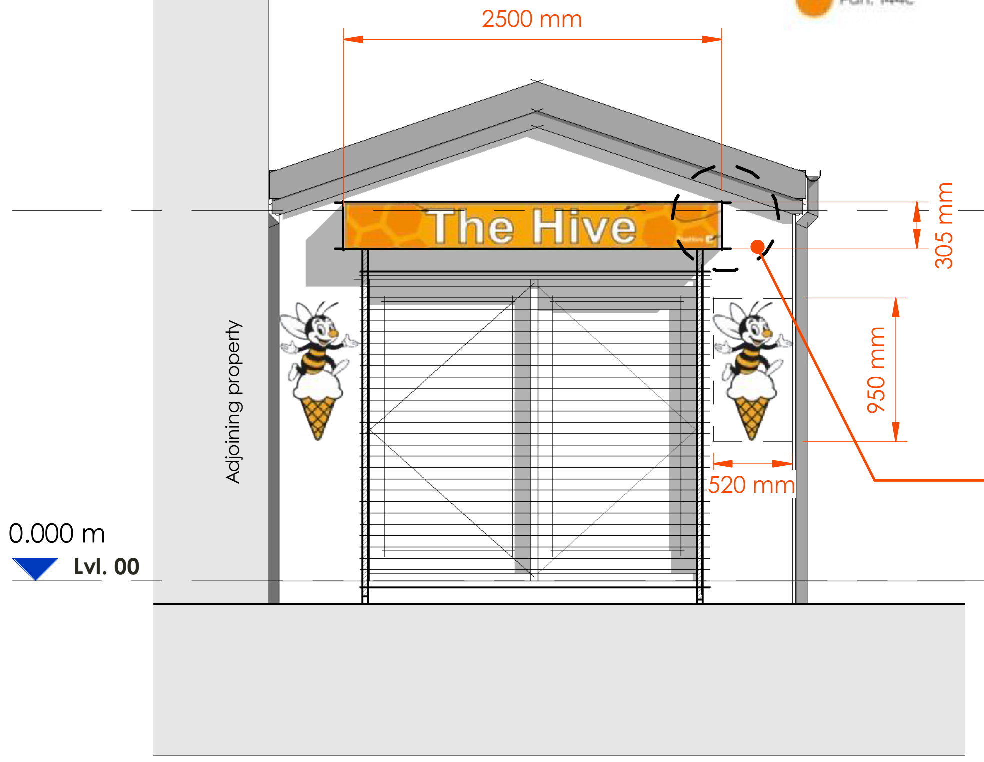

ILLUMINATED FRET CUT TRAY


- **DIMENSIONS:** 2500 X 305
- **SUBSTRATE:** 2MM ALUMINIUM
  5MM OPAL ACRYLIC
- **ILLUMINATION:** INTERNAL WHITE 12V LED ILLUMINATION
- **FINISH:** OPAL FRET INLAY
  ALUMINIUM TRAY RAL COATED X 1 STANDARD RAL
- **FIXINGS:** TOP & BOTTOM FIXING ANGLE
- **FITTING** ROLLER SHUTTER ABOVE DOOR

FLAT CUT LOGOS

- **DIMENSIONS:** 950 X 520
- **SUBSTRATE:** 2MM ALUMINIUM
- **GRAPHIC:** FULL COLOUR PRINT
- **LAMINATE:** SATIN
- **FIXINGS:** STUDS
- **FITTING** RENDER BESIDE DOORS

SIGNAGE
PROPOSED SIGNAGE:
- 50MM PROPOSED THICKNESS ATOP THE SHUTTER BOXING.
- PLEASE SEE ILLUMINATED FASCIA DETAIL
- PLEASE SEE SIGNAGE EXAMPLE BELOW


VIEW NO: **4** — **GA Elevation - Front - Proposed - Signage Graphics**
SCALE: 1 : 50

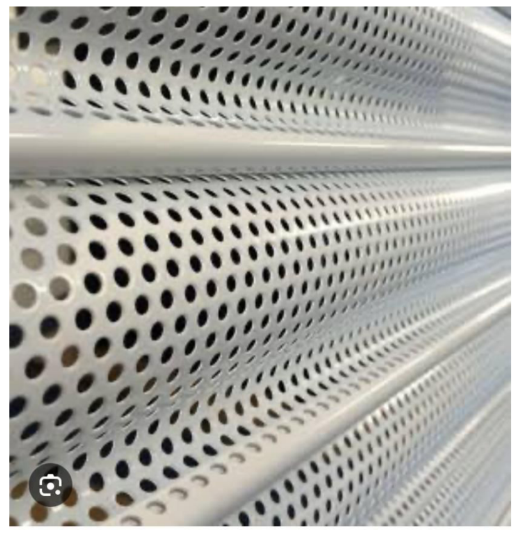

PROPOSED SHUTTER STYLE

Signage Example




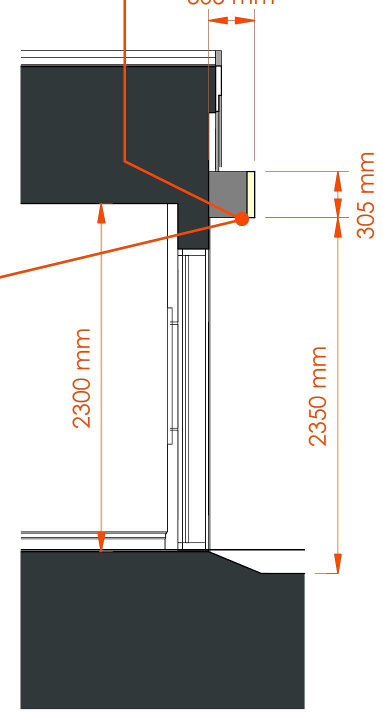

SHUTTER BOX AND SHUTTER
PROPOSED SHUTTER BOX:
- GUIDE HEIGHT 2350MM
- WIDTH 2500MM
- BOX SIZE 255 X 255MM (EXCLUDING SIGNAGE)
- GUIDE CHANNEL 65MM


PROPOSED SHUTTER
- NEW 3" PERFORATED LATH,
- BLUE LATHS
- GRAY RAILS AND SHUTTER BOX.

VIEW NO: **A** — **GA Section - Sign**
SCALE: 1 : 50

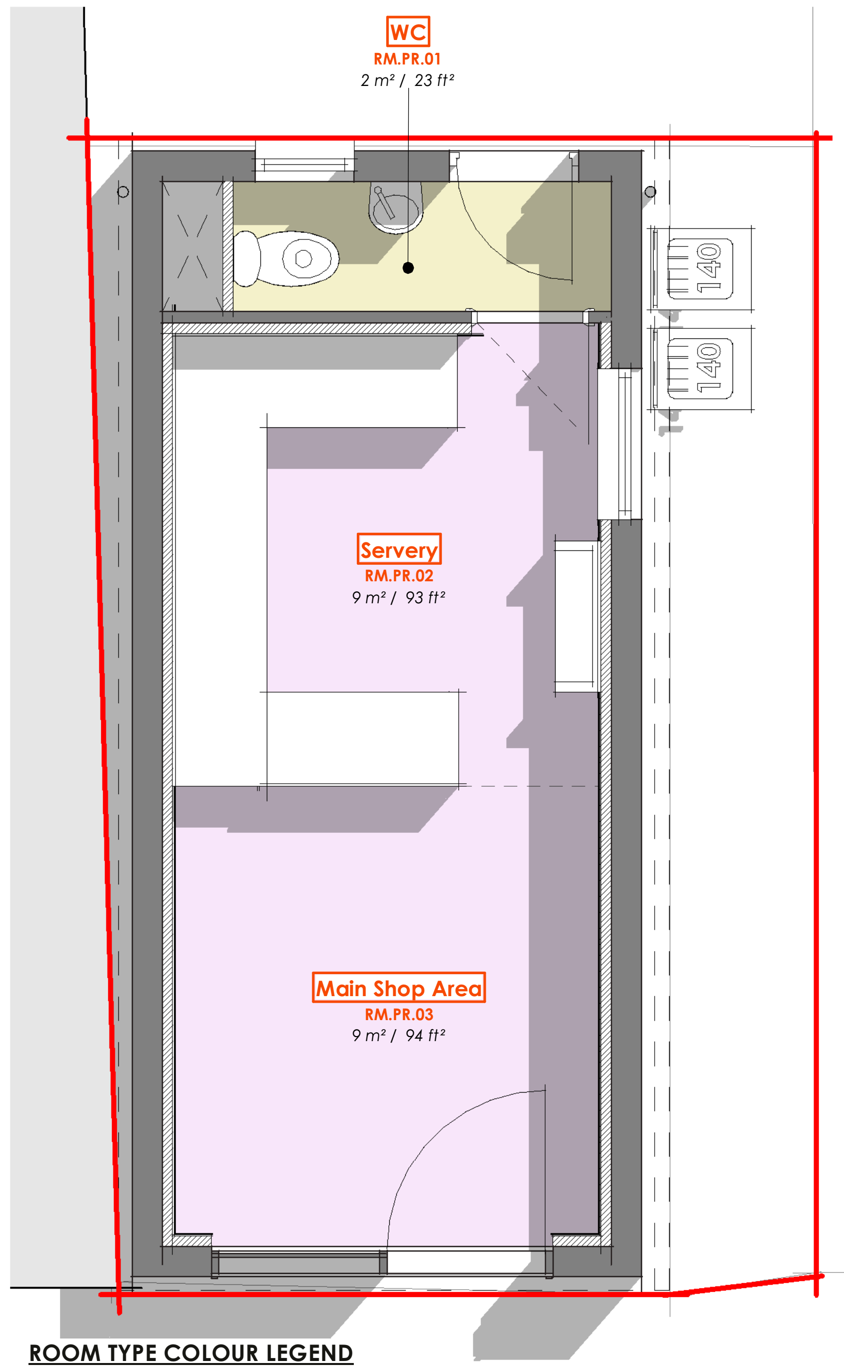


ROOM TYPE COLOUR LEGEND
Commercial Unit
Wetroom

VIEW NO: **B** — **GA Plan - 00 - Proposed - Signage**
SCALE: 1 : 50

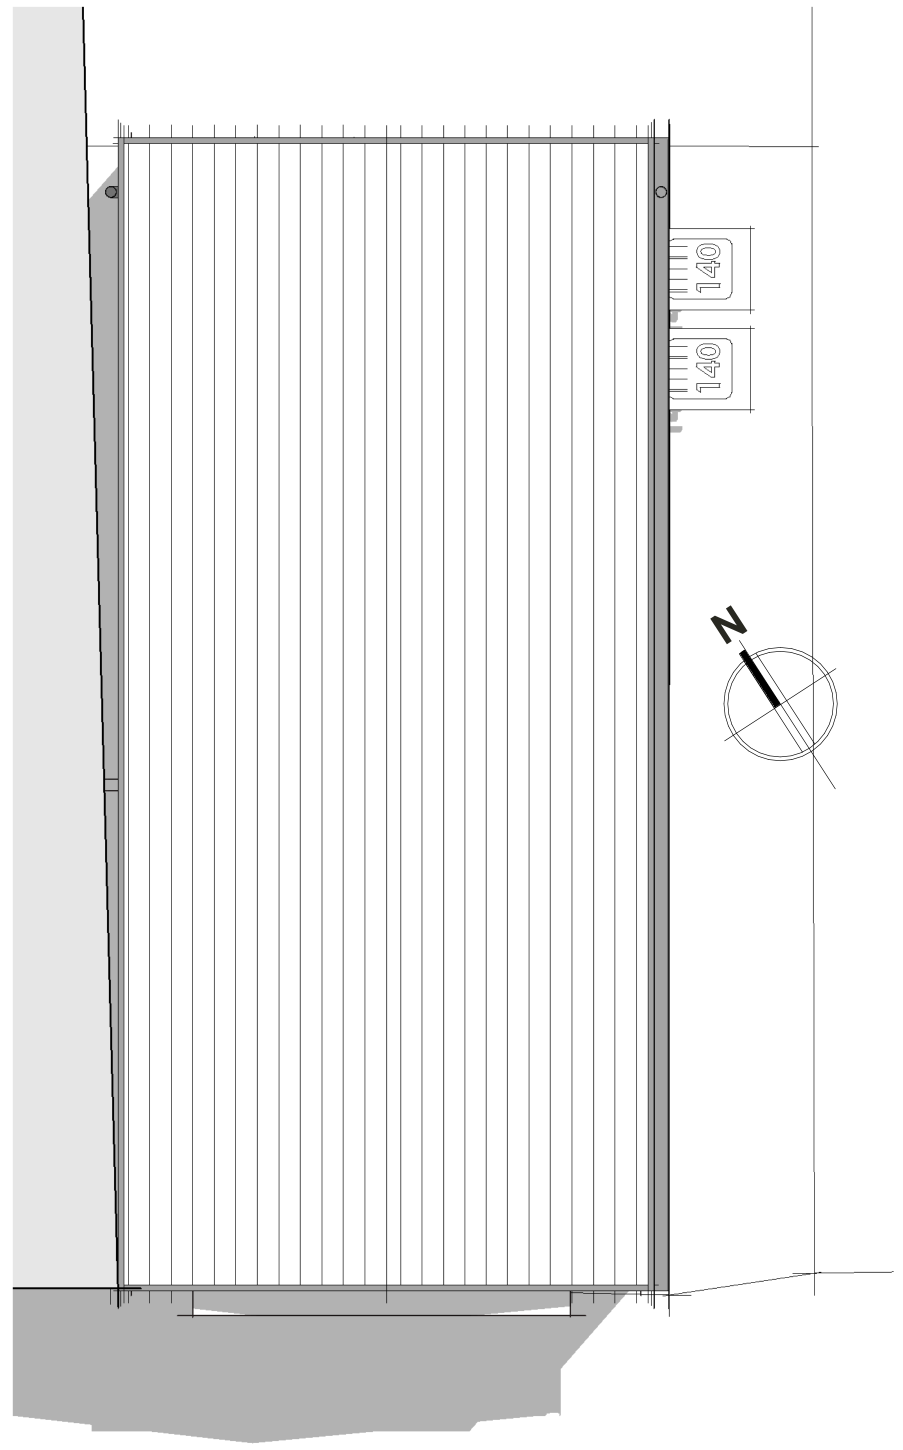

VIEW NO: **C** — **GA Plan - Roof - Proposed - Signage**
SCALE: 1 : 50

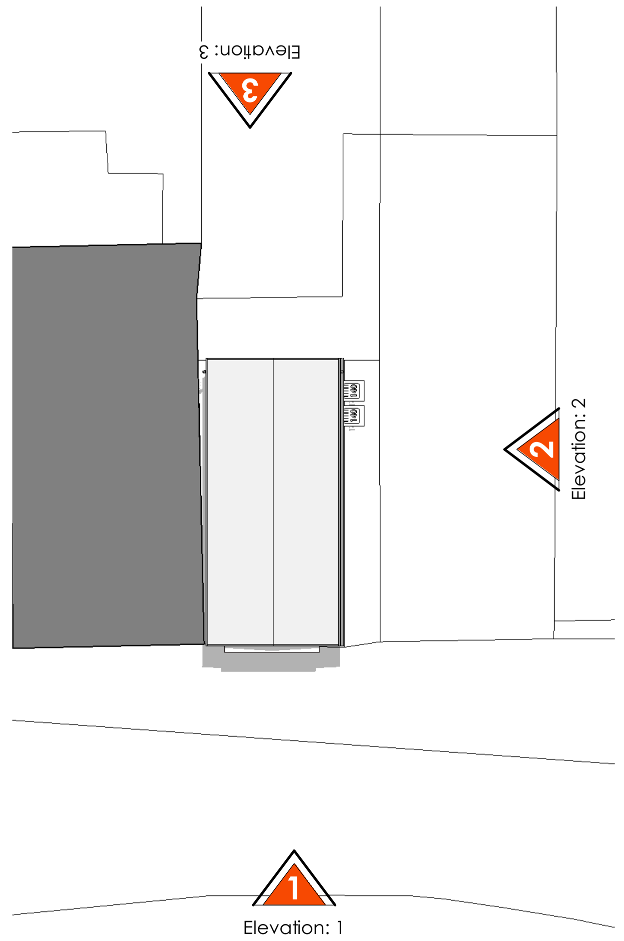


ROOM SCHEDULE - PROPOSED			
Room No:	Name	Area	Comments
RM.PR.01	WC	2 m²	
RM.PR.02	Servery	9 m²	
RM.PR.03	Main Shop Area	9 m²	
		20 m²	
Grand total: 3		20 m²	


SIDE / MAIN SIGNAGE
PLEASE SEE SIGNAGE IMAGE ABOVE INDICATING THE SIDE SIGNAGE AND IMAGERY LOCATED ATOP THE SHUTTER

GUIDE RAILS


SHUTTER
PLEASE SEE PROPOSED SHUTTER STYLE IMAGE ABOVE

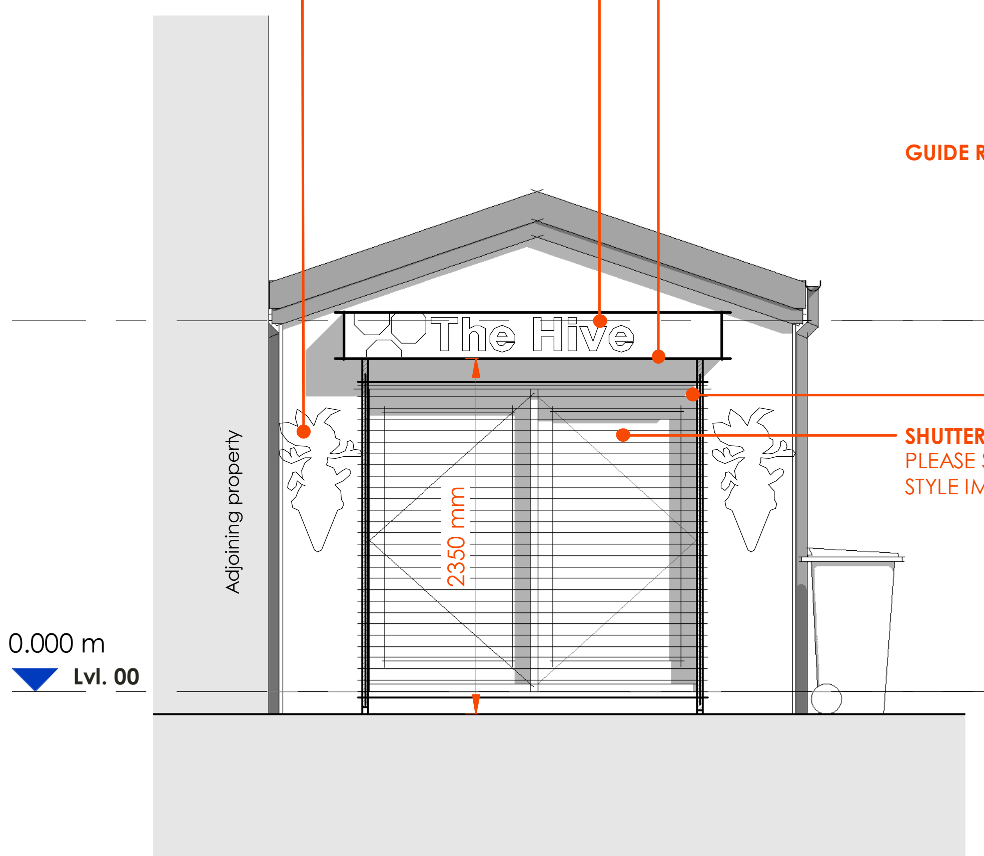

VIEW NO: **1** — **GA Elevation - Front - Proposed - Signage**
SCALE: 1 : 50

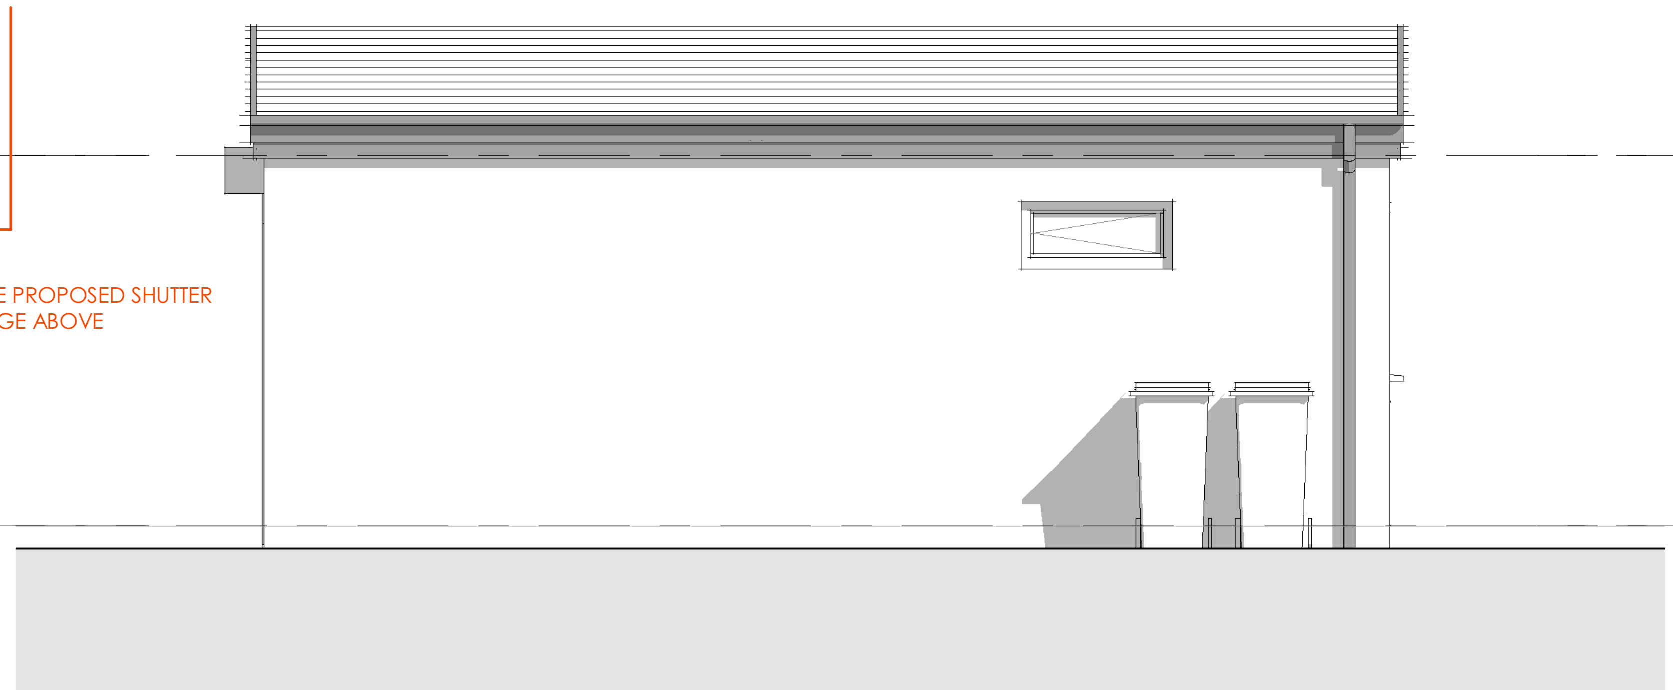

VIEW NO: **2** — **GA Elevation - Side 01 - Proposed - Signage**
SCALE: 1 : 50

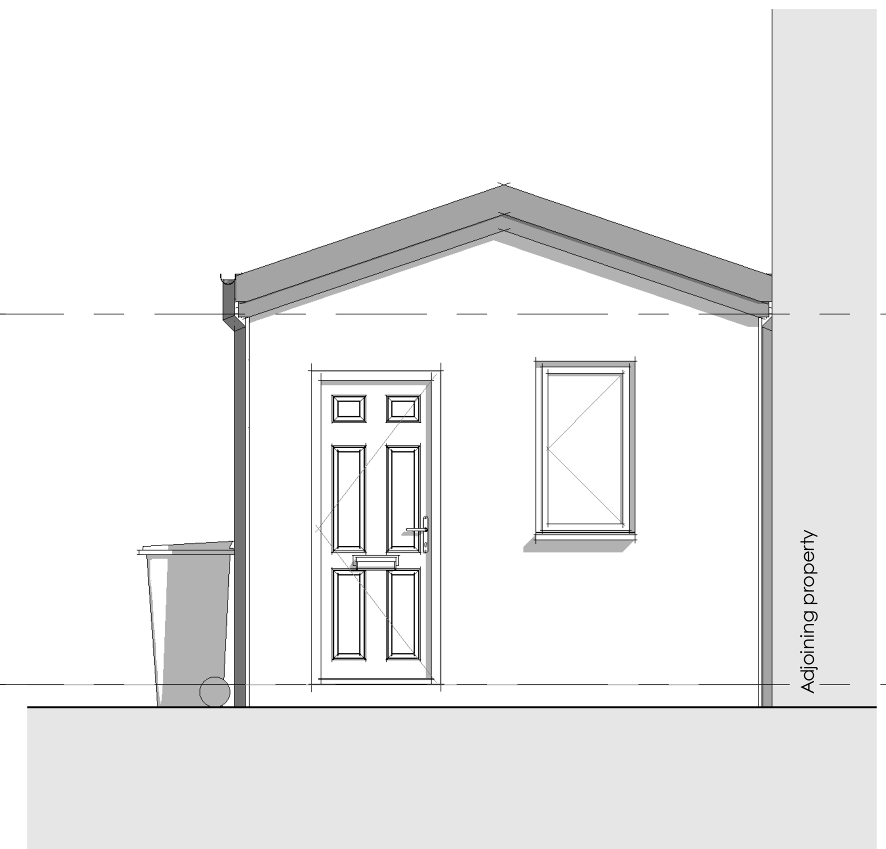

VIEW NO: **3** — **GA Elevation - Rear - - Proposed - Signage**
SCALE: 1 : 50

PLANNING *OS & GA Key*

LINE TYPES
- Site boundary
- Adjacently owned site boundary
- New walls
- Existing walls

SYMBOLS
- N — North Arrow. **Note:** True North is indicated on any relevant sheets *(Location may vary per sheet)*
- Section Symbol **Note:** `A` indicates Section Letter.
- Elevation Symbol **Note:** `1` indicates Elevation Number.

NOTES
- X — Nominal `design Intent` dimensions
- **NOTE:** ALL DIMENSIONS ARE DESIGN INTENT ONLY AND SHOULD BE CONFIRMED ONSITE FOR ACCURACY PRIOR TO CONSTRUCTION

PLANNING & DESIGN 1-2 | 3 | 4 | 5-7

PROJECT INFORMATION
PROJECT NO: 771 PROJECT DATE: JUNE 2025
PROJECT TYPE: COMMERCIAL

CURRENT REVISION STATUS
REVISION: **F** REV. DATE: 14.05.2026
DESCRIPTION: UPDATED TO INCLUDE PLANNING COMMENTS

1:100 Dimensions below in **m** (meters):
0 2 4 6 8
NOTE: SCALE BARS ARE NOT TO BE USED FOR CONSTRUCTION & ARE SPECIFIC TO THE ASSIGNED DRAWING & ARE NOT TRANSFERABLE.

DRAWING NUMBER: **771-241**
REVISION: **F**

DPS ARCHITECTURE

CARDIFF 02922 331089 VALE 01446 728199 NEWPORT 01633 439650
WWW.DPSARCHIECTURE.CO.UK : ENQUIRIES@DPSARCHITECTURE.CO.UK
SOPHIA HOUSE, 28 CATHEDRAL ROAD, PONTCANNA, CARDIFF, CF11 9LJ
© 2016 - 2020 - DPS ARCHITECTURE LTD - ALL RIGHTS RESERVED

DRAWING NAME:
Proposed GA Drawings - Signage and Shutter

CLIENT NAME: **Mr Mark Bayliss**
PROJECT ADDRESS: 13 Wheatsheaf Ln, Merthyr Tydfil, CF47 8AY
SCALE@**A2** **As indicated**