
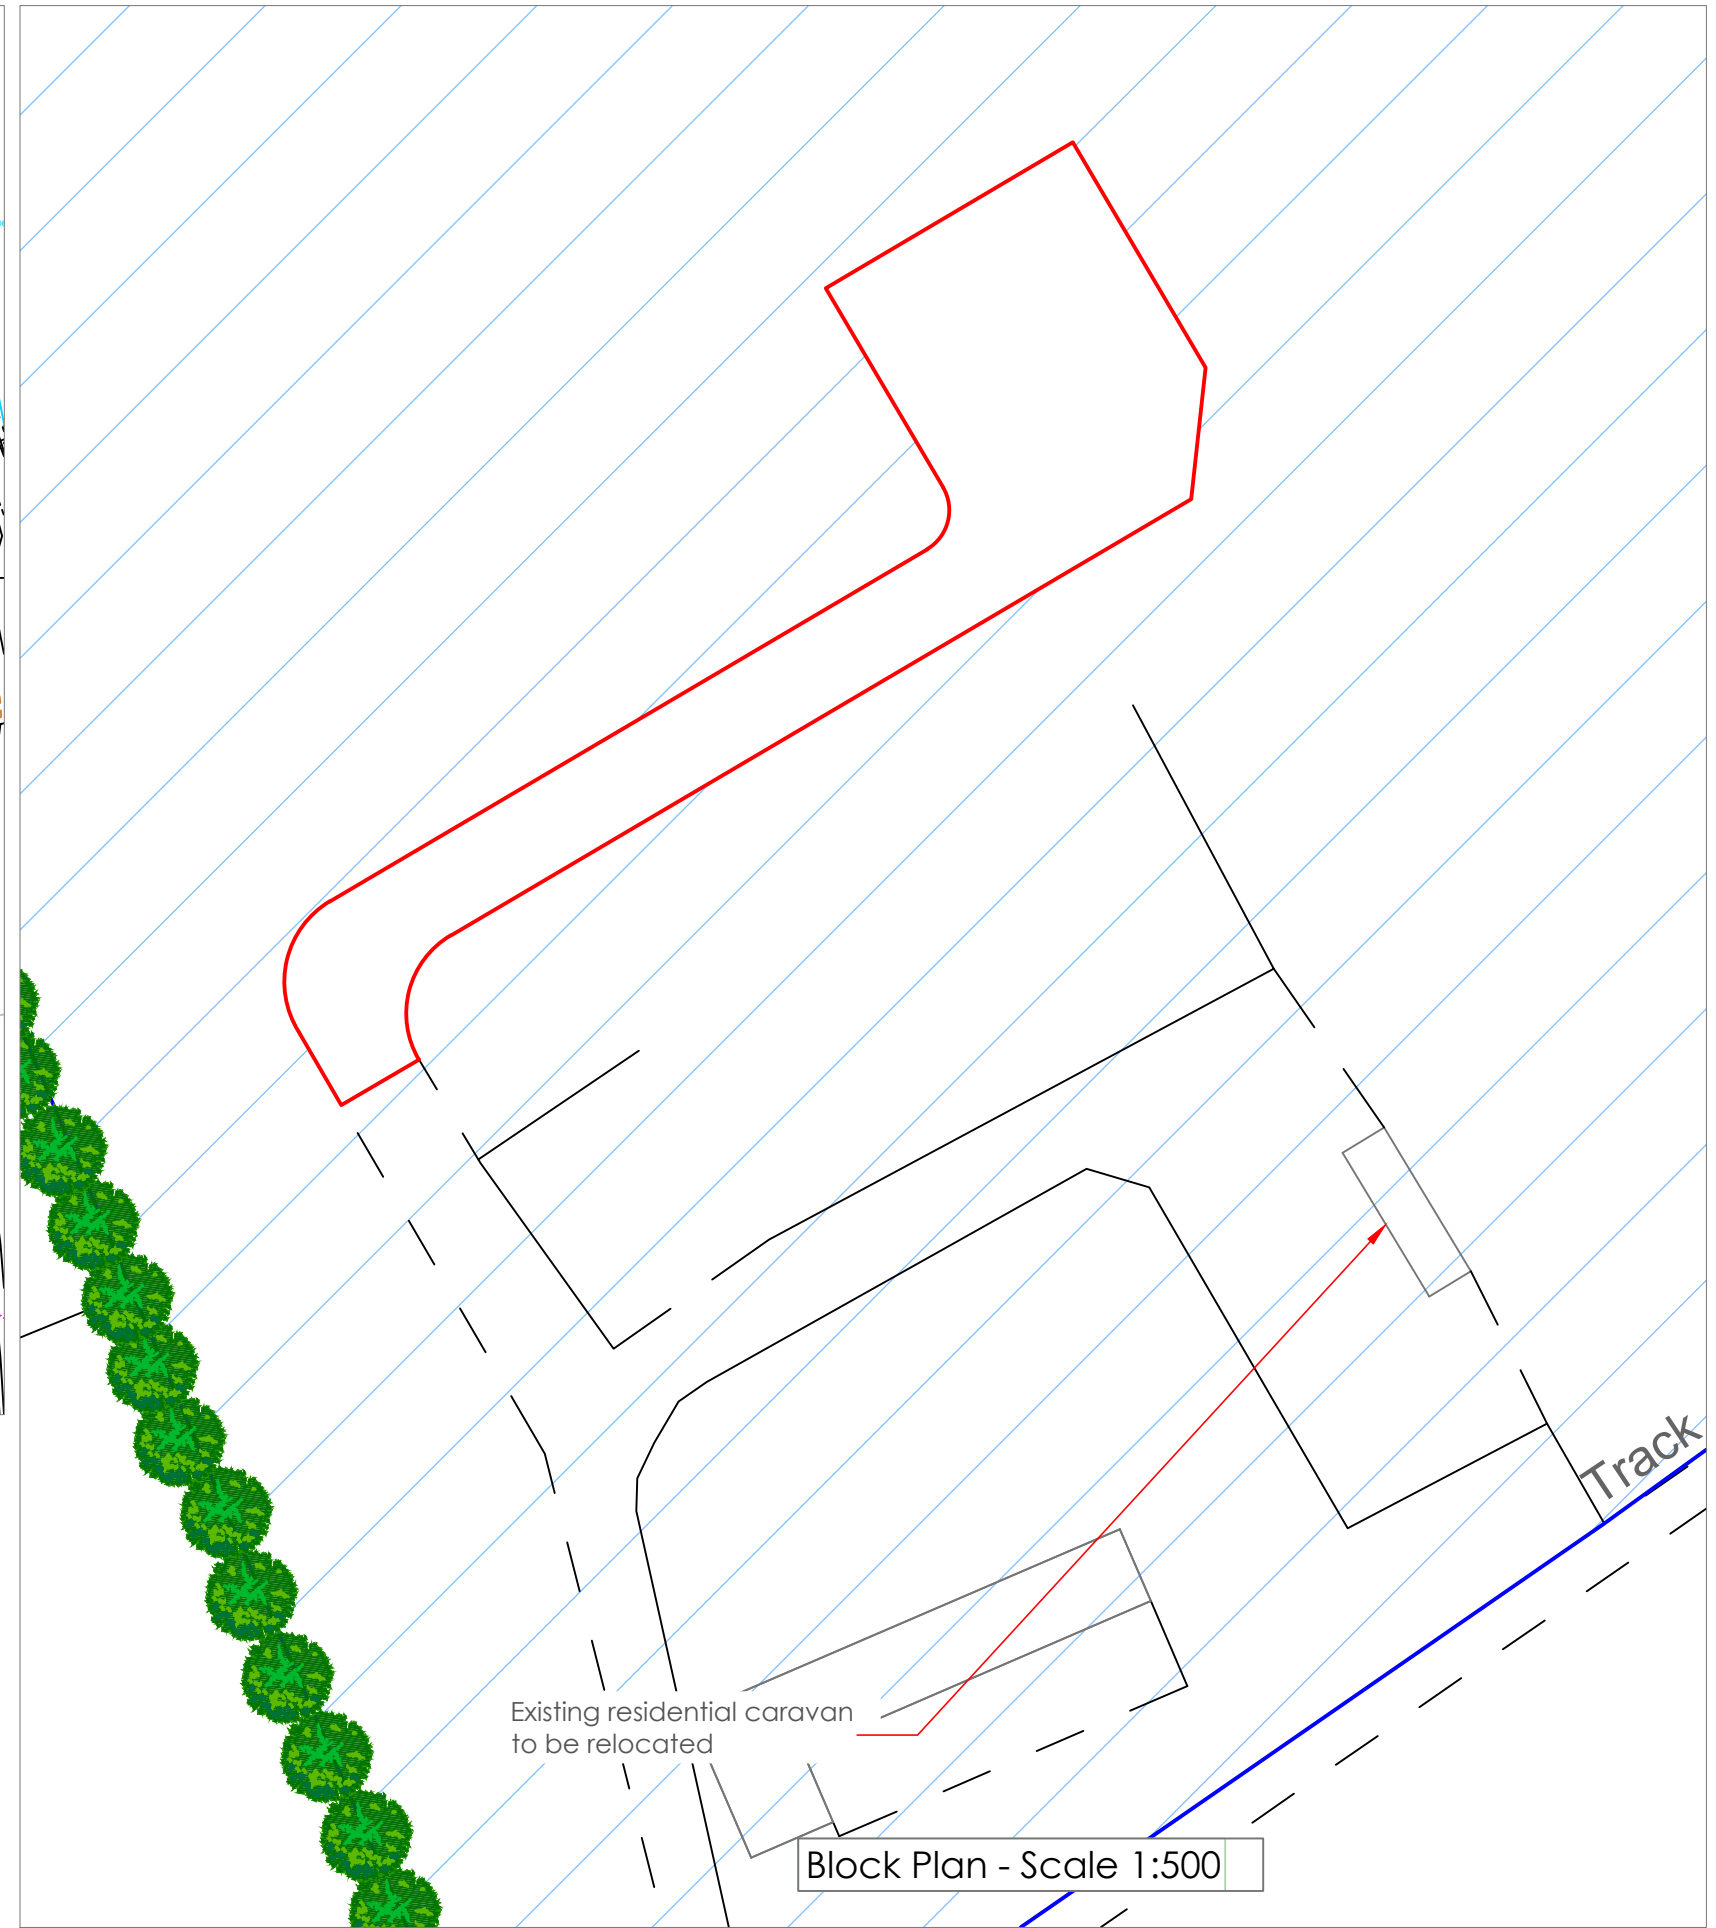


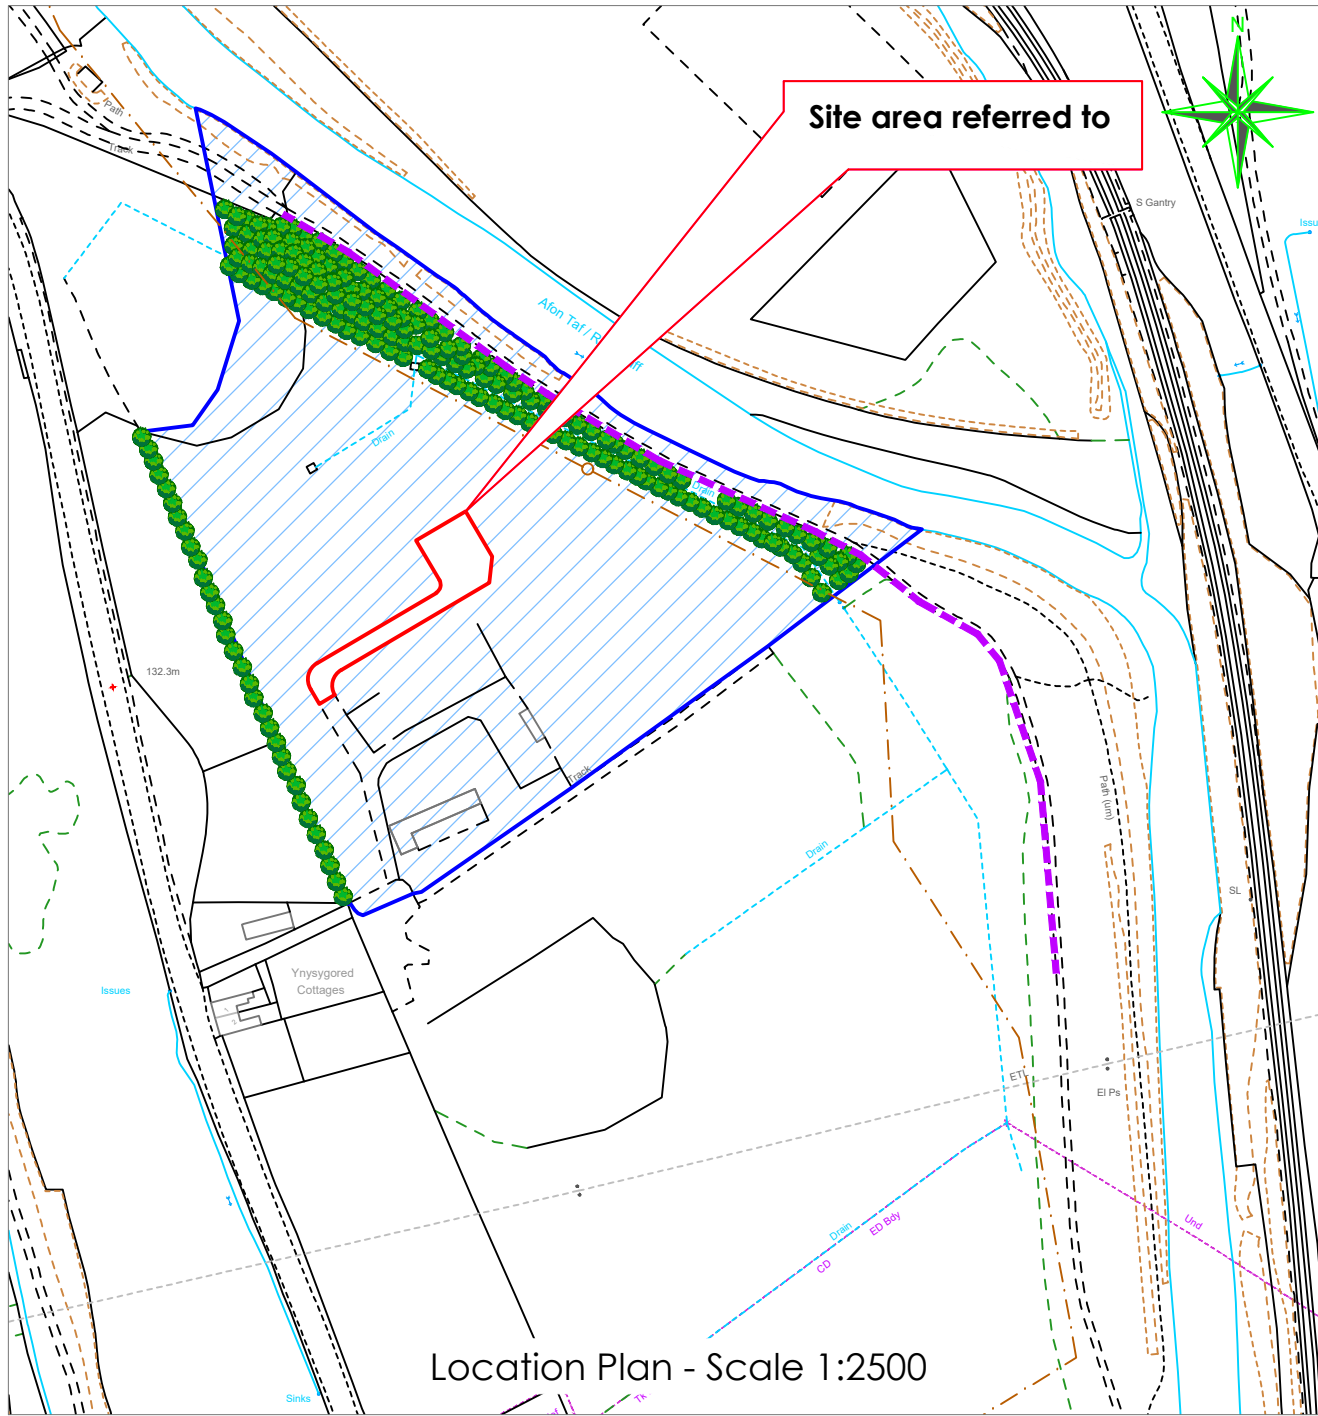

The Planning Studio, Hayston Bridge
Johnston, Haverfordwest
Pembrokeshire SA62 3HJ
01437 891 817
07515 851 704
andrew@haystonplanning.co.uk
www.planningpembrokeshire.co.uk

- Line of Existing Flood Defence Works
- Site Area - 809sqm

Reproduced from 'Ordnance Survey Site Map' by permission of Ordnance Survey® on behalf of the Controller of Her Majesty's Stationery Office.
© Crown Copyright 2009. All rights reserved.
Reference number 1071591.
Licence number 1071591.

PROVISION OF TRAVELLER PITCH, DAYROOM, STATIC CARAVAN AND TOURER (RELOCATION OF EXISTING STATIC CARAVAN IN CURRENT C2 FLOOD ZONE TO FLOOD ZONE 2 IN NEW NRW FLOOD MAP FOR JUNE 2023) LAND TO THE REAR OF YNYSGORED COTTAGES, ABERFAN ROAD ABERFAN, MERTHYR TYDFIL

Designed by	Checked by	File name AVH_835	Date 27.02.2023	Scale A3 - As Shown	Client Mr & Mrs Ben and Catherine Price
Drawing Title Location and Block Plans					Dwg No. 01d