




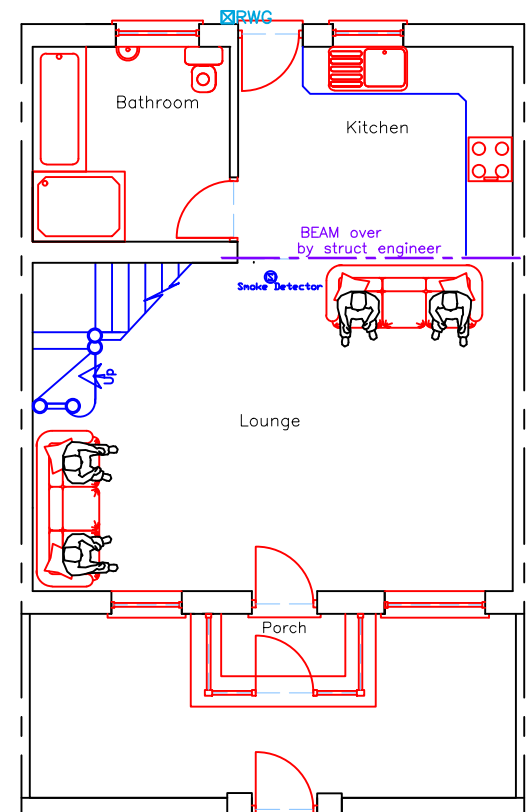


Proposed Ground Floor Plan
1:100

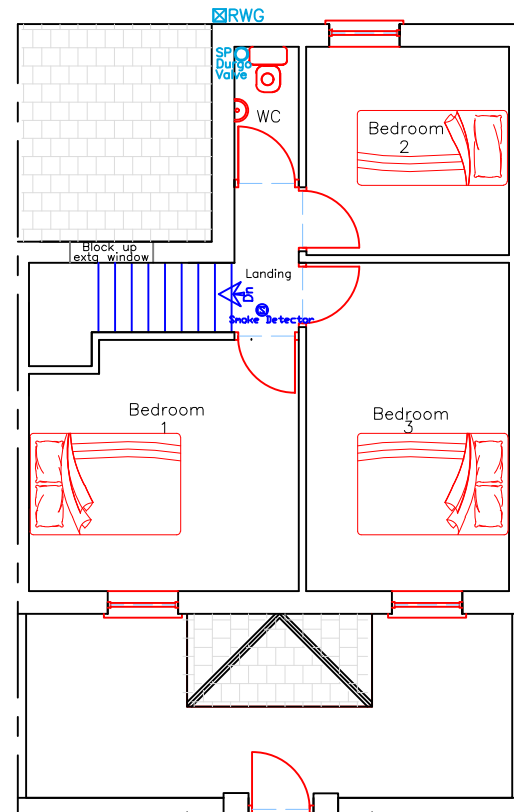


Proposed First Floor Plan
1:100

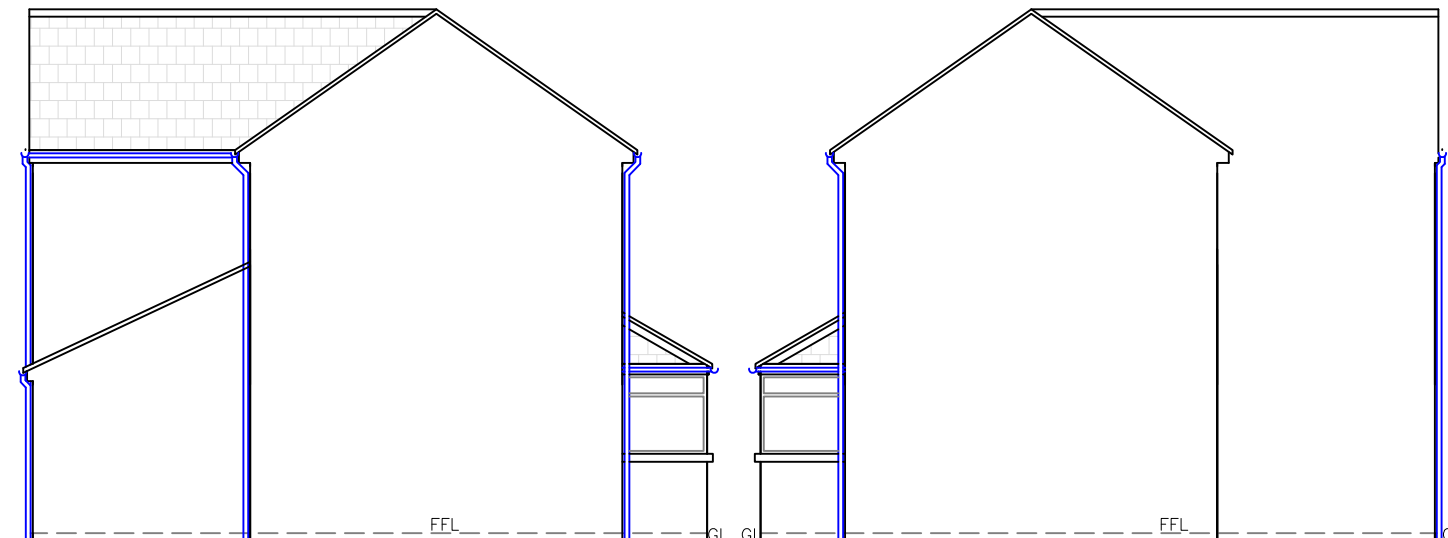


Proposed Side Elevation
1:100

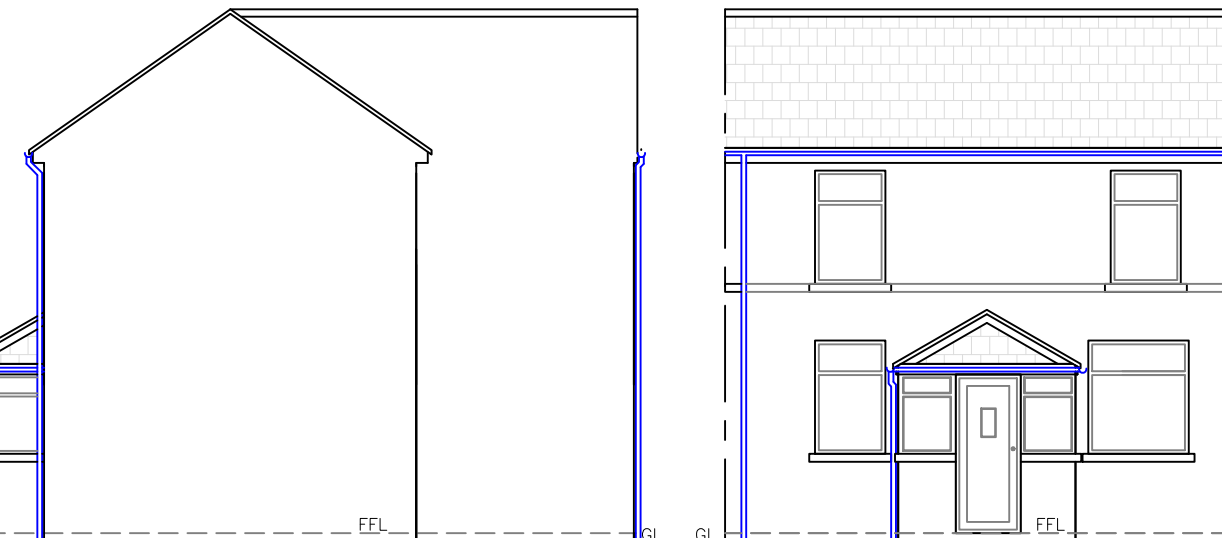


Proposed Side Elevation
1:100

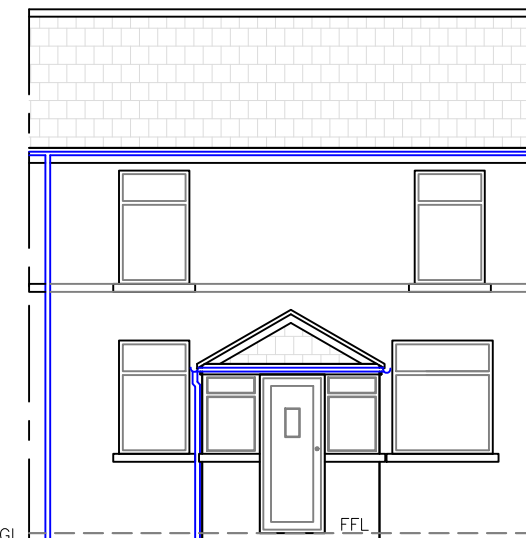


Proposed Front Elevation
1:100

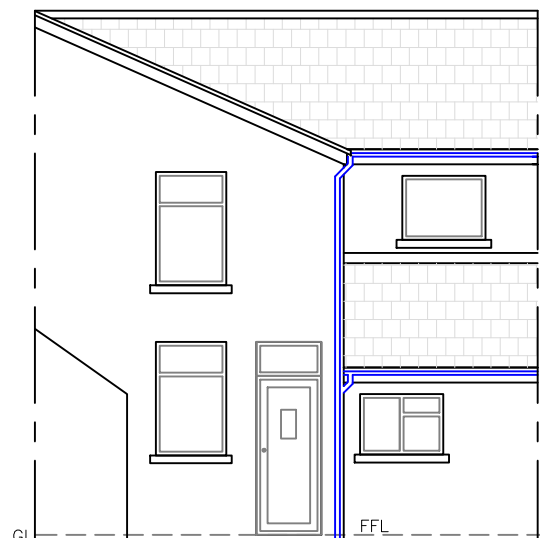


Existing Rear Elevation
1:100

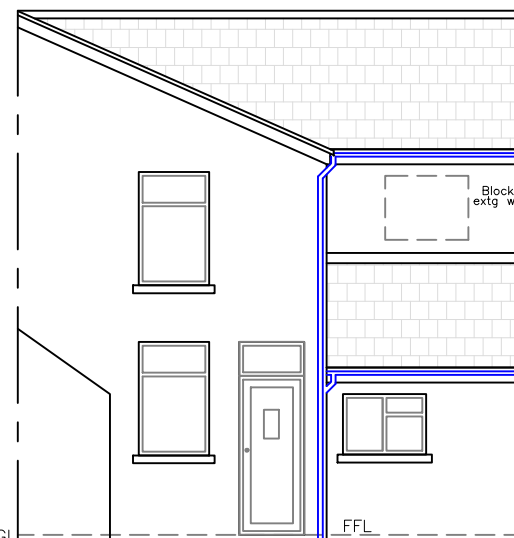


Proposed Rear Elevation
1:100

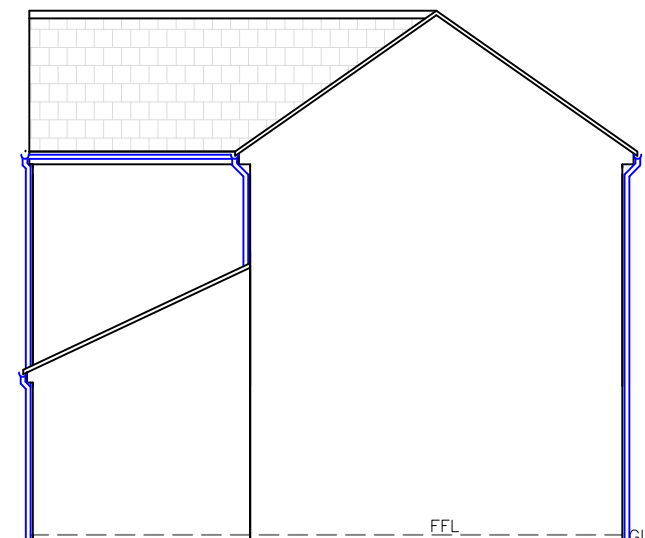


Existing Side Elevation
1:100

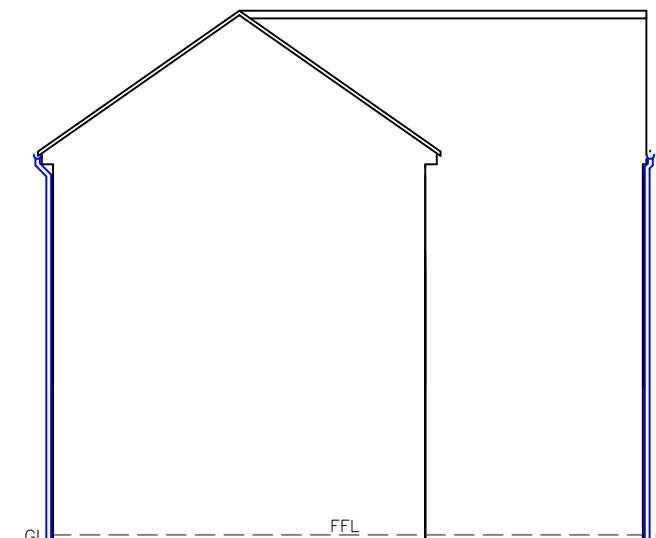

Existing Side Elevation
1:100

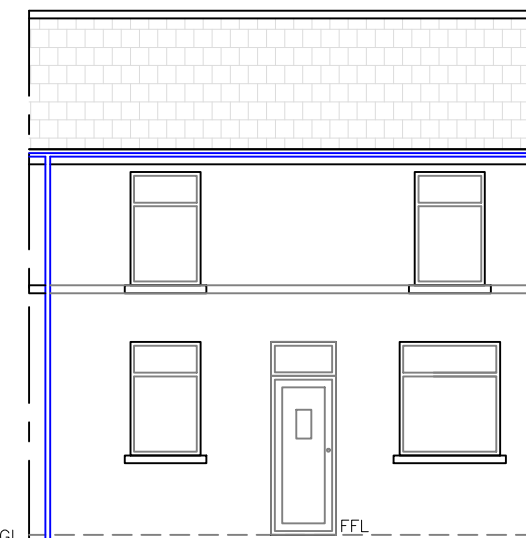


Existing Front Elevation
1:100

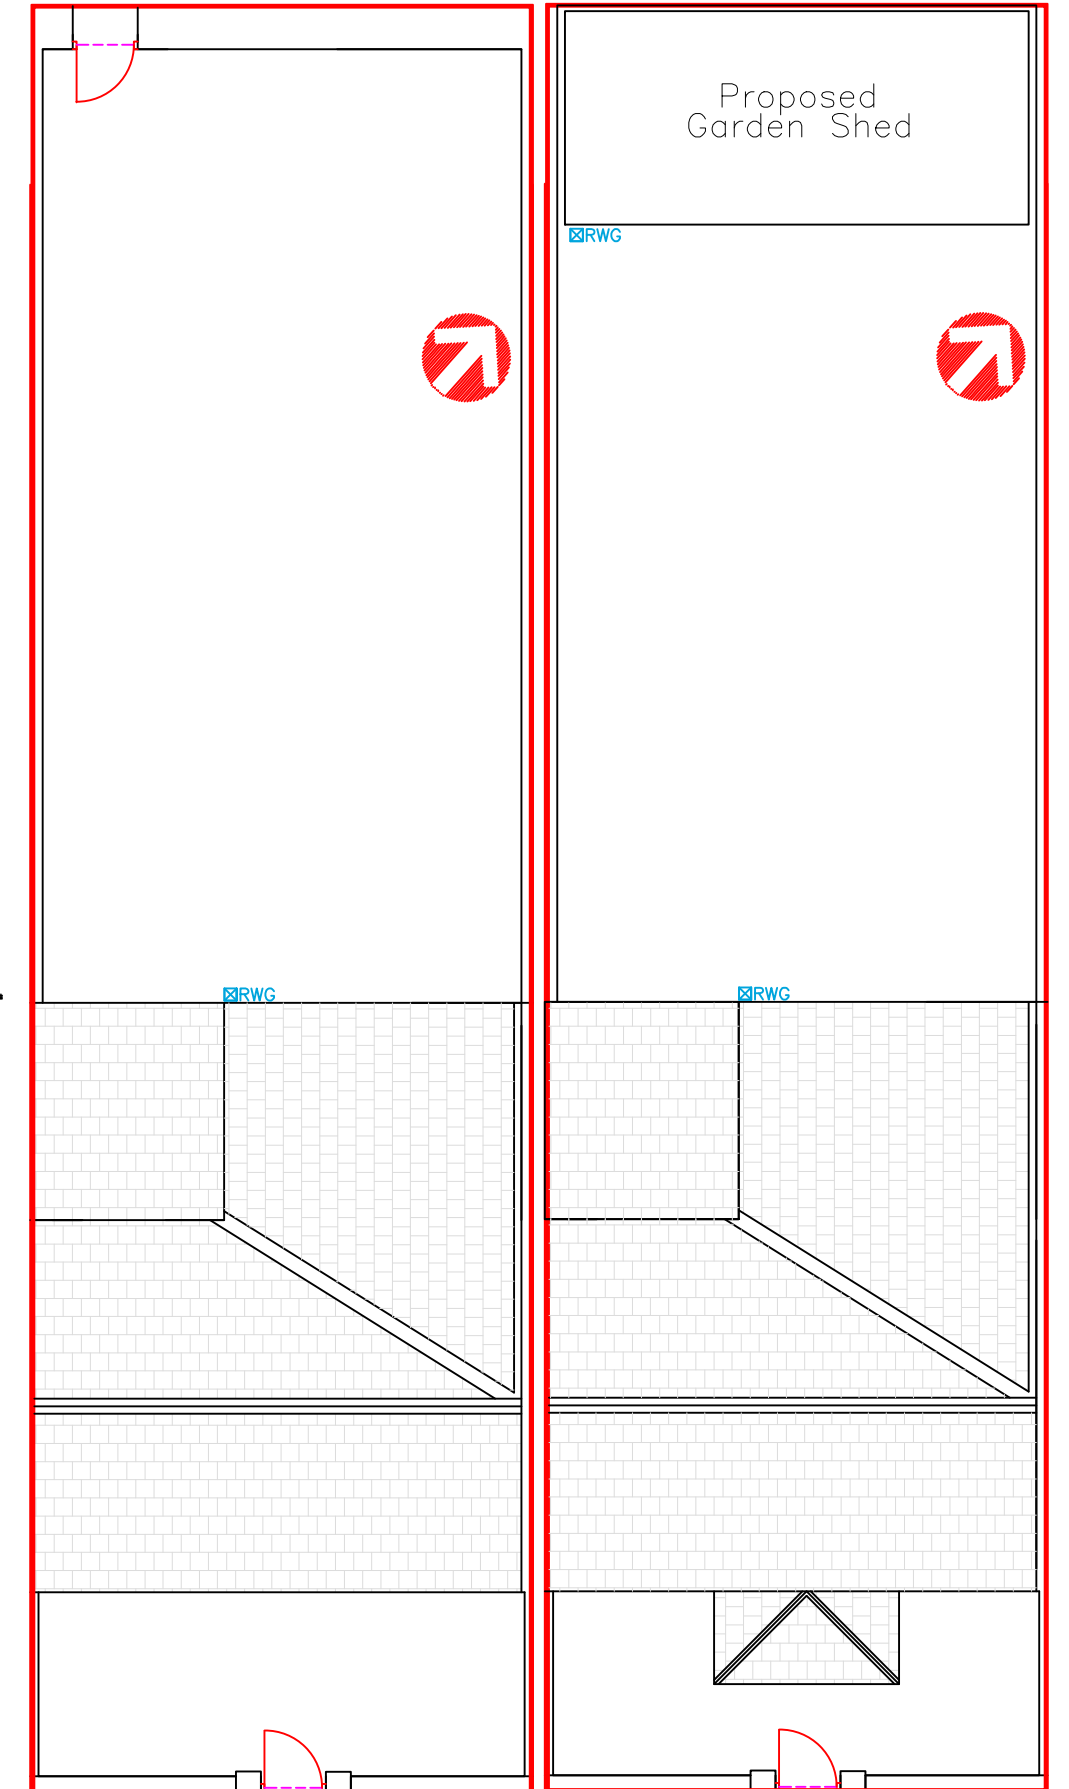


Existing Site Plan
1:100

Proposed Site Plan
1:100


Finishes	
Shed Roof:	Polymer rubber roof
Porch Roof:	Concrete roof tile
External walls:	Render matching existing
Windows/Doors:	Grey
Fascia:	White uPVC
RWG's:	Black uPVC

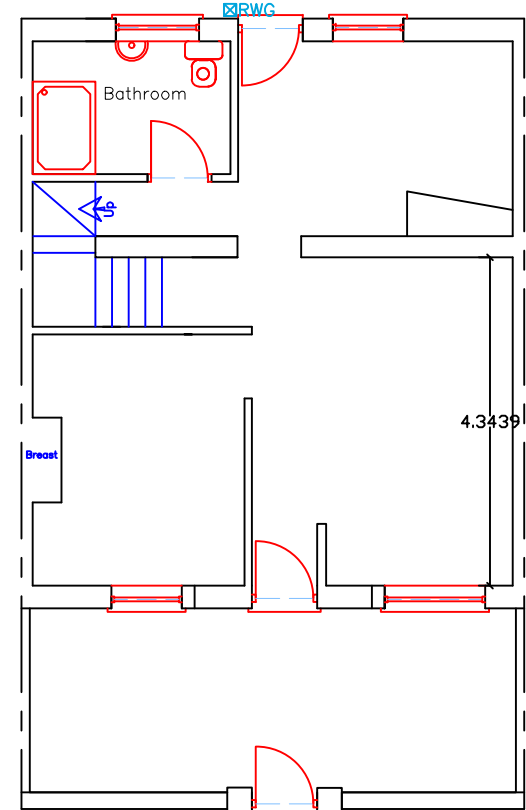


Existing Ground Floor Plan
1:100

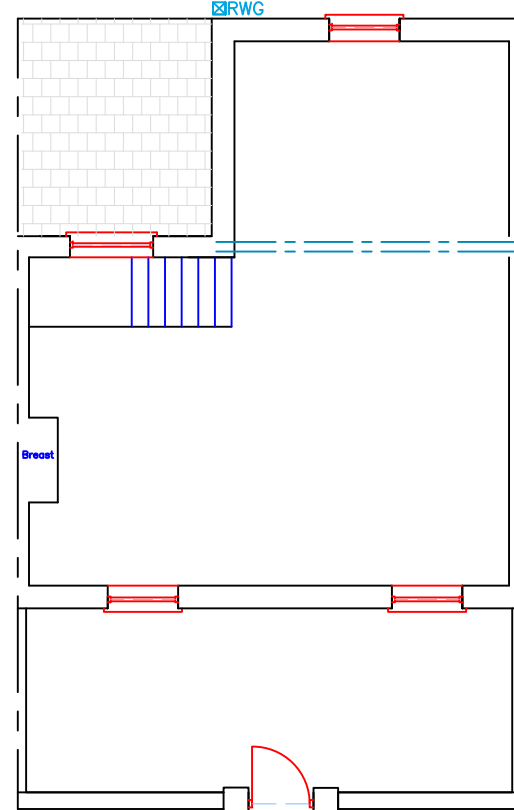


Existing First Floor Plan
1:100

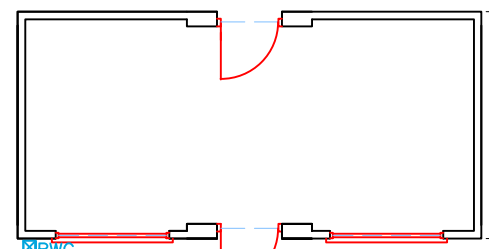


Proposed Floor Plan
Garden Shed
1:100

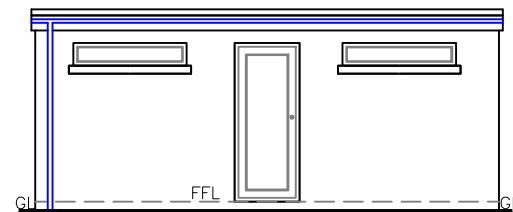

Proposed Front Elevation
Garden Shed
1:100

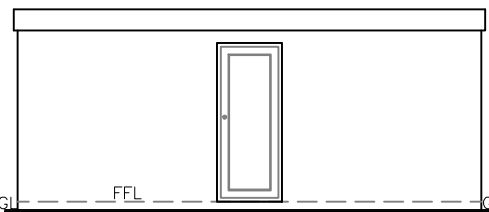

Proposed Rear Elevation
Garden Shed
1:100

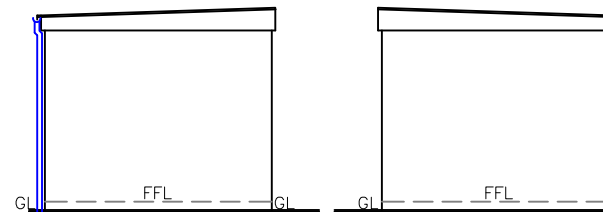

Proposed Side Elevation
Garden Shed
1:100



Issued Only for Purpose Indicated	
Client	6 Arthur Street Pentrebach Merthyr Tydfil CF48 4DG
Project	Proposed Front Porch Rear Garden Shed & Internal Alterations
Date	JUNE 23
Paper	A2
Title	Existing & Proposed Plans Elevations & Sections
Scale	1:50 1:100
Draw No	ARTHUR 6 01A