



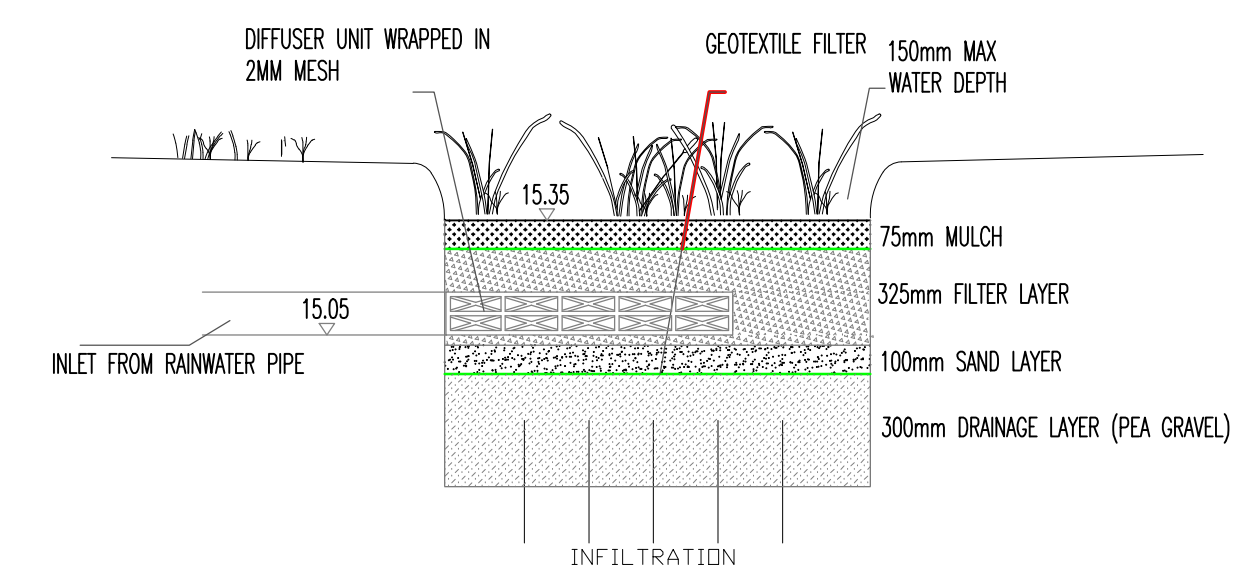

BIORETENTION AREA WITH INLET

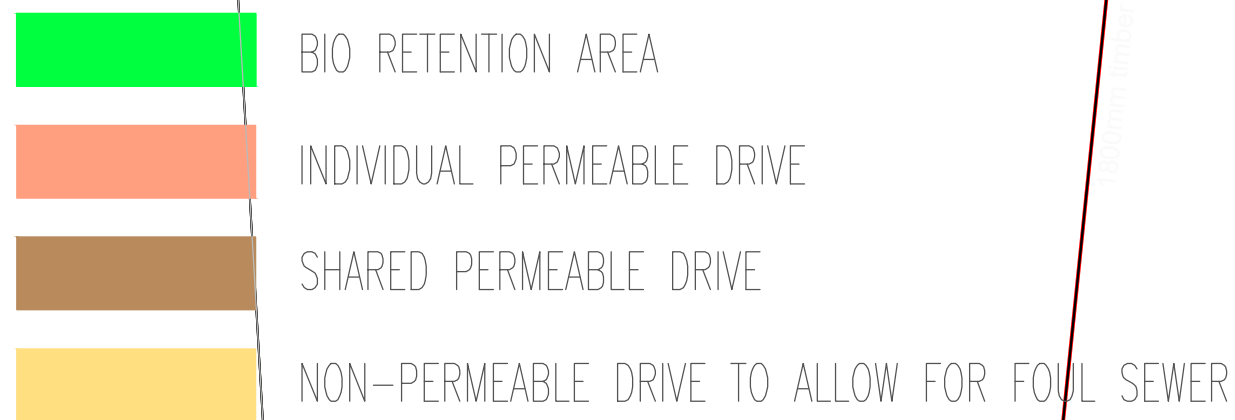

PRELIMINARY

P1	FIRST ISSUE	BP	19.06.20
REV.	DESCRIPTION	BY	DATE

intrado
Consulting Engineers

CARDIFF OFFICE
Castle House, 63/69 Cardiff Road
Taffs Well, Cardiff. CF15 7RD
tel: 02920 811097
web: www.intrado.co.uk
e-mail: admin@intrado.co.uk

client **MR D REES**

project

**LAND ADJACENT TO
2 PLYMOUTH HOUSE**

drawing title

DRAINAGE STRATEGY

drawn BP	chkd CC	scale 1:100@A1	date MAY 2020
-------------	------------	-------------------	------------------

Preliminary Tender Construction	☒ ☐ ☐	Job No. IR20062	Drawing No. SK100	Rev. P1
---------------------------------------	---	-------------------------------	---------------------------------	-----------------------