



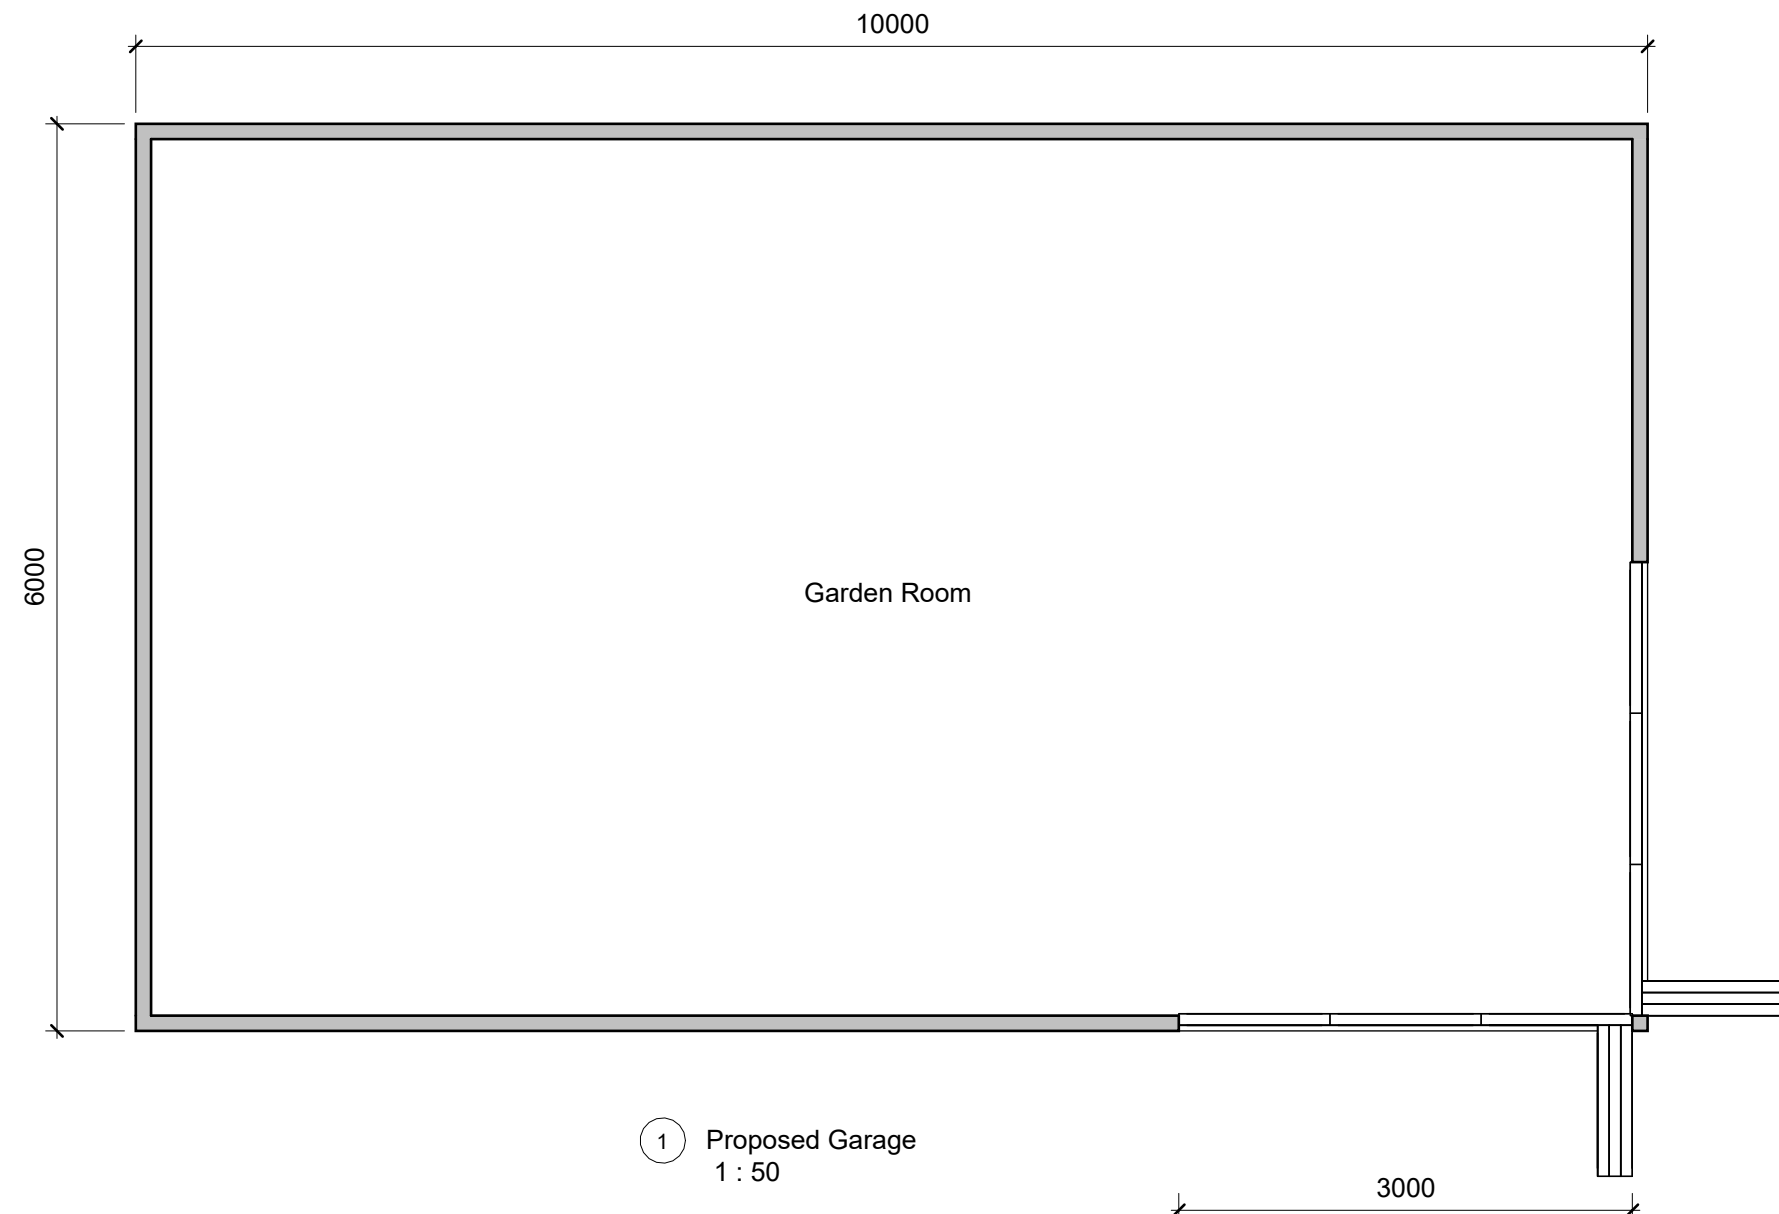

1 Proposed Garage
1 : 50

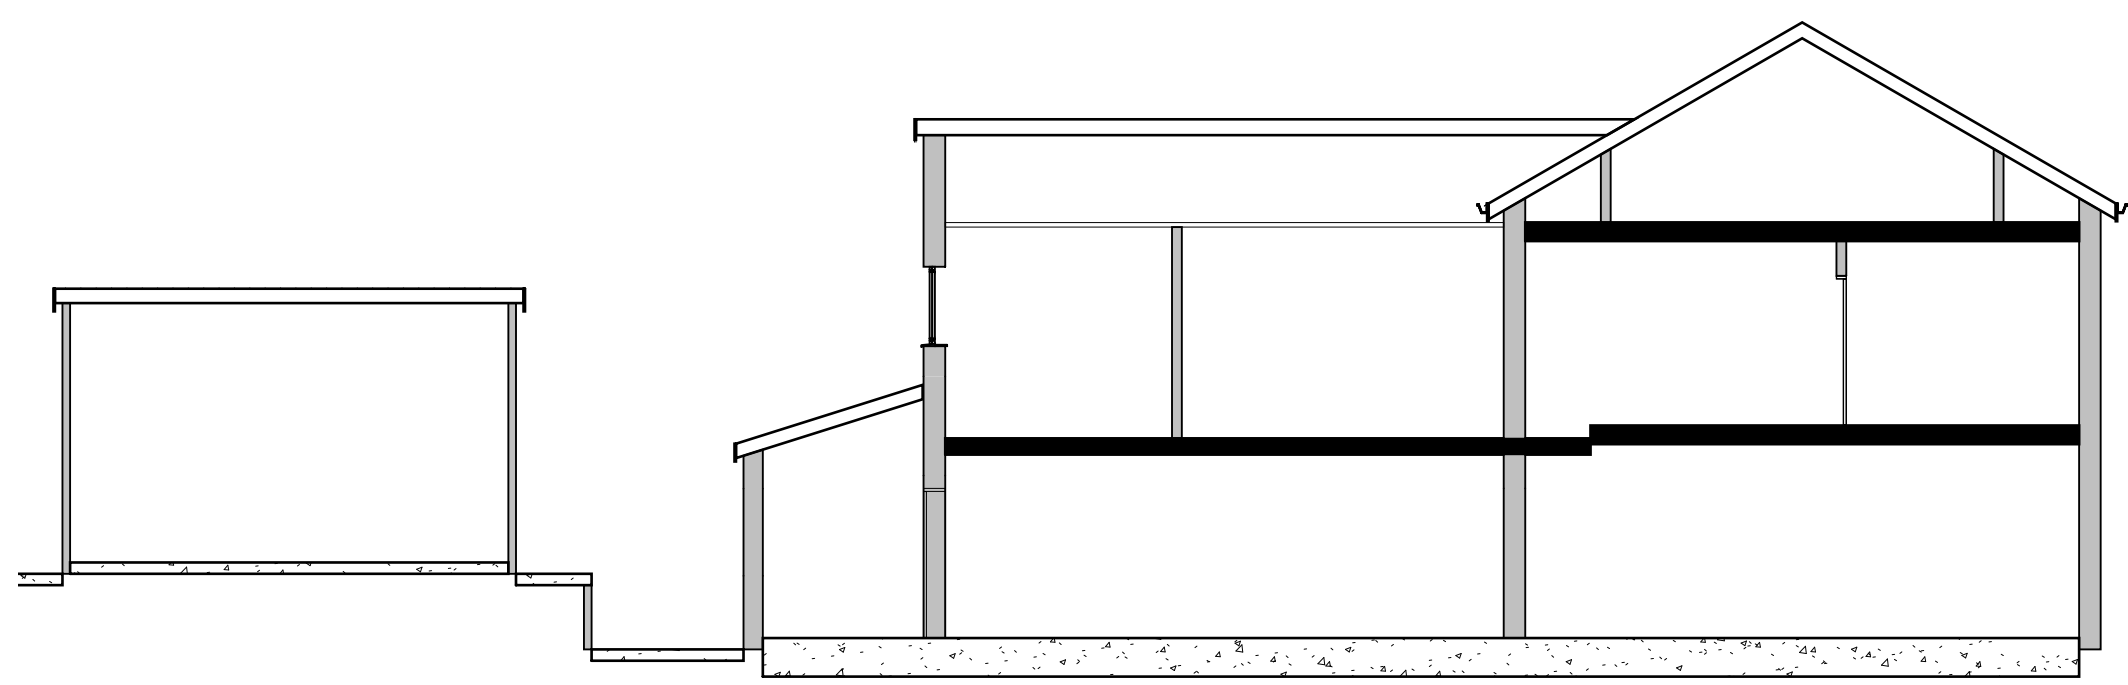

2 Proposed Garage Section
1 : 100

INDIGO DESIGN (Part of 3dcadwales Ltd) 5 Ashlea Drive, Merthyr Tydfil, CF47 0NY Tele 01685 385746 Mob - 07940913216 Email: philip@3dcadwales.co.uk		
This Drawing is Copyright, Dimensions to be checked on site and not scaled from this drawing		
PURPOSE OF ISSUE Planning Approval		DRWAING NUMBER FT-05
PROJECT Single storey extension to Side		
SHEET Garage plans and elevations		
Address 12 Fairview Terrace, Twyn, Merthyr Tydfil. CF47 0RL		
Checked by JH	Drawn by PH	Scale (@ A3) As indicated
Rev No	Description	Date
A	Issue	12/06/2026