




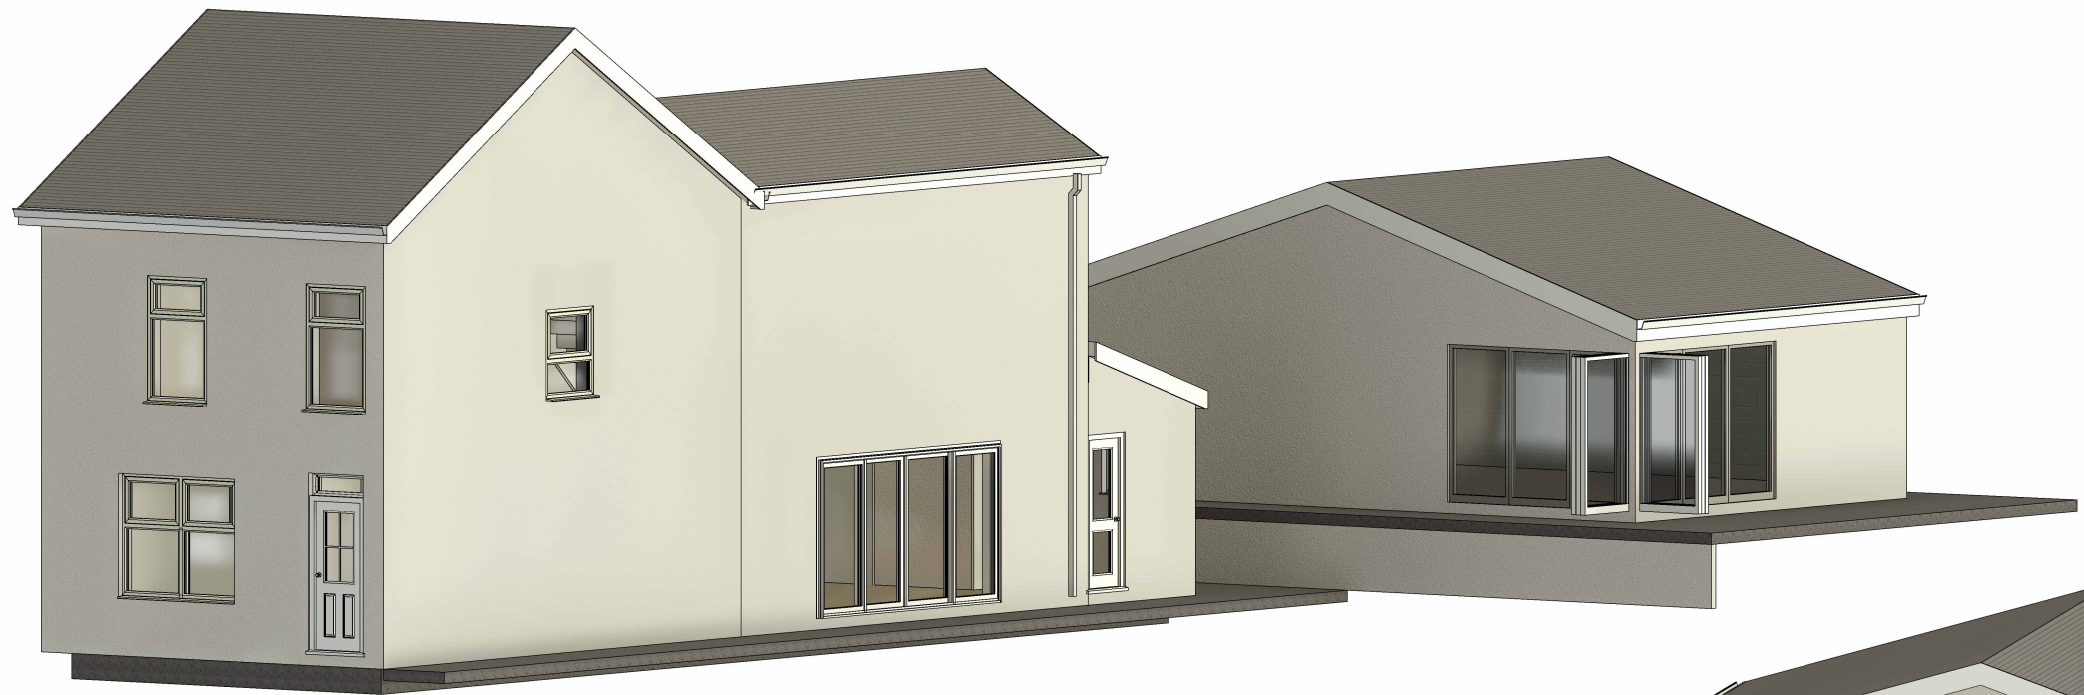

1 Proposed Illustration B

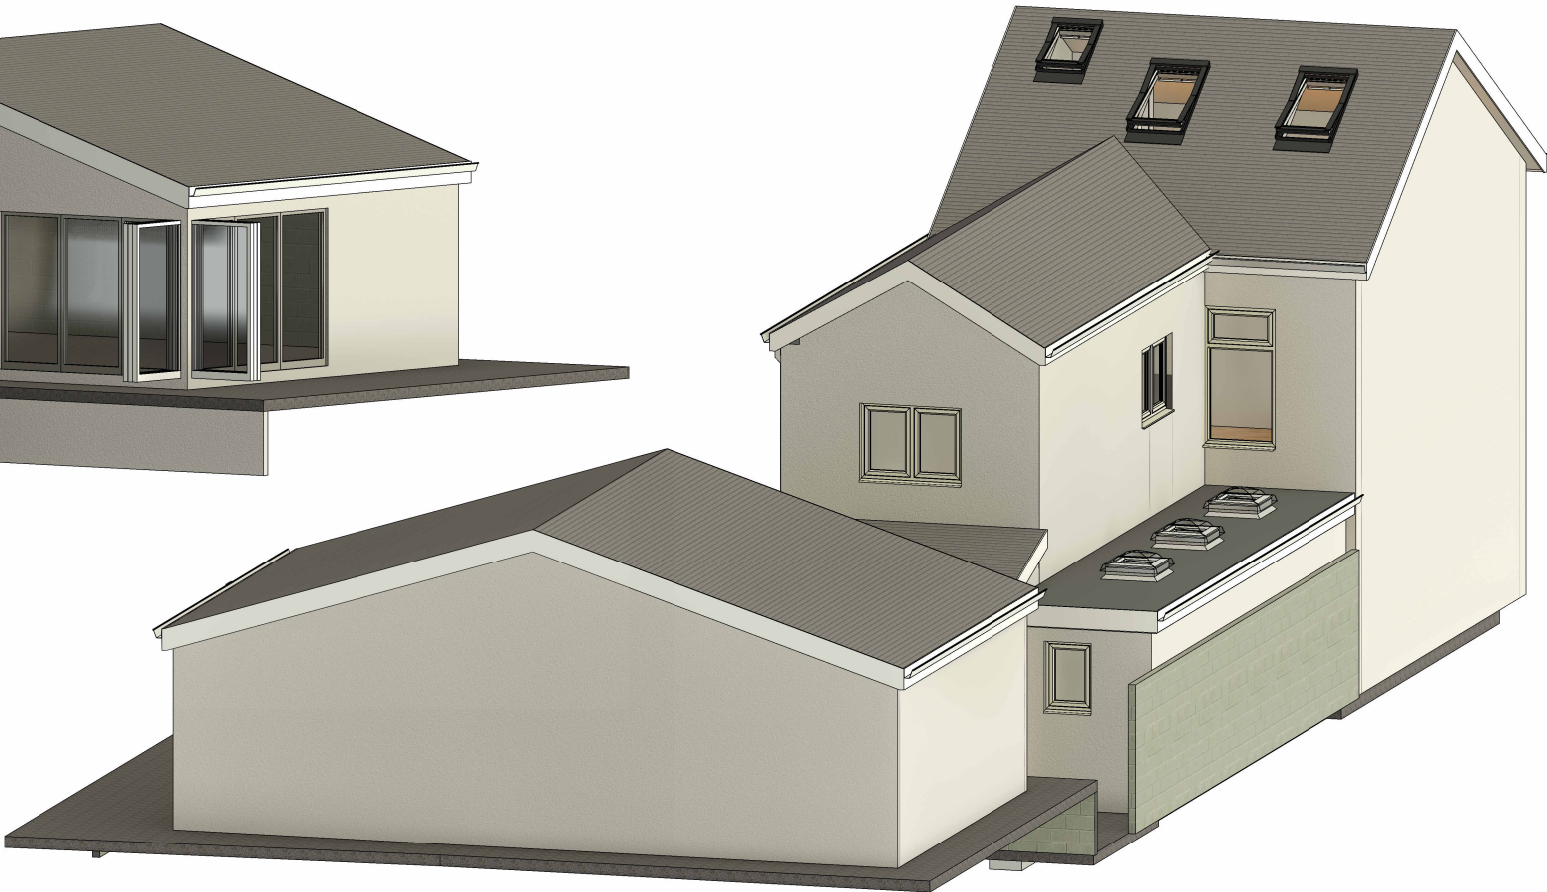

2 Proposed Illustration A

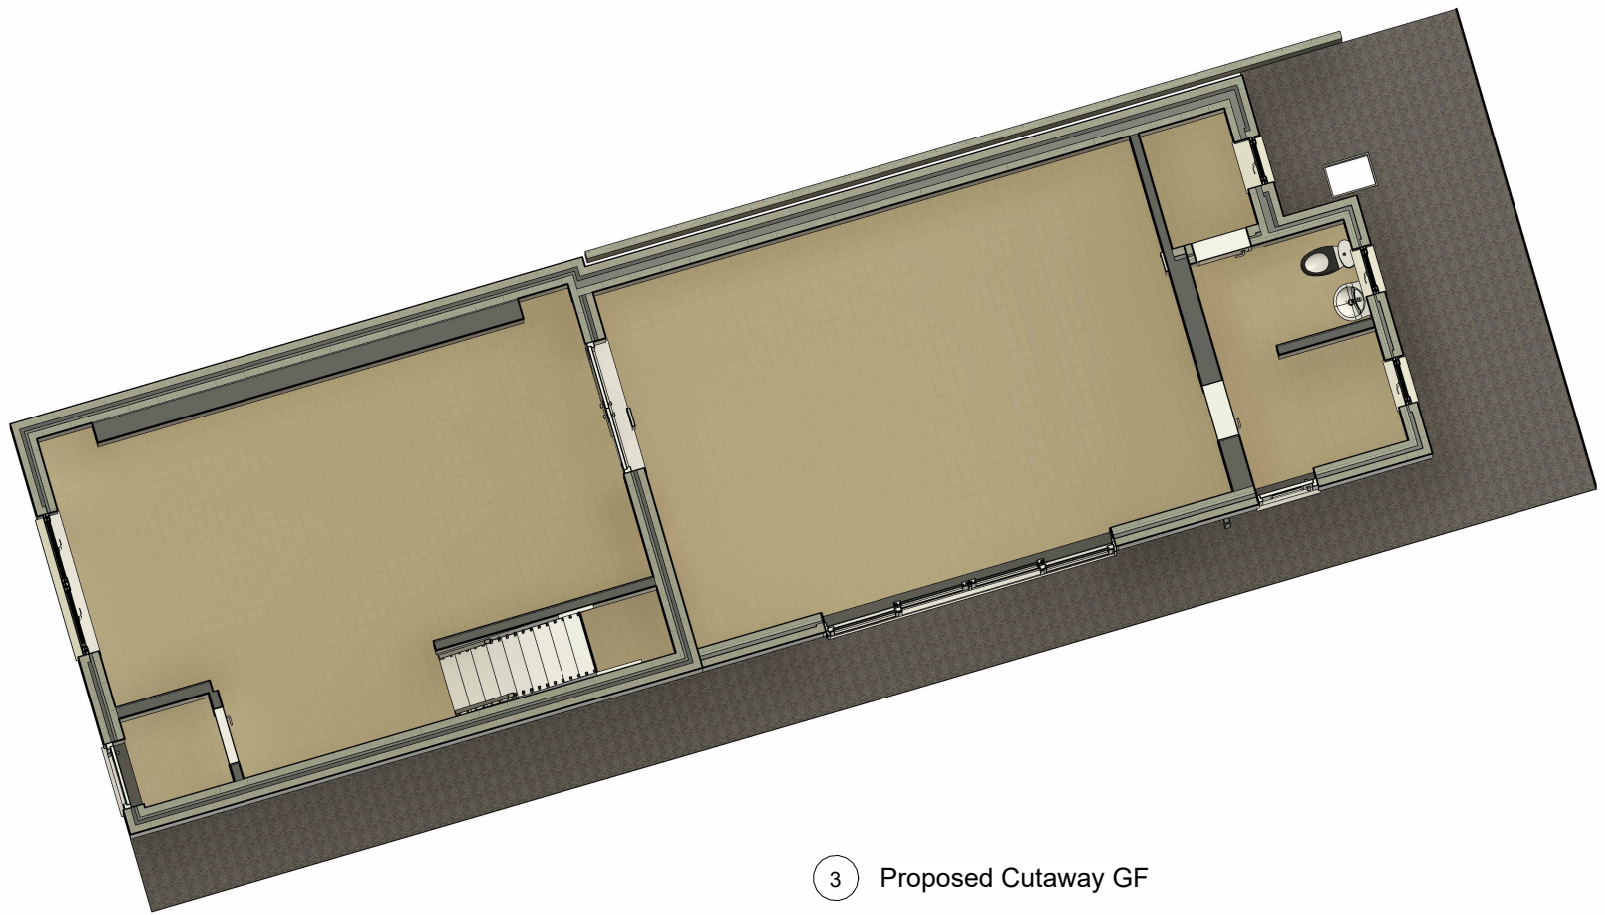

3 Proposed Cutaway GF

INDIGO DESIGN (Part of 3dcadwales Ltd) 5 Ashlea Drive,
Merthyr Tydfil, CF47 0NY Tele 01685 385746 Mob -
07940913216 Email: philip@3dcadwales.co.uk

This Drawing is Copyright,
Dimensions to be checked
on site and not scaled from
this drawing



PURPOSE OF ISSUE	DRWAING NUMBER
Planning Approval	FT-06

PROJECT	Single storey extension to Side
---------	---------------------------------

SHEET	Illustrations
-------	---------------

Address	12 Fairview Terrace, Twyn, Merthyr Tydfil. CF47 0RL
---------	---

Checked by	Drawn by	Scale (@ A3)
JH	PH	

Rev No	Description	Date
A	Issue	12/06/2026