



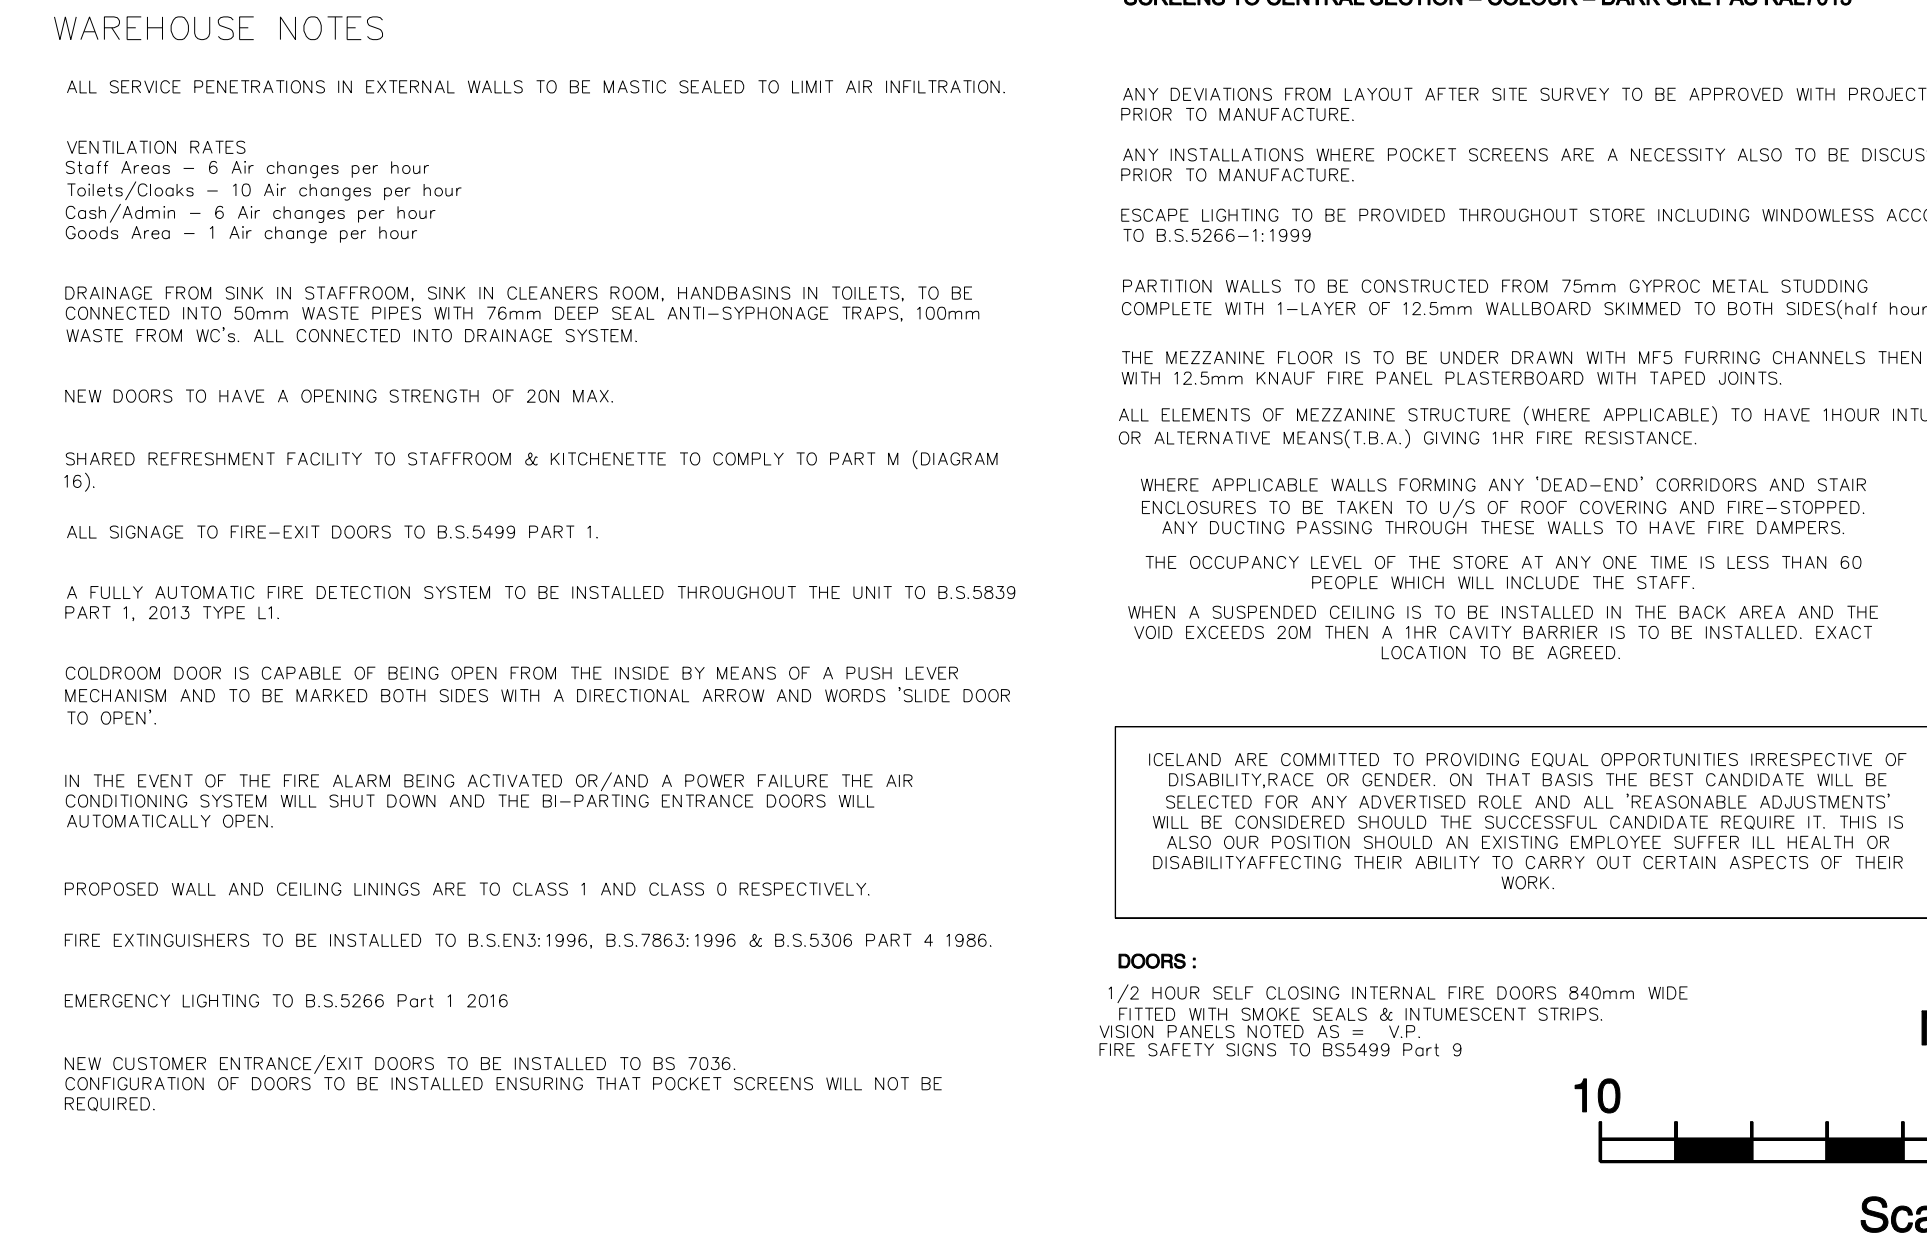

NOTE:
APPLICANT ADVISES MEZZANINE
ALREADY HAS APPROVAL

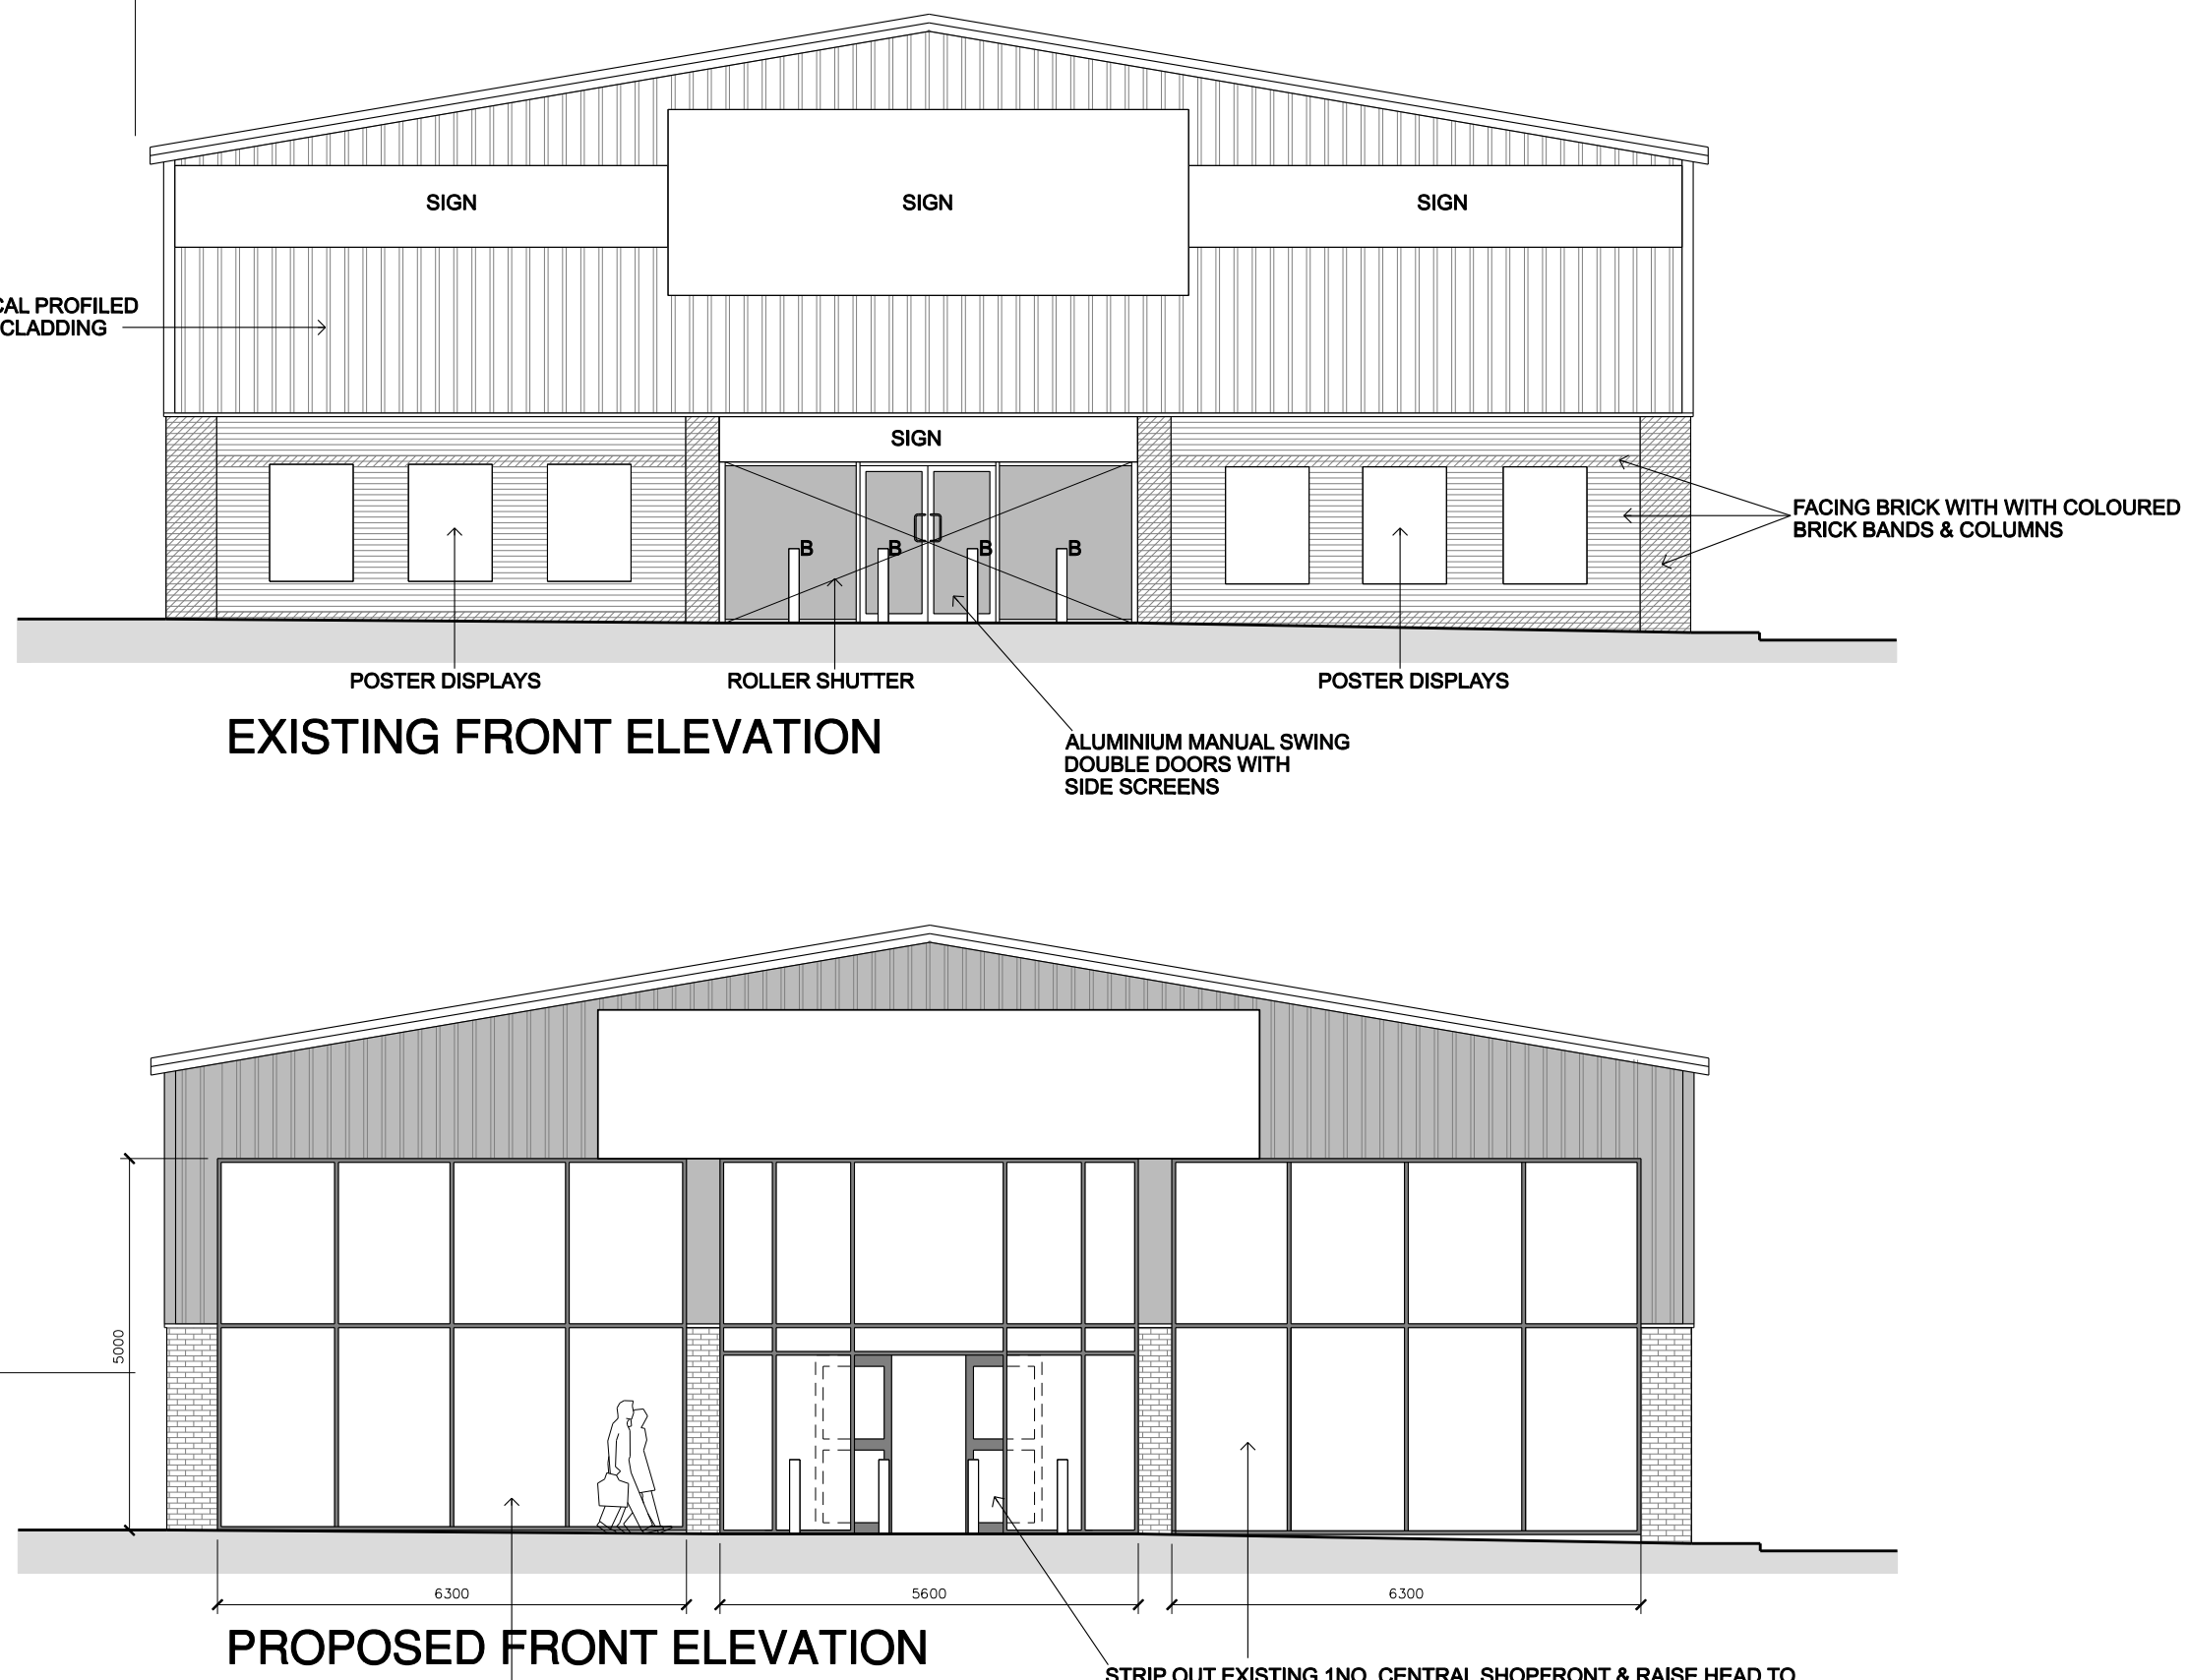

WAREHOUSE NOTES

ALL SERVICE PENETRATIONS IN EXTERNAL WALLS TO BE MASTIC SEALED TO LIMIT AIR INFILTRATION.

VENTILATION RATES
Staff Areas ~ 6 Air changes per hour
Toilets/Cloaks ~ 10 Air changes per hour
Cosh/Admin ~ 6 Air changes per hour
Goods Area ~ 1 Air change per hour

DRAINAGE FROM SINK IN STAFFROOM, SINK IN CLEANING ROOM, HANDBASINS IN TOILETS, TO BE CONNECTED INTO 50mm WASTE PIPES WITH 75mm DEEP SEAL-AIR-SYPHONAGE TRAPS, 100mm WASTE FROM WC's. ALL CONNECTED INTO DRAINAGE SYSTEM.

NEW DOORS TO HAVE A OPENING STRENGTH OF 20N MAX.

SHARED REFRESHMENT FACILITY TO STAFFROOM & KITCHENETTE TO COMPLY TO PART M (DIAGRAM 18).

ALL SIGNAGE TO FIRE-EXIT DOORS TO B.S.5499 PART 1.

A FULLY AUTOMATIC FIRE DETECTION SYSTEM TO BE INSTALLED THROUGHOUT THE UNIT TO B.S.5839 PART 1, 2013 TYPE 1L.

COLDROOM DOOR IS CAPABLE OF BEING OPEN FROM THE INSIDE BY MEANS OF A PUSH LEVER MECHANISM AND TO BE MARKED BOTH SIDES WITH A DIRECTIONAL ARROW AND WORDS "SLIDE DOOR TO OPEN".

IN THE EVENT OF THE FIRE ALARM BEING ACTIVATED OR/AND A POWER FAILURE THE AIR CONDITIONING SYSTEM WILL SHUT DOWN AND THE B-PARTING POWERFULS WILL AUTOMATICALLY OPEN.

PROPOSED WALL AND CEILING LININGS ARE TO CLASS 1 AND CLASS 0 RESPECTIVELY.

FIRE EXTINGUISHERS TO BE INSTALLED TO B.S.EN3:1996, B.S.7863:1996 & B.S.5306 PART 4 1986.

EMERGENCY LIGHTING TO B.S.5266 PART 1 2016

NEW CUSTOMER DOORS/EXIT DOORS TO BE INSTALLED TO BS 7036.
CONFOUGURATION OF ENTRANCE TO BE INSTALLED ENSURING THAT POCKET SCREENS WILL NOT BE REQUIRED.

ANY DEVIATIONS FROM LAYOUT AFTER SITE SURVEY TO BE APPROVED WITH PROJECT PRIOR TO MANUFACTURE.

ANY INSTALLATIONS WHERE POCKET SCREENS ARE A NECESSITY ALSO TO BE DISCUSSED PRIOR TO MANUFACTURE.

ESCAPE LIGHTING TO BE PROVIDED THROUGHOUT STORE INCLUDING WINDOWLESS AREA TO B.S.5266-1:1999

PARTITION WALLS TO BE CONSTRUCTED FROM 75mm GYPROC METAL STUDDING COMPLETE WITH 1-LAYER OF 12.5mm WALLBOARD SKIMMED TO BOTH SIDES(Not fire)

THE MEZZANINE FLOOR IS TO BE UNDER DRAINED WITH MFS FURRING CHANNELS THEN WITH 12.5mm KNAUF FIRE PANEL PLASTERBOARD WITH TAPED JOINTS.

ALL ELEMENTS OF MEZZANINE STRUCTURE (WHERE APPLICABLE) TO HAVE HOUR INTU OR ALTERNATIVE MEANS(T.B.A.) GIVING 1HR FIRE RESISTANCE.

WHERE APPLICABLE WALLS FORMING ANY 'DEAD-END' CORRIDORS AND STAIR ENCLOSURES TO BE TAKEN TO U/S OF ROOF COVERING AND FIRE-STOPPED.
ANY DUCTING PASSING THROUGH THESE WALLS TO HAVE FIRE DAMPERS.

THE OCCUPANCY LEVEL OF THE STORE AT ANY ONE TIME IS LESS THAN 60 PEOPLE WHICH WILL INCLUDE THE STAFF.

WHEN A SUSPENDED CEILING IS TO BE INSTALLED IN THE BACK AREA AND THE VOID EXCEEDS 20M THEN A FUR CAVITY BARRIER IS TO BE INSTALLED. EXACT LOCATION TO BE AGREED.

ISLELAND ARE COMMITTED TO PROVIDING EQUAL OPPORTUNITIES IRRESPECTIVE OF DISABILITY,RACE OR GENDER ON THAT BASIS THE BEST CANDIDATE WILL BE SELECTED FOR ANY OVERSIGHT ROL AND ALL REASONABLE ADJUSTMENTS WILL BE CONSIDERED SHOULD THE SUCCESSFUL CANDIDATE REQUIRE IT. THIS IS ALSO OUR POSITION SHOULD AN EXISTING EMPLOYEE SUFFER ALL HEALTH OR DISABILITYAFFECTING THEIR ABILITY TO CARRY OUT CERTAIN ASPECTS OF THEIR WORK.

DOORS :
1/2 HOUR SELF CLOSING INTERNAL FIRE DOORS 840mm WIDE
FITTED WITH SMOKE SEALS & INTUMESCENT STRIPS.
VISION PANELS NOTED AS = V.P.
FIRE SAFETY SIGNS TO BS5499 Part 9

10

Scale bar: 0 1 2 3 4 5 6 7 8 9 10

Sc

WAREHOUSE LAYOUT

Iceland Second Avenue Deeside Industrial Park Deeside Flintshire CH5 2NW Tel: (0)1244 830100 Fax: (0)1244 814531			
All dimensions to be checked on site and any discrepancies to be reported immediately to Iceland Foods plc.			
REV	DATE	BY	DESCRIPTION
A	08.01.28		SHADING REMOVED FROM GLAZING, NOTES/COLOUR ADDED FOR NEW SHOPFRONT
AREAS			
TOTAL GROSS		1111/11954	NETT SALES 733/7887
BASEMENT			GROUND 924/9942
FIRST		187/2012	SECOND
			EXISTING PROPOSED
FROZEN RANGE CABINET EQUIVALENT			
601XXXXXXXXX ATHENS			84
910			
COMBI			
REMOTE FULL HEIGHT DOORS			
REMOTE 1/2 GLASS DOORS			
PARIS			
OPEN ENDS STANDARD			
OPEN ENDS SLIM			
SYMPHONY 1380			
SYMPHONY 1000			
TOTAL FROZEN RANGE			84
CHILLED (LINEAR METRES)			
REMOTE CHILLER			8.5EQ.
REMOTE LOW LEVEL			
2.5 CHILLER			
1.9 CHILLER			
REMOTE MILK CHILLER			1EQ.
3.5 MILK CHILLER			
2.5 MILK CHILLER			
OPERA FULL HEIGHT			
TOTAL CHILLED			9.5EQ.
FRUIT AND VEG (LINEAR METRES)			
2.5 F&V CHILLER			
1.9 F&V CHILLER			
FRAMBIENT UNIT			
F&V REMOTE CHILLER			5M
F&V TABLE			
F&V STACKERS			1.25M
TOTAL F&V			6.25M
GROCERY (LINEAR METRES)			
GROCERY 2000			96.6M
GROCERY 1800			
GROCERY 1600			
GROCERY 1400			9M
SPINE (TRIPLE)			
SPINE (DOUBLE)			
SPINE (SINGLE)			33.2EQ.
TOTAL GROCERY			138.8M
MISCELLANEOUS			
CDE UNIT SUGAR MOBILE			
MARS SWEET UNIT			
COKE CHILLER			2
WINE TOWER - LARGE			
WINE TOWER - SMALL			
WINE CHILLER			
NEWSPAPER BAY FULL HEIGHT (5264)			
NEWSPAPER BAY 1400 HIGH (5390)			
NEWSPAPER QUAD (4189)			
NEWSPAPER DOUBLE TOWER (5181)			
MAGAZINE BAY FULL HEIGHT (5266)			
MAGAZINE MOBILE UNIT (4188)			
FLOWER DISPLAY			
PLINTH/BOXES 1M SYMPHONY(ICE)			
CHECKOUTS			
FLAT BED			1XR/A
EXPRESS			2X SSC0
MICRO-STATIC			
MICRO-BELTED			
OTHER			
APPLIANCES (SQ FT)			
COLDROOM (CU FT)			5000
DWG NO.			SHEET NO.
REV.			
Ice695-Merthyr-Planning01 A			
PROJECT			STORE NO.
MERTHYR TYDFIL FW			
ADDRESS			
UNIT E DOWLAS TOP R/P			
MERTHYR TYDFIL CF48 2TA			
TITLE			
PROPOSED LAYOUT			
DATE 30.12.25		SCALE 1:100	
DRAWN		CHECKED	
Iceland			