



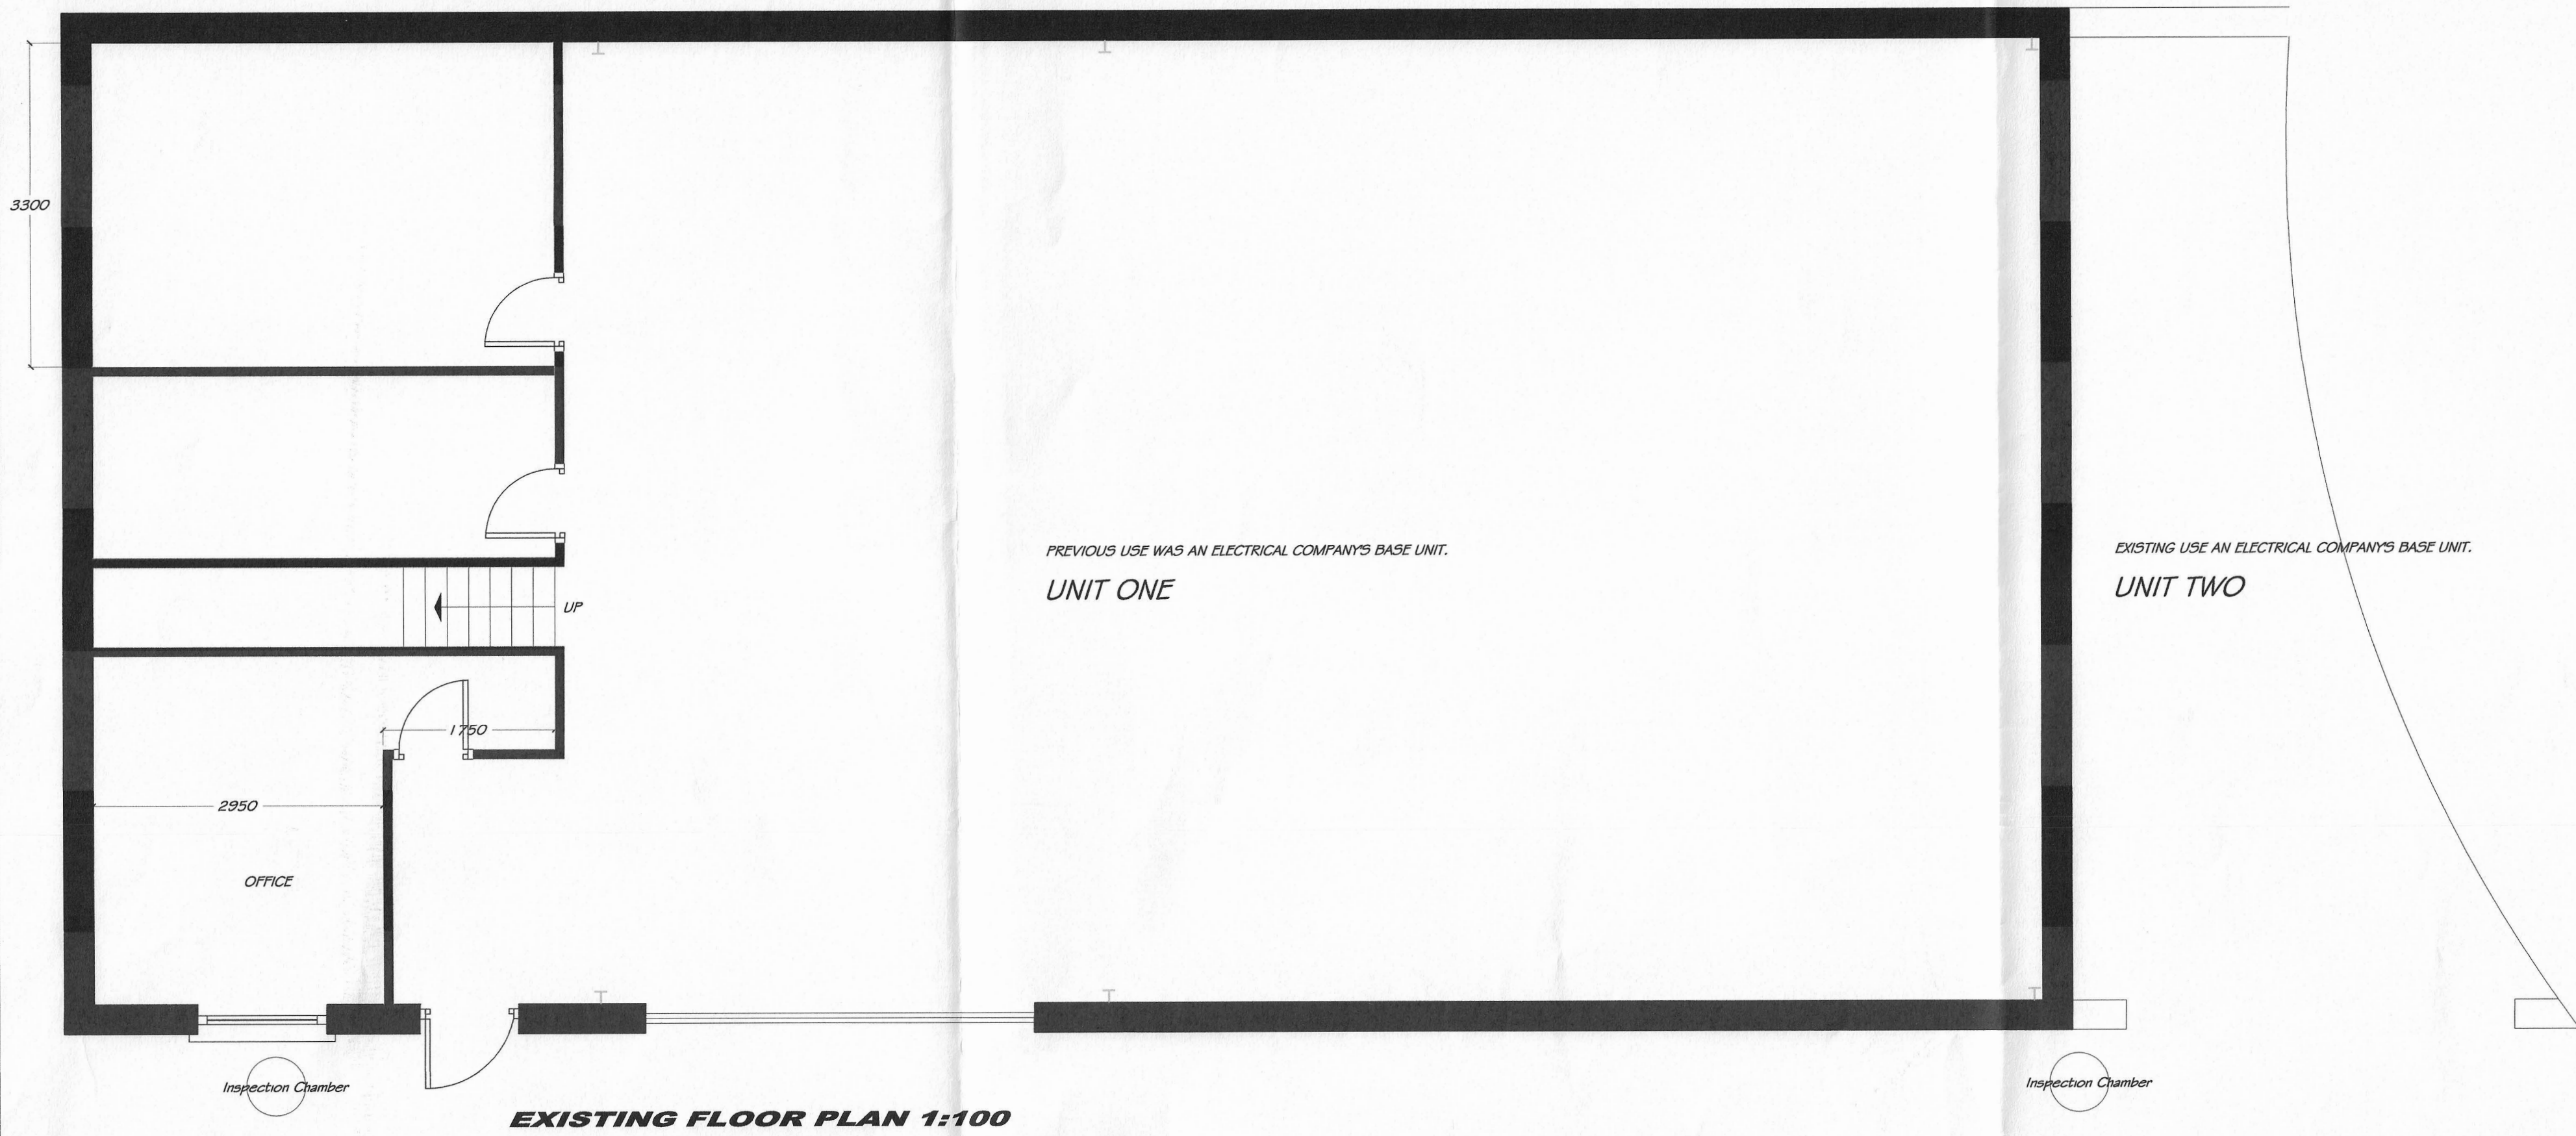

EXISTING FLOOR PLAN 1:100

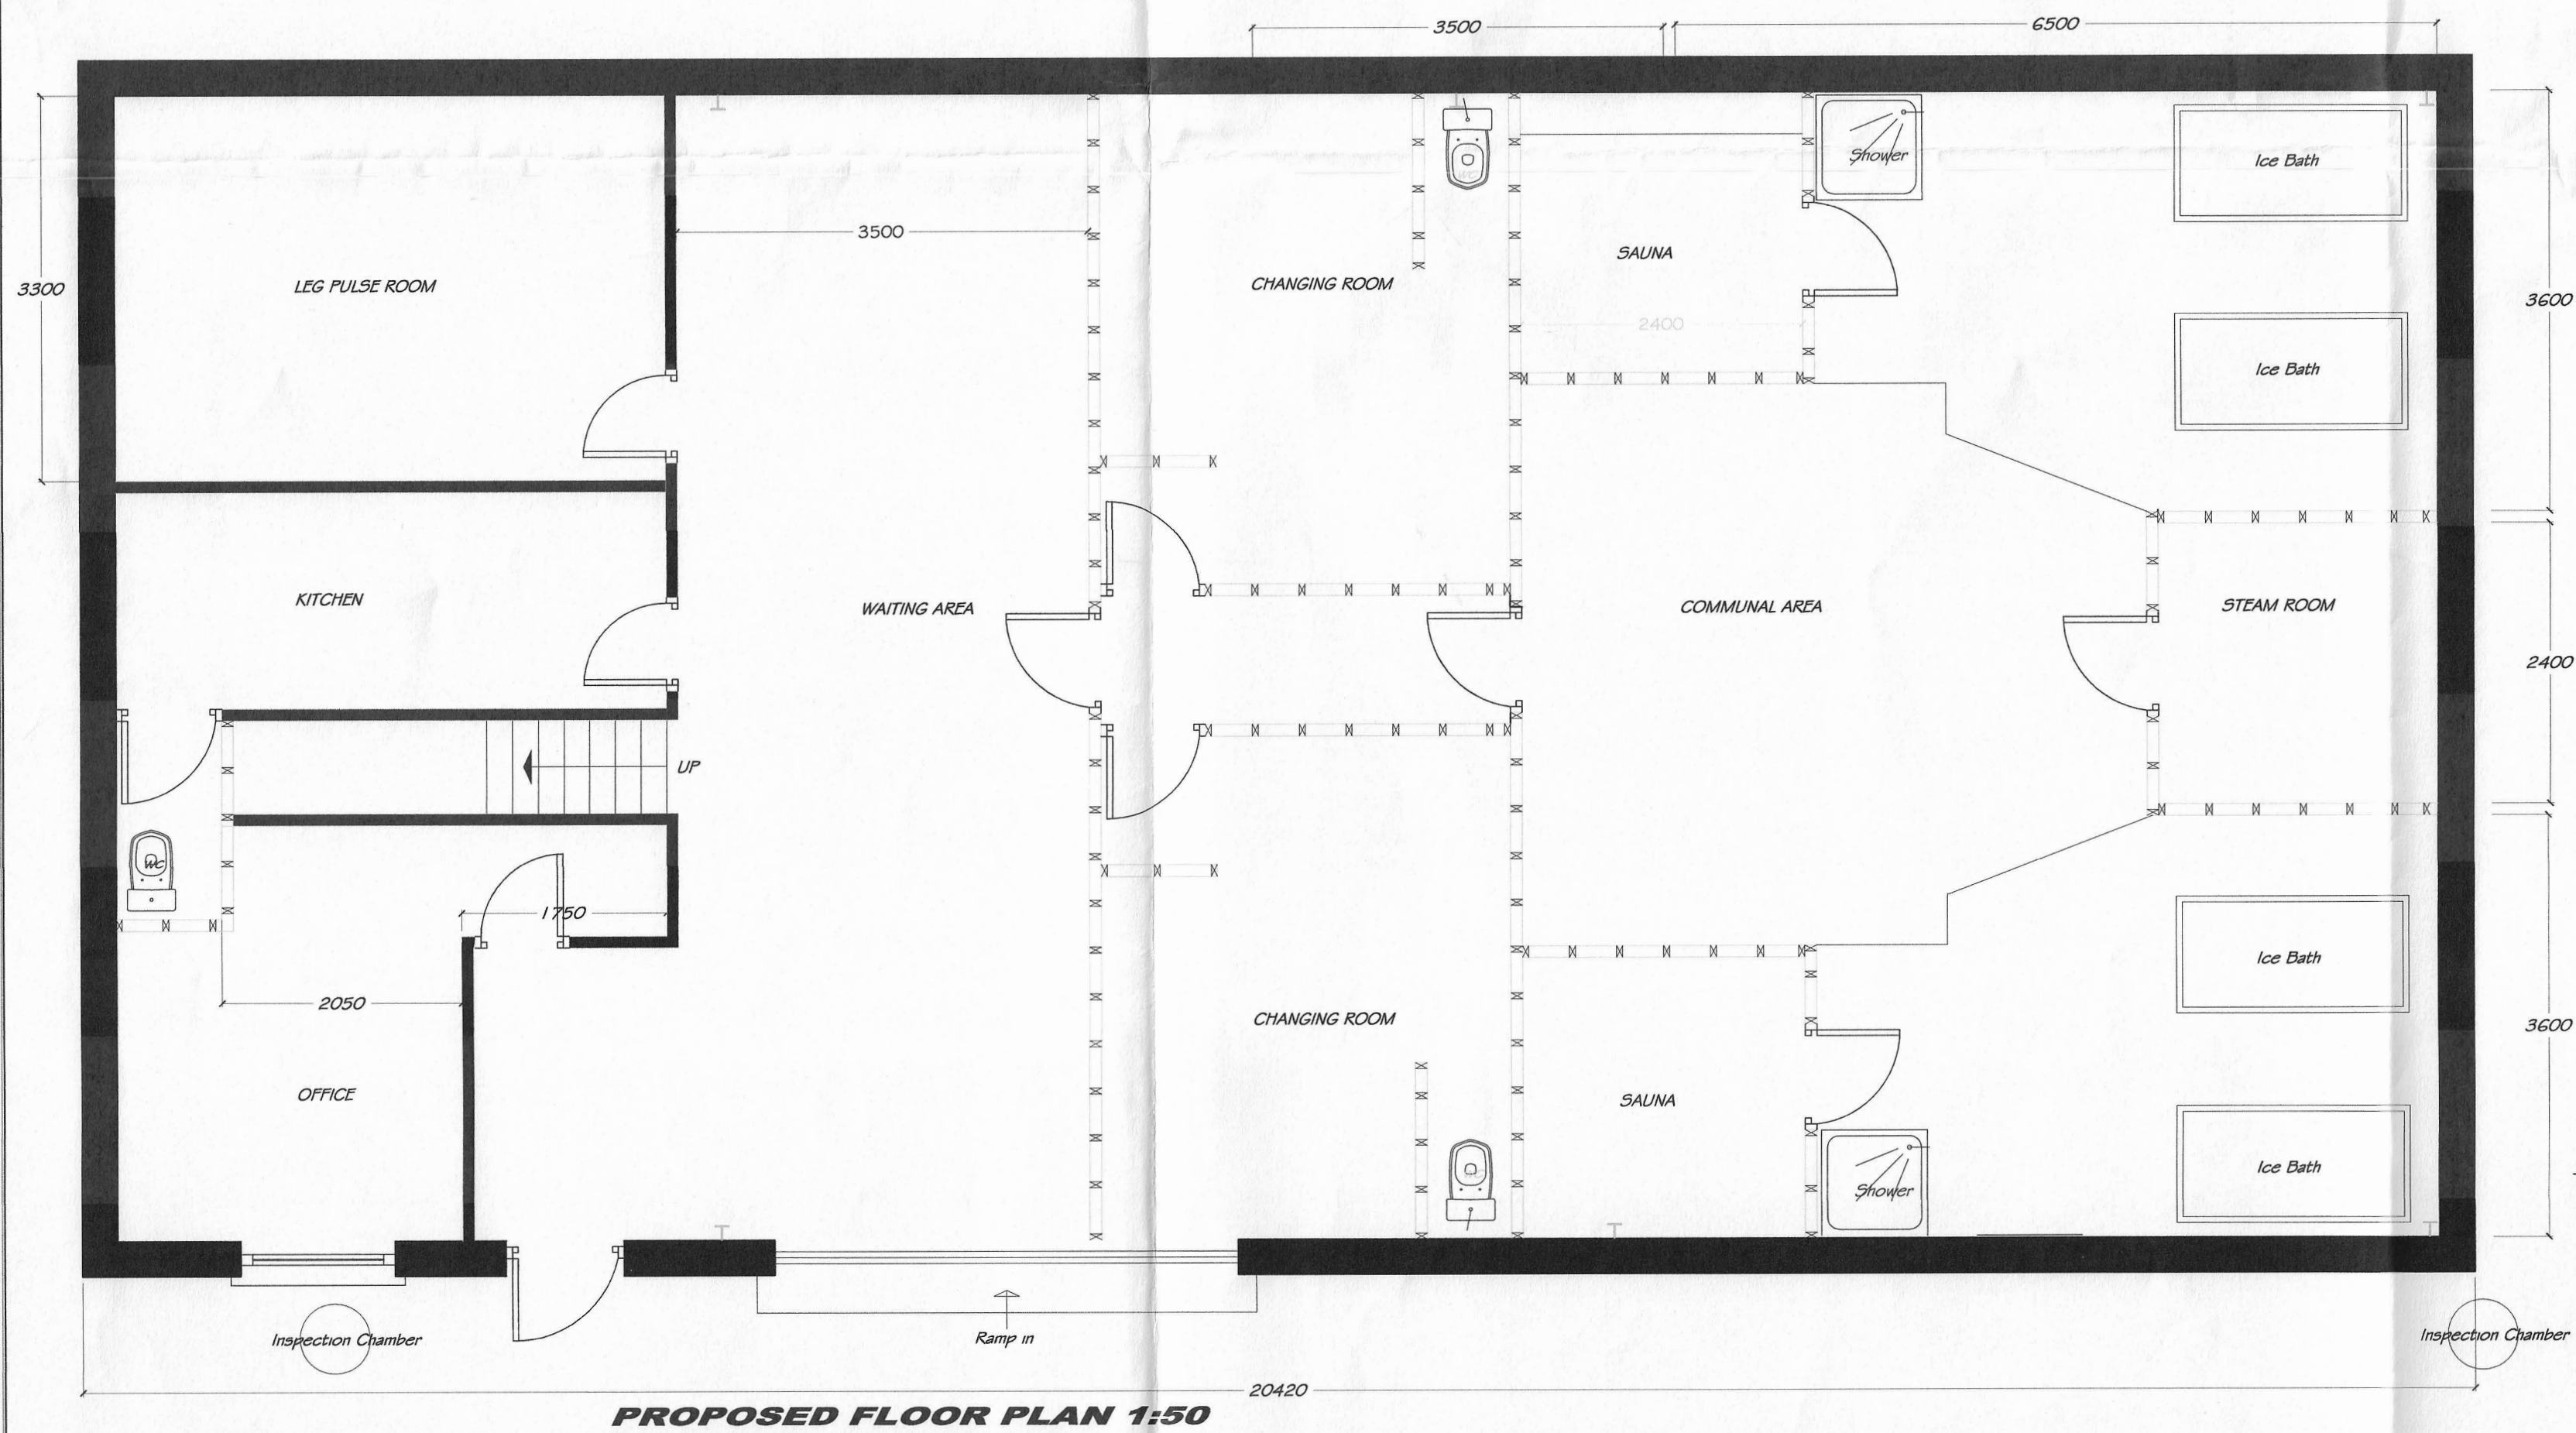

PROPOSED FLOOR PLAN 1:50


EXTERNAL FINISH:
TO REMAIN AS EXISTING. ANY REQUIRED REPLACEMENT MATERIAL TO BE 'LIKE FOR LIKE'.
INTERNAL ALTERATIONS:
ALL INTERNAL PARTITIONS TO BE TIMBER STUDWORK WITH 12MM PLYPLASTERBOARD AND SKIM. ALL
INTERNAL ALTERATIONS MUST COMPLY WITH CURRENT BUILDING REGULATIONS.
NOTE:
THE EXISTING BUILDING IS A STEEL FRAMED CONSTRUCTION, WITH DENSE CONCRETE BLOCKWORK AND
TEXTURED RENDER FINISH. THE ROOF IS GALVANISED STEEL PROFILE SHEETS.




LOCATION PLAN 1:1250




SITE PLAN 1:500

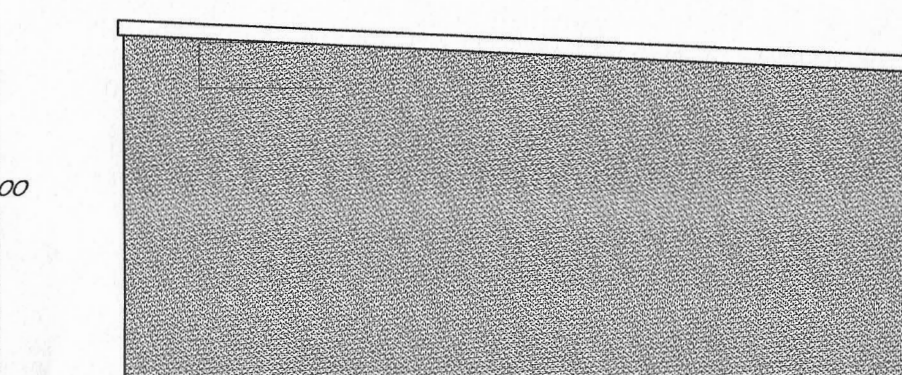


SIDE ELEVATION 1:100

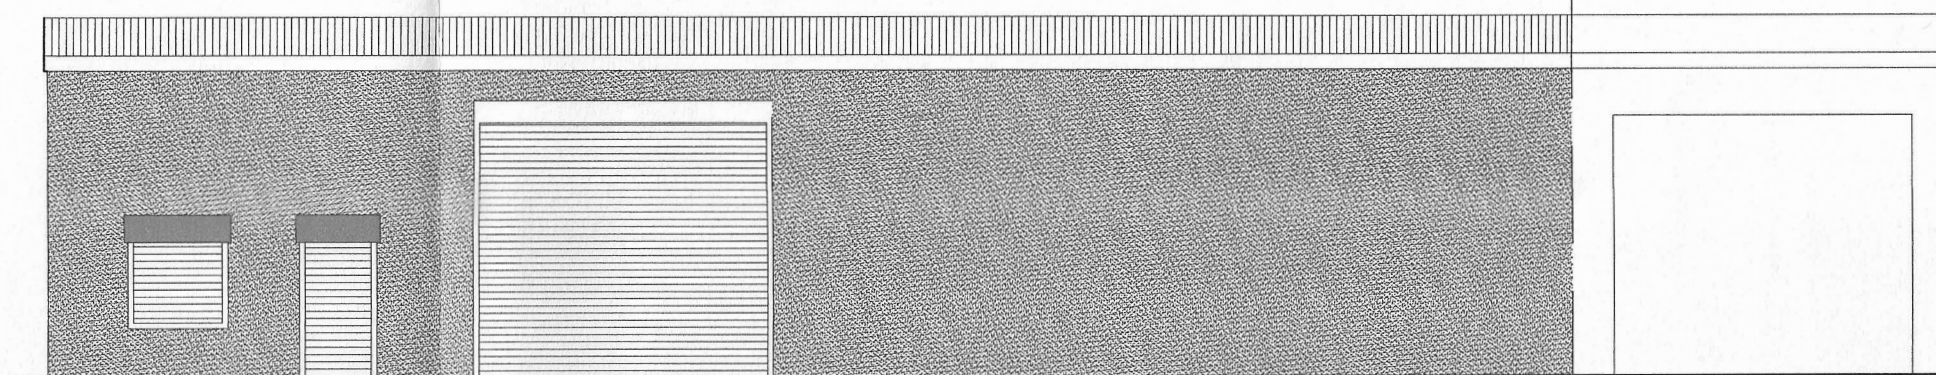

FRONT ELEVATION 1:100

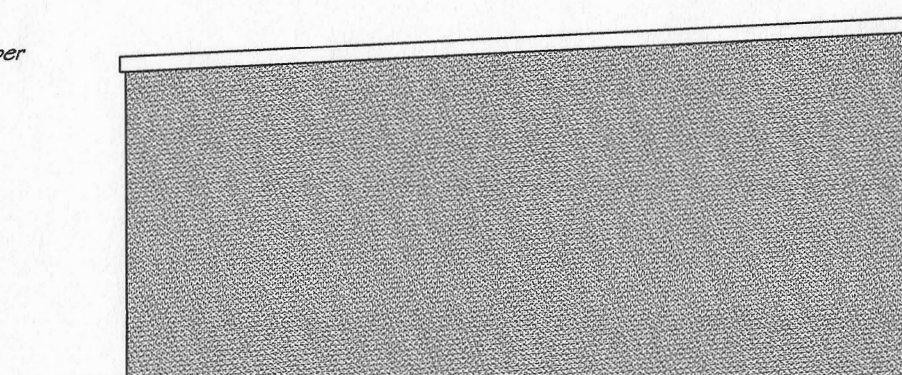

SIDE ELEVATION 1:100

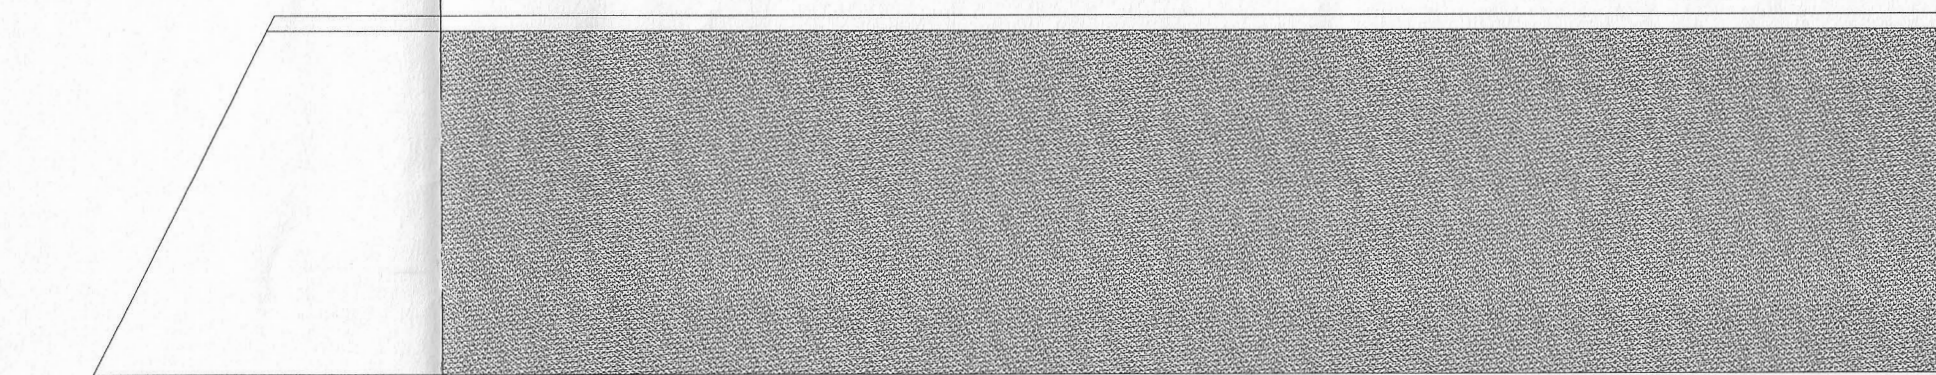

REAR ELEVATION 1:100