




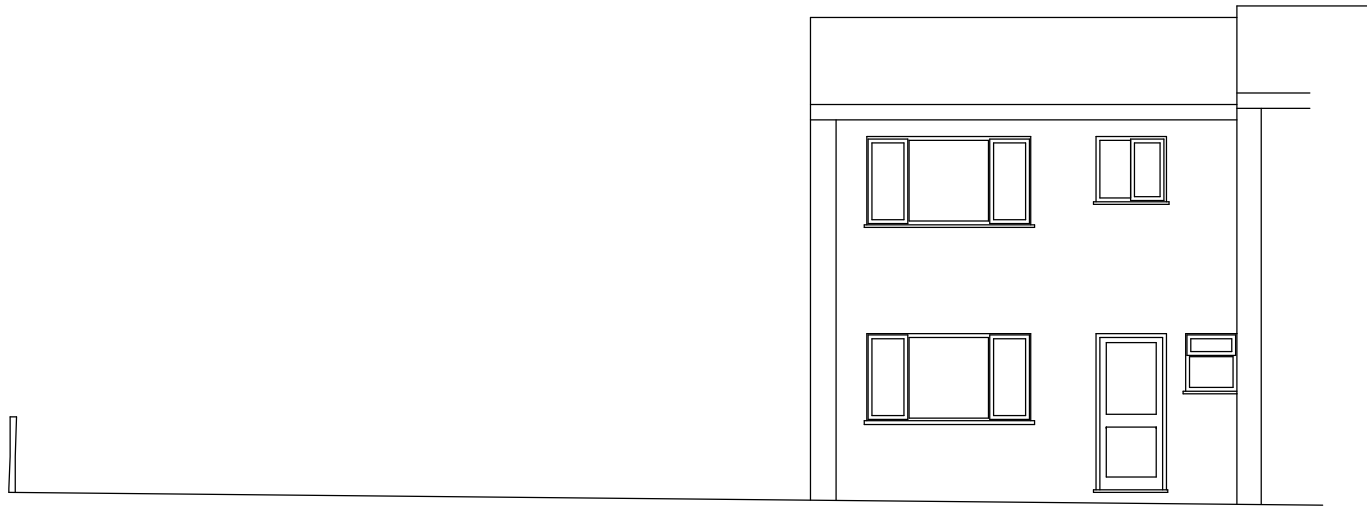

Existing Front Elevation View A

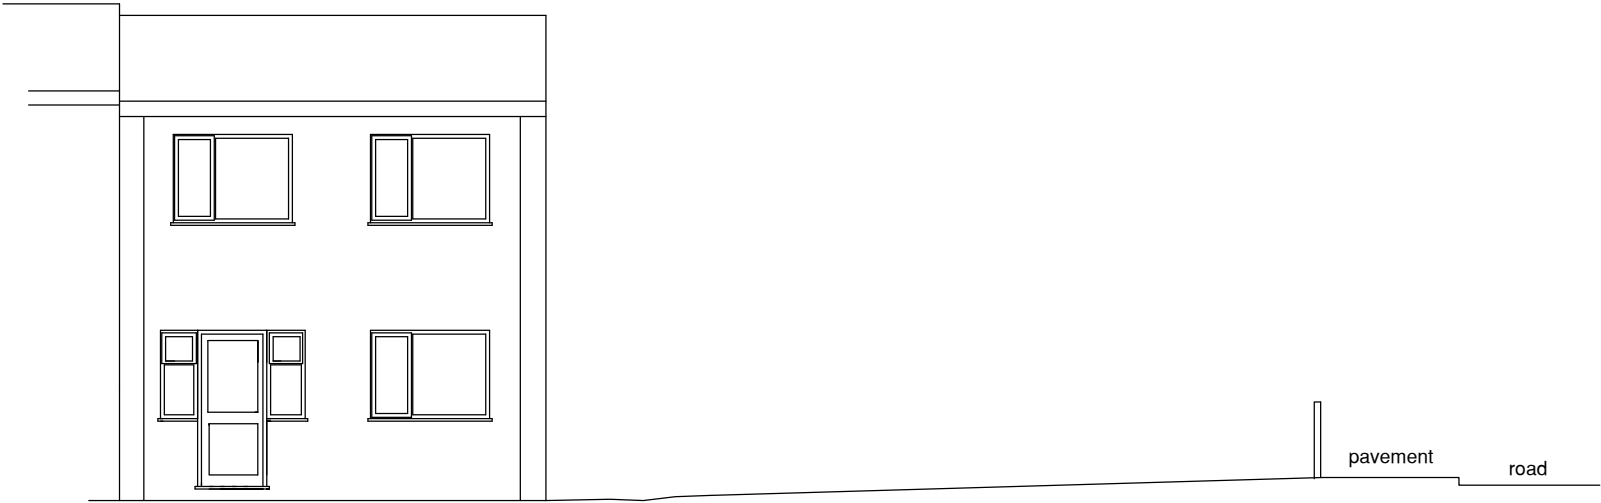

Existing Rear Elevation View C

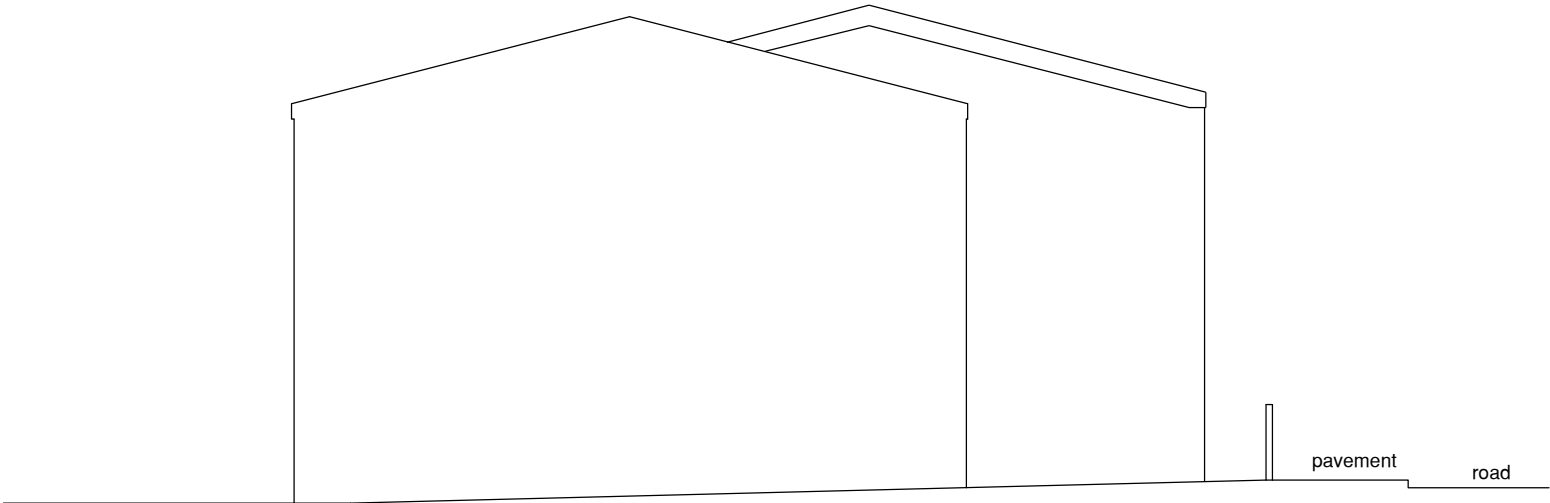

Existing Side Elevation View B

Proposed Storage shed and off road car parking
at
76 Penlan View Ynysfach Merthyr Tydfil
SAle 1:100 @ A3

Existing elevations,