




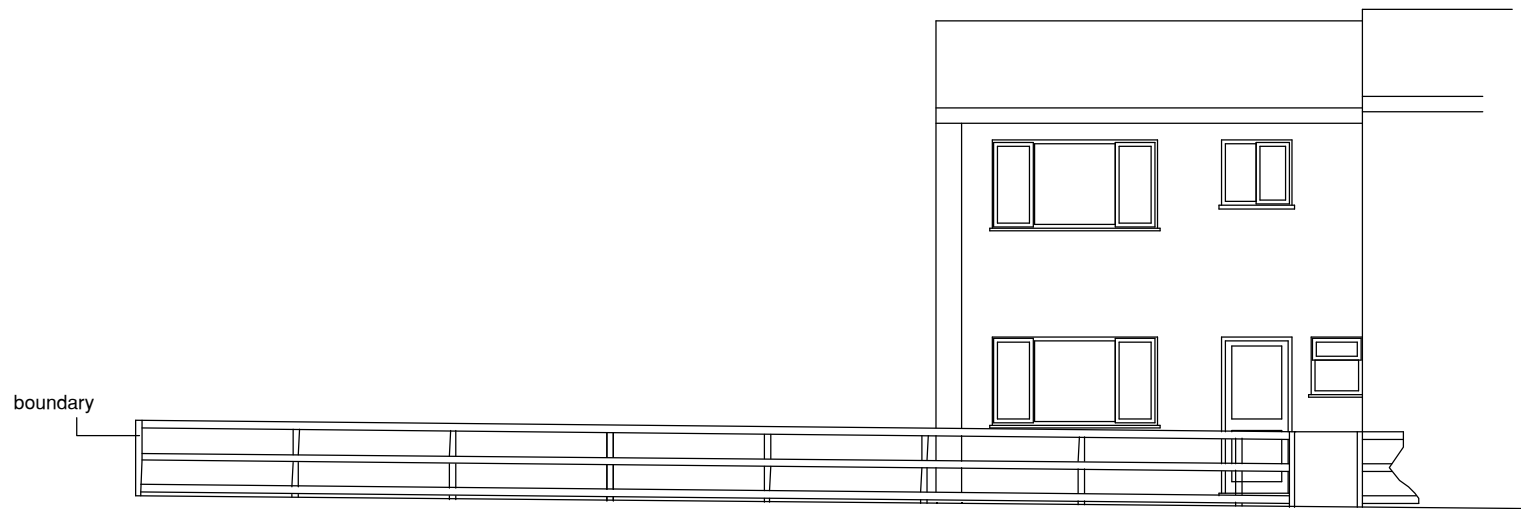

Existing Front Elevation View A
showing boundary fence

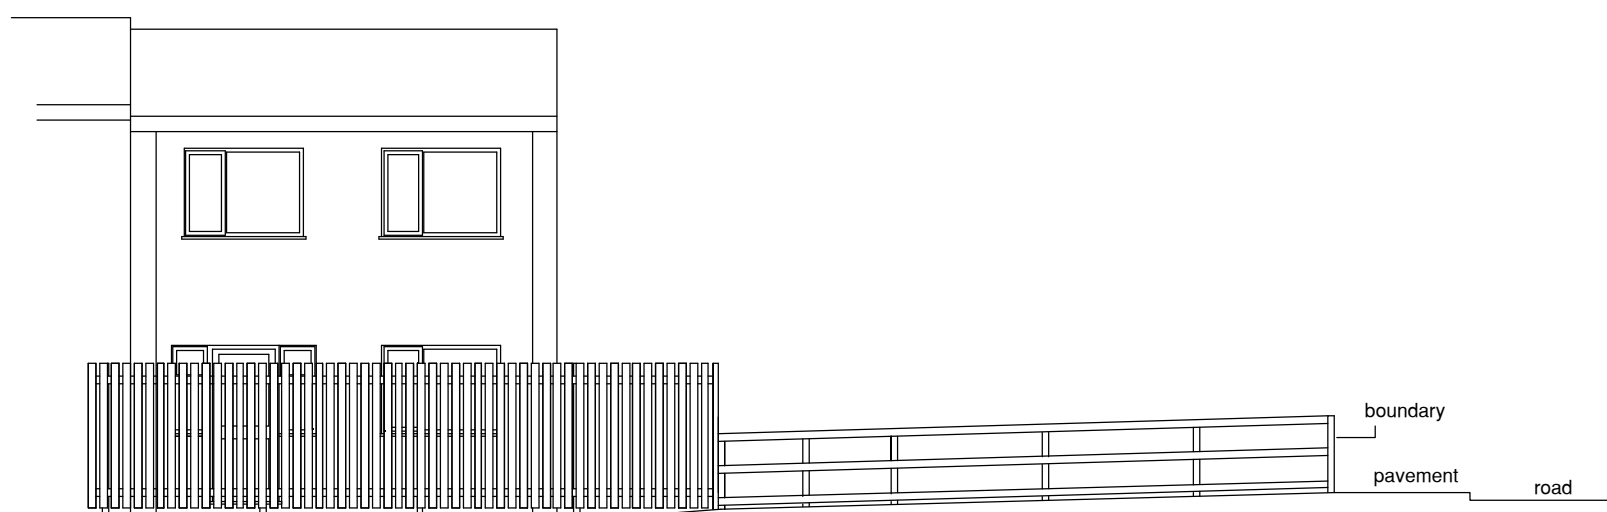

Existing Rear Elevation View C
showing boundary fence

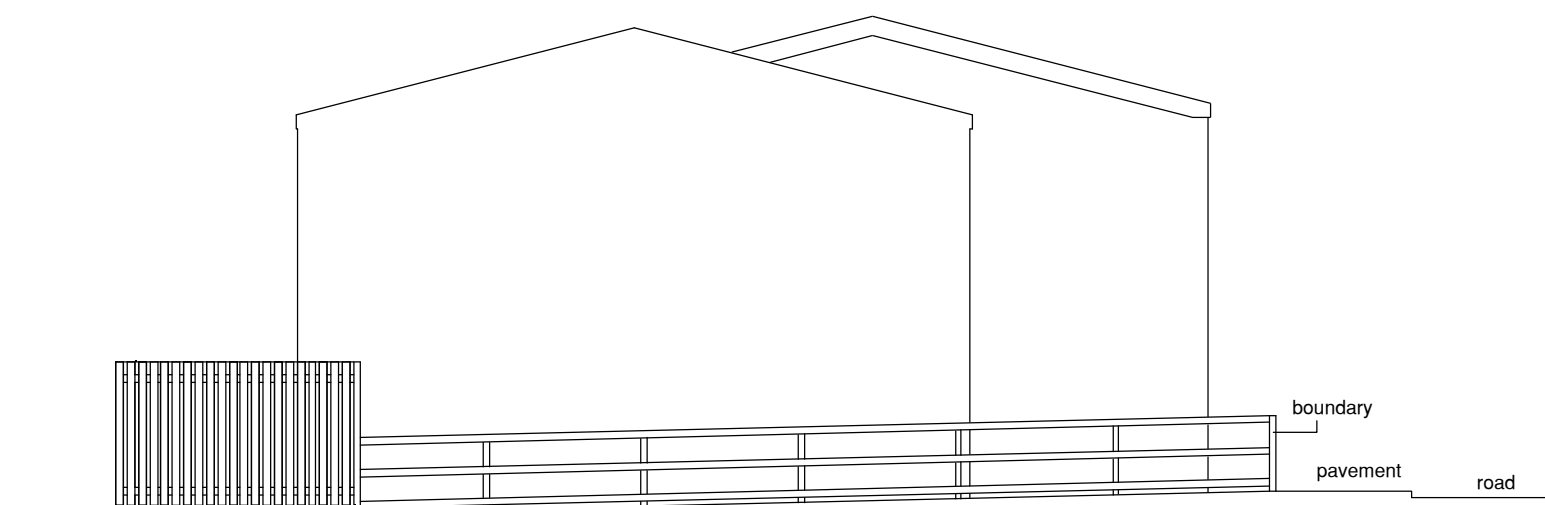

Existing Side Elevation View B
showing boundary fence

Proposed Storage shed and off road car parking
at
76 Penlan View Ynysfach Merthyr Tydfil
SAle 1:100 @ A3

Existing elevations, showing
Boundary fence