




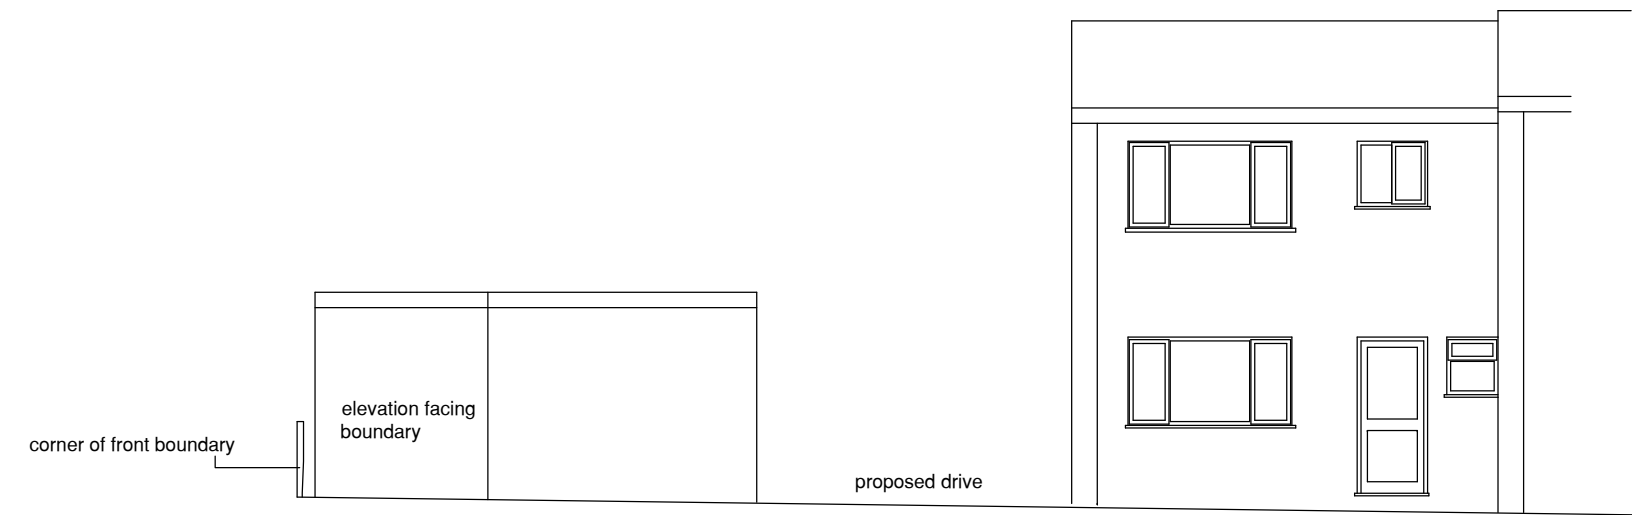






Proposed Front Elevation View A

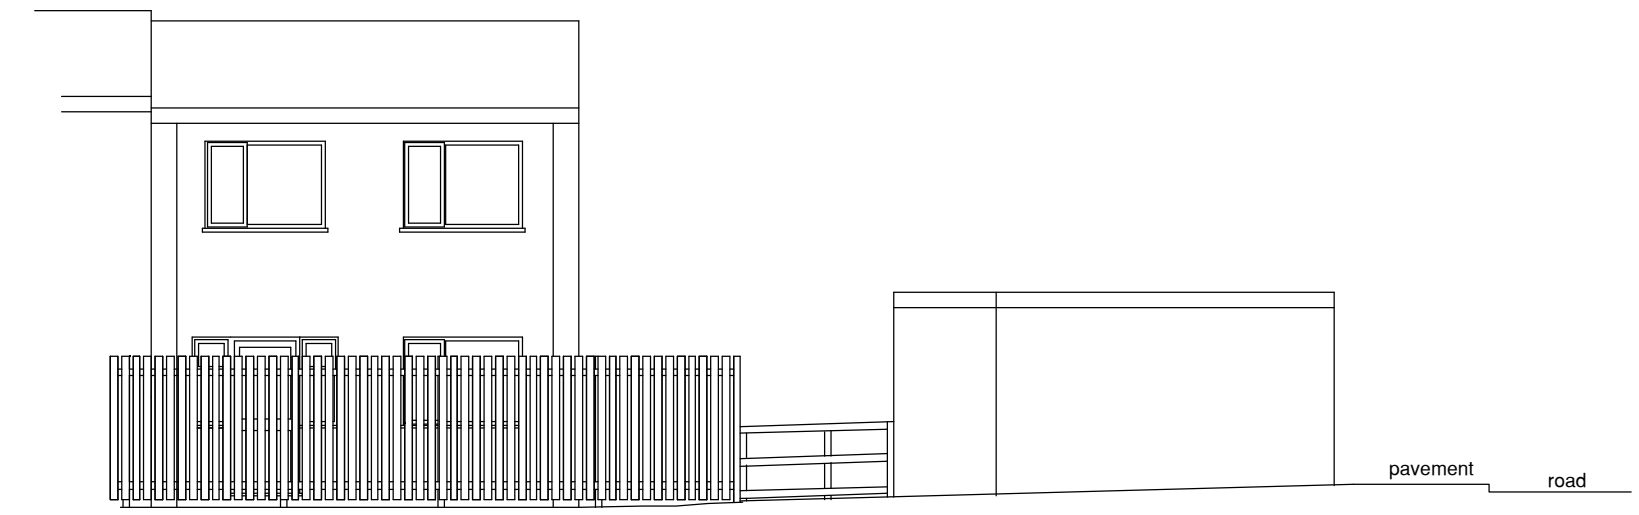

Proposed Rear Elevation View C

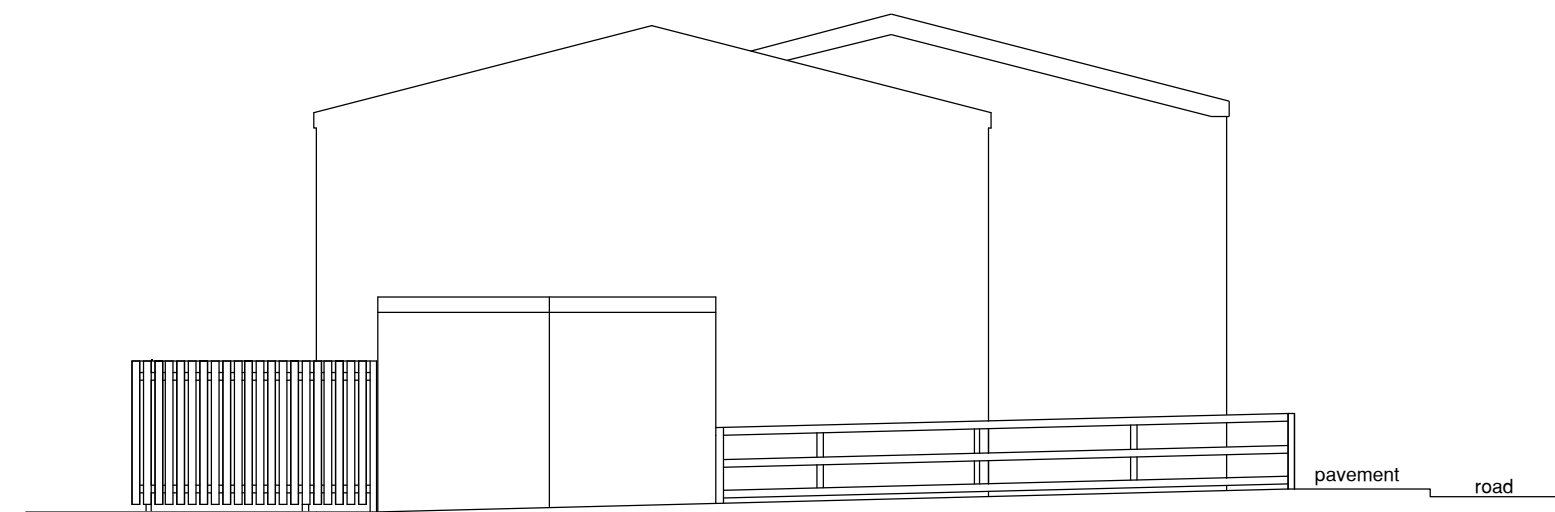

Proposed Side Elevation View B

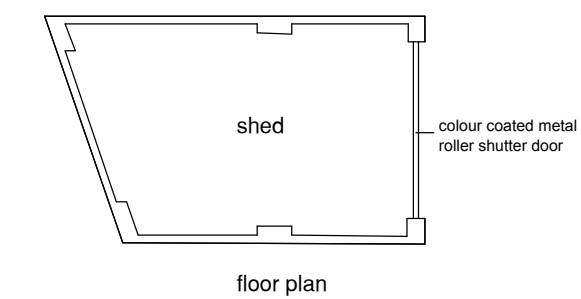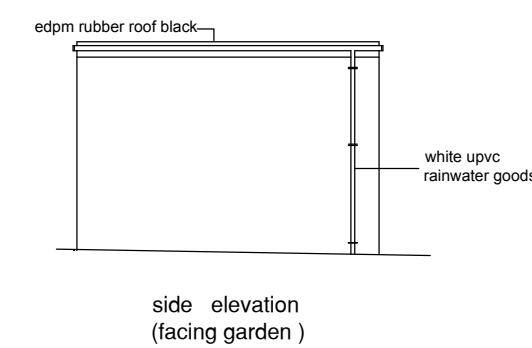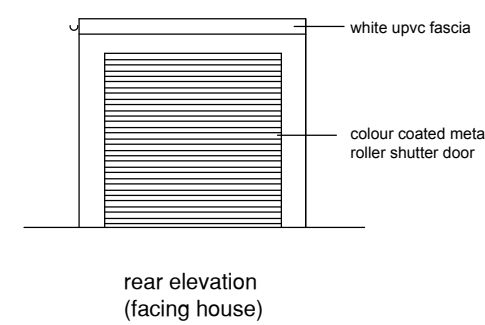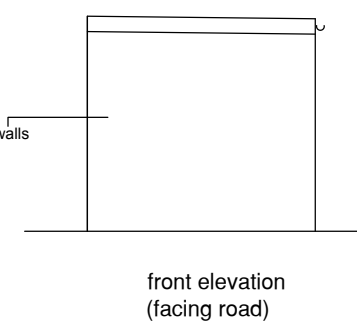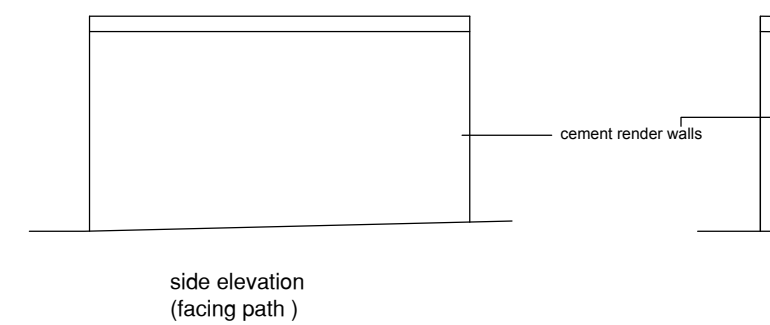

Proposed Storage shed and off road car parking
at
76 Penlan View Ynysfach Merthyr Tydfil
SAle 1:100 @ A2

Proposed elevations and proposed
Floor plans and elevations of shed