




N:\50730-00 FURNACE ROW FENCE INSTALLATION\DWG

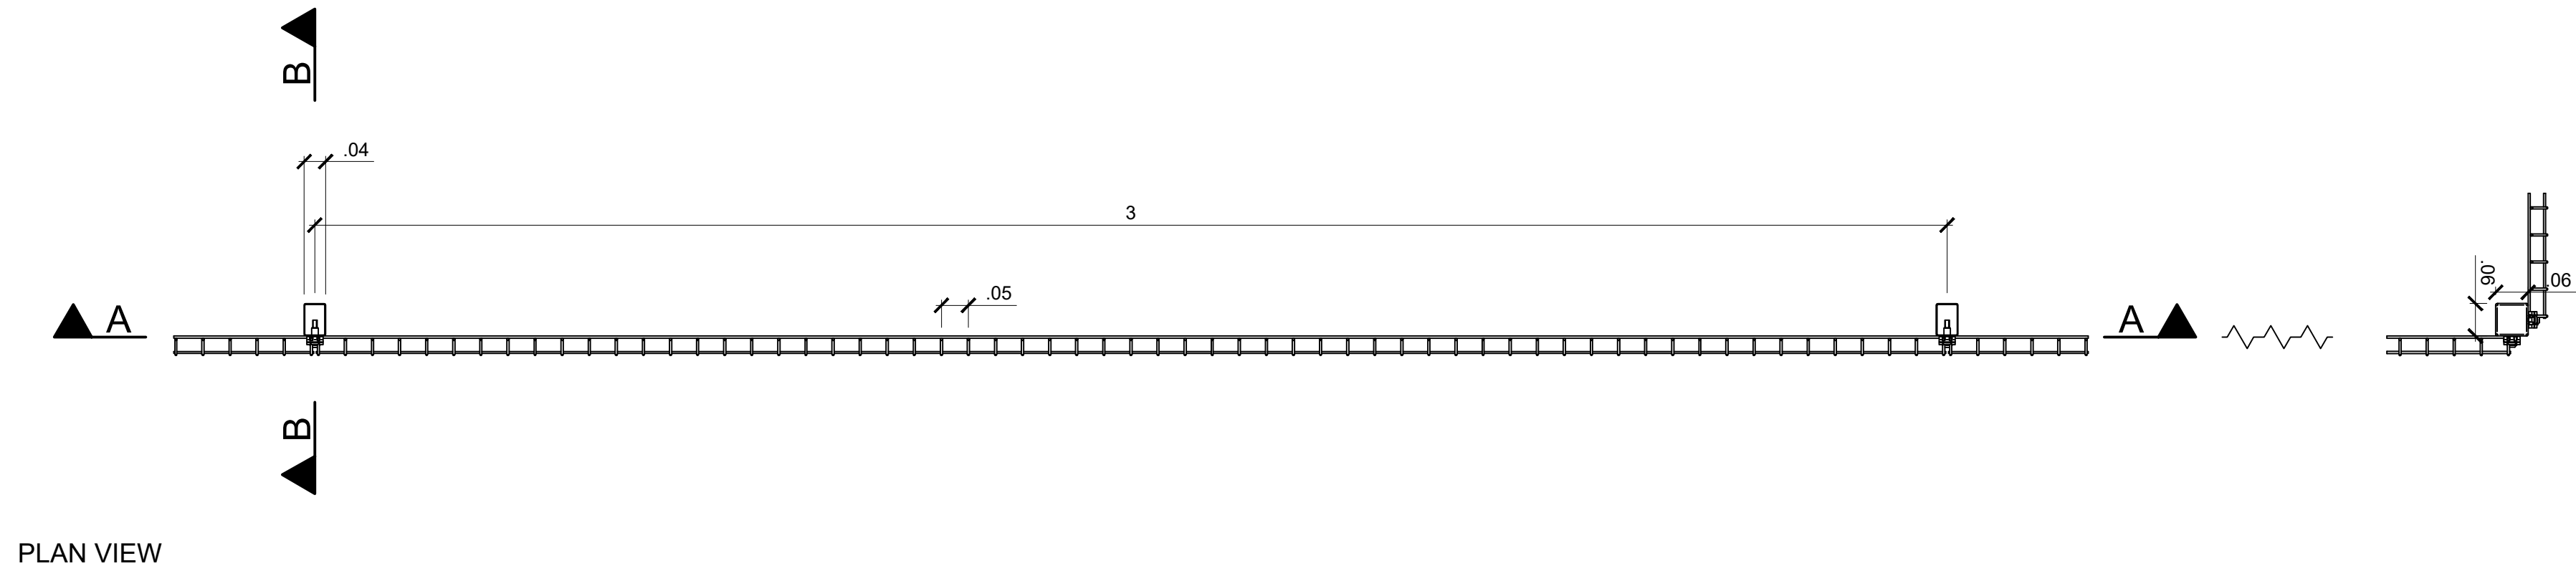

PLAN VIEW

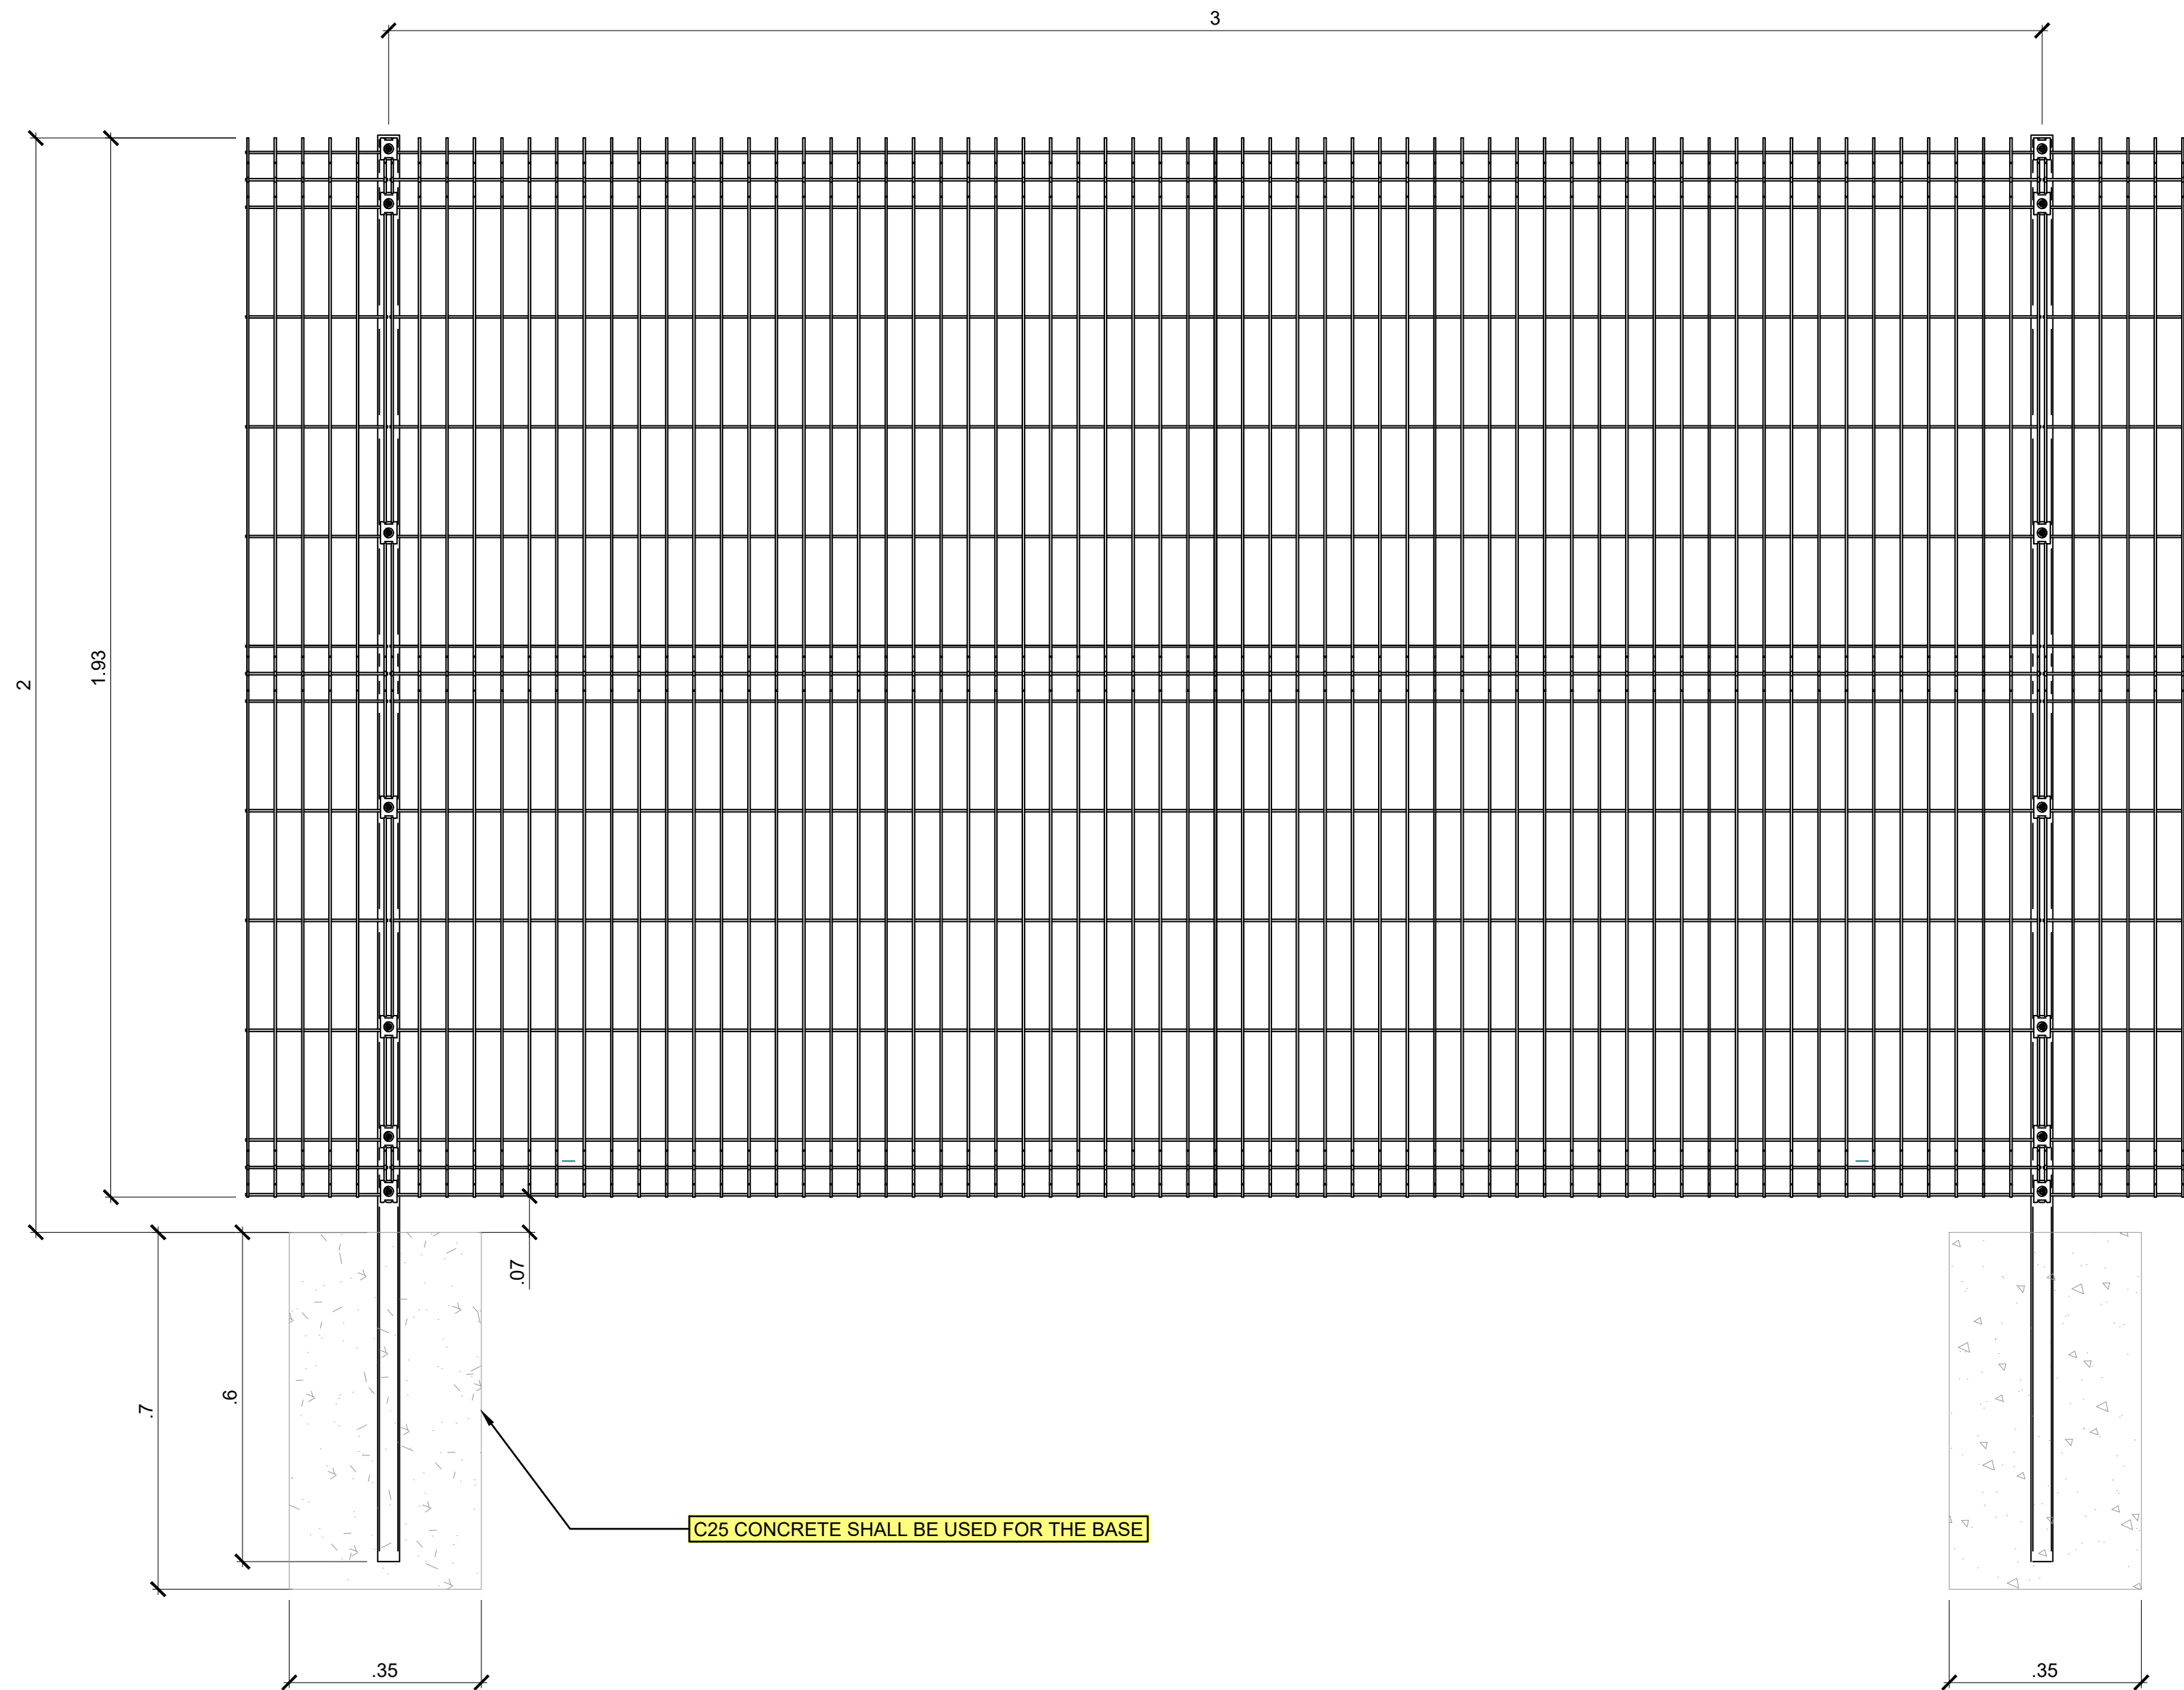


SECTION A-A

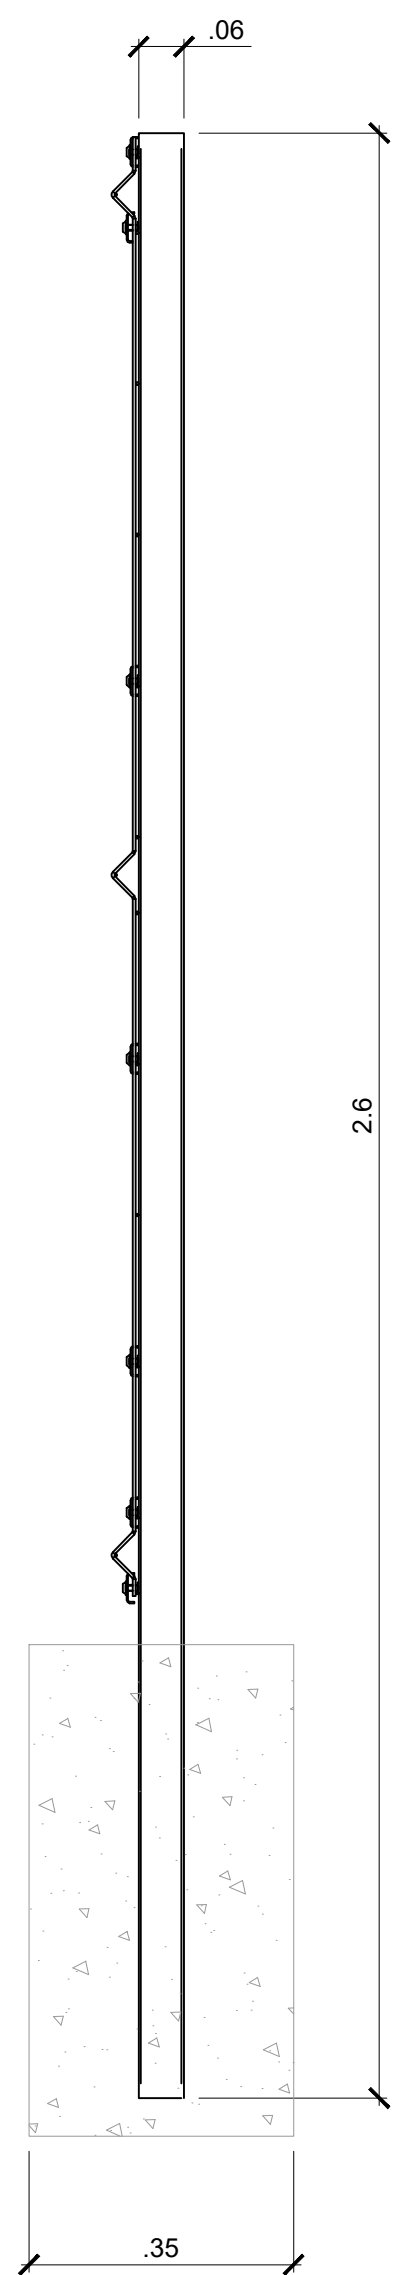

SECTION B-B


ASSEMBLY OF STRAIGHT SECTION OF FENCING (DUG-IN)

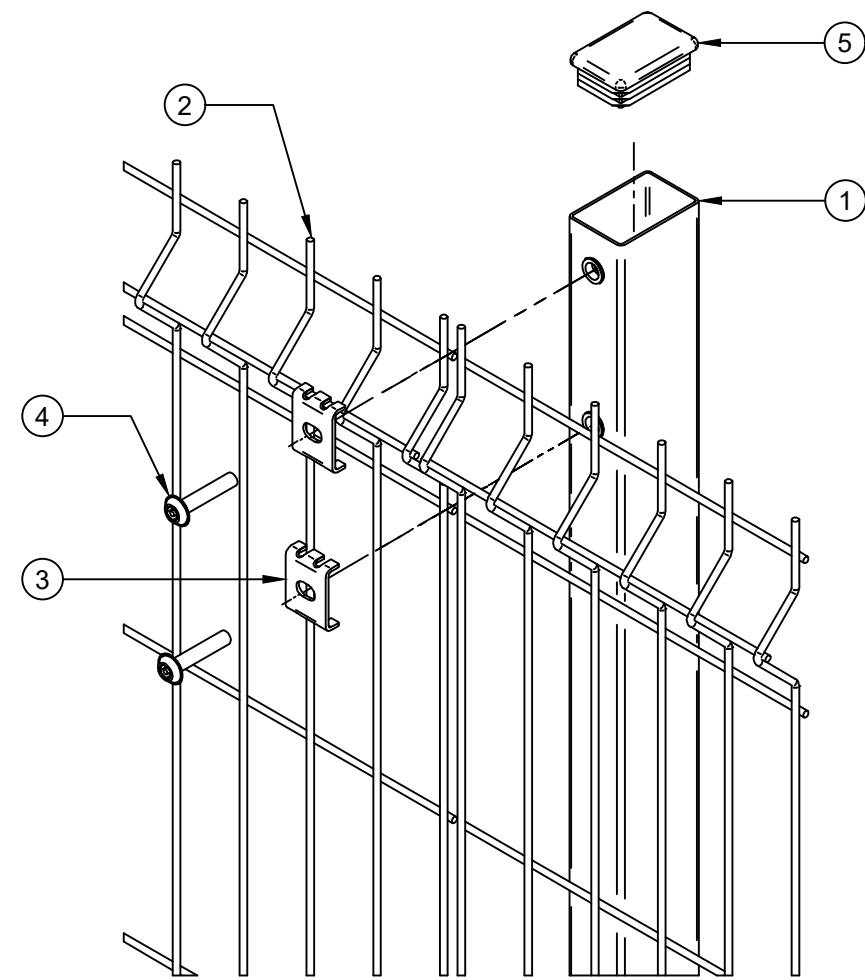

SCHEDULE OF PARTS

REF:	QTY:	DESCRIPTION:
1	26	60mm x 40mm INTERMEDIATE POST
2	28	2.0m HIGH x 3.0m WIDE V MESH FENCE
3	182	UNIVERSAL MESH FENCING FIXING CLIPS
4	182	M8 x 40mm MESH SECURITY BOLT
5	26	60mm x 40mm BLACK RIBBED INSERTS

ASSEMBLY OF CORNER SECTION OF FENCING

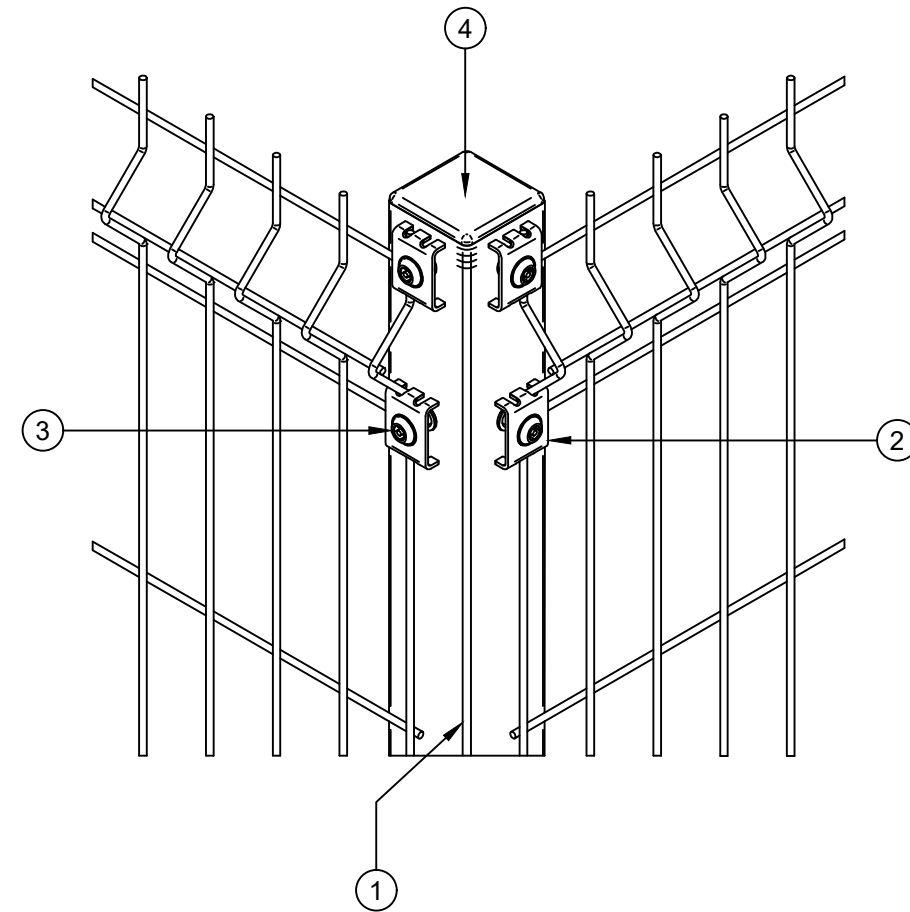

SCHEDULE OF PARTS

REF:	QTY:	DESCRIPTION:
1	2	60mm x 60mm CORNER POST
2	28	UNIVERSAL MESH FENCING FIXING CLIPS
3	28	M8 x 40mm MESH SECURITY BOLT
4	2	60mm x 60mm BLACK RIBBED INSERTS

SLP101 FOR DCWW APPROVAL	24/05/24	SA	T	NW
REV.	DESCRIPTION	DATE	DRW	CHK

Burroughs

Burroughs, 4 Radnor Court, 225 Cowbridge Rd East, Cardiff, CF5 1GZ
Tel: 029 2064 7464 | www.burroughs.co.uk

**Cynghrair Rhwydwaith Dŵr
Water Network Alliance**

Project Name:
50730-00
FURNACE ROW
FENCE INSTALLATION

Drawing Title:
FENCING DETAIL 01

Status: S4 Status Description: FOR STAGE APPROVAL

Checked: N.WILLIAMS Approved: N.WILLIAMS Date: 24/05/2024

Scale: 1:10 @ A1 Designer: S.ASHLEY Rev.: P1.0

Drawing Number:
B50730-121316-13-BG-DR-CA-C11050

