




N:\50730-00 FURNACE ROW FENCE INSTALLATION\01.DWG

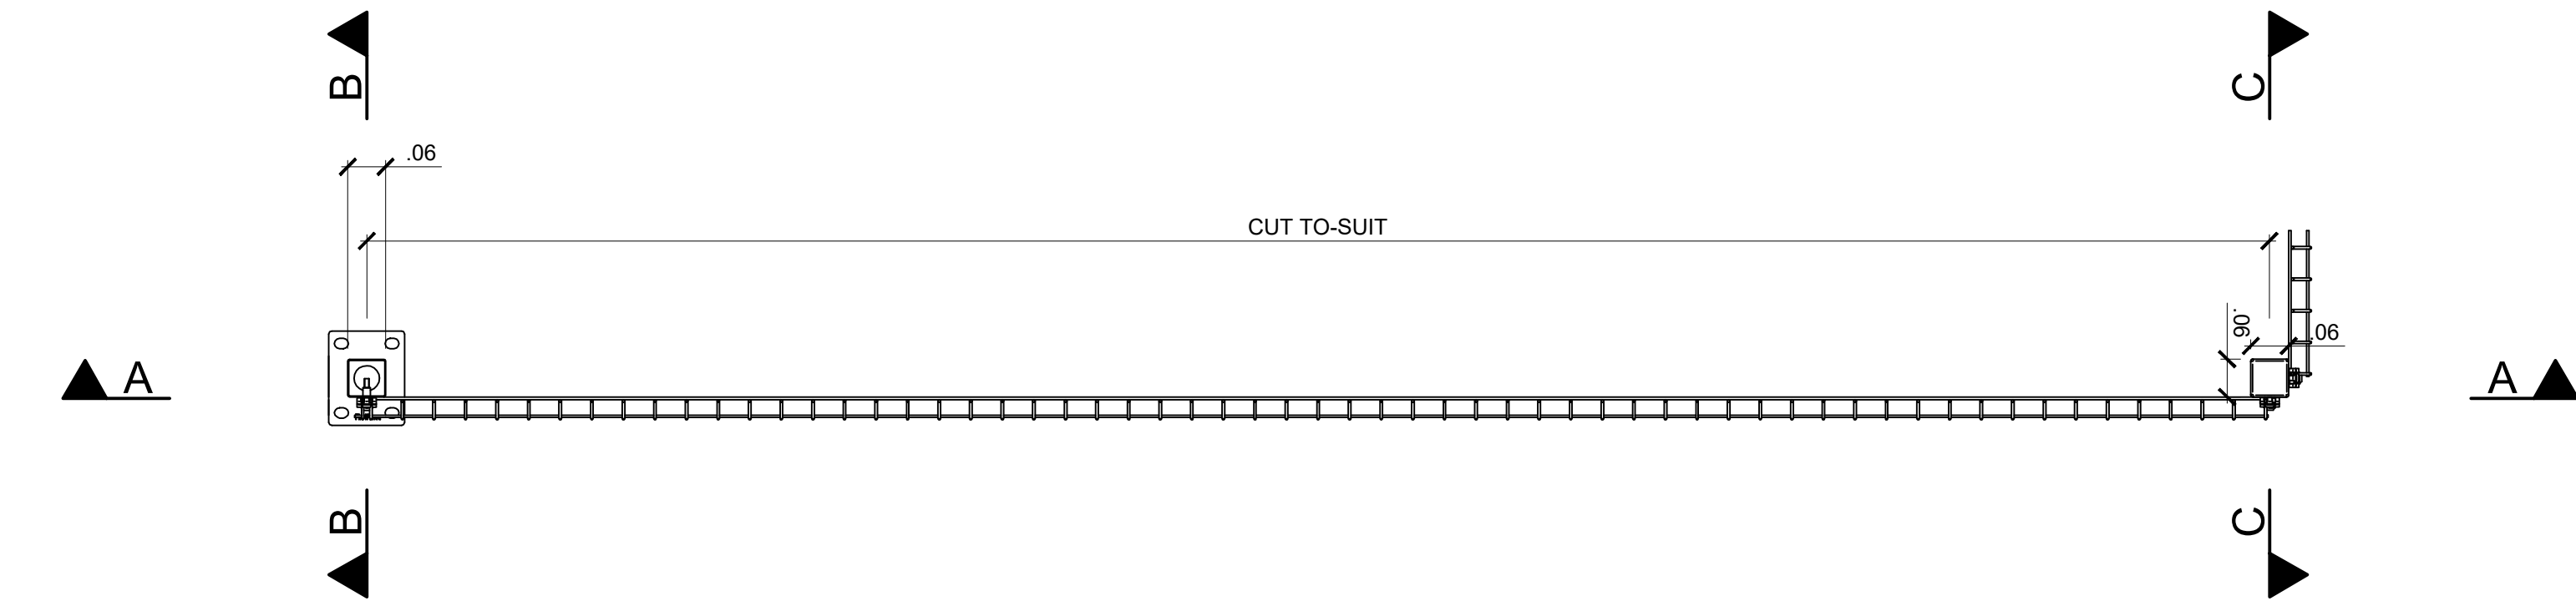

PLAN VIEW

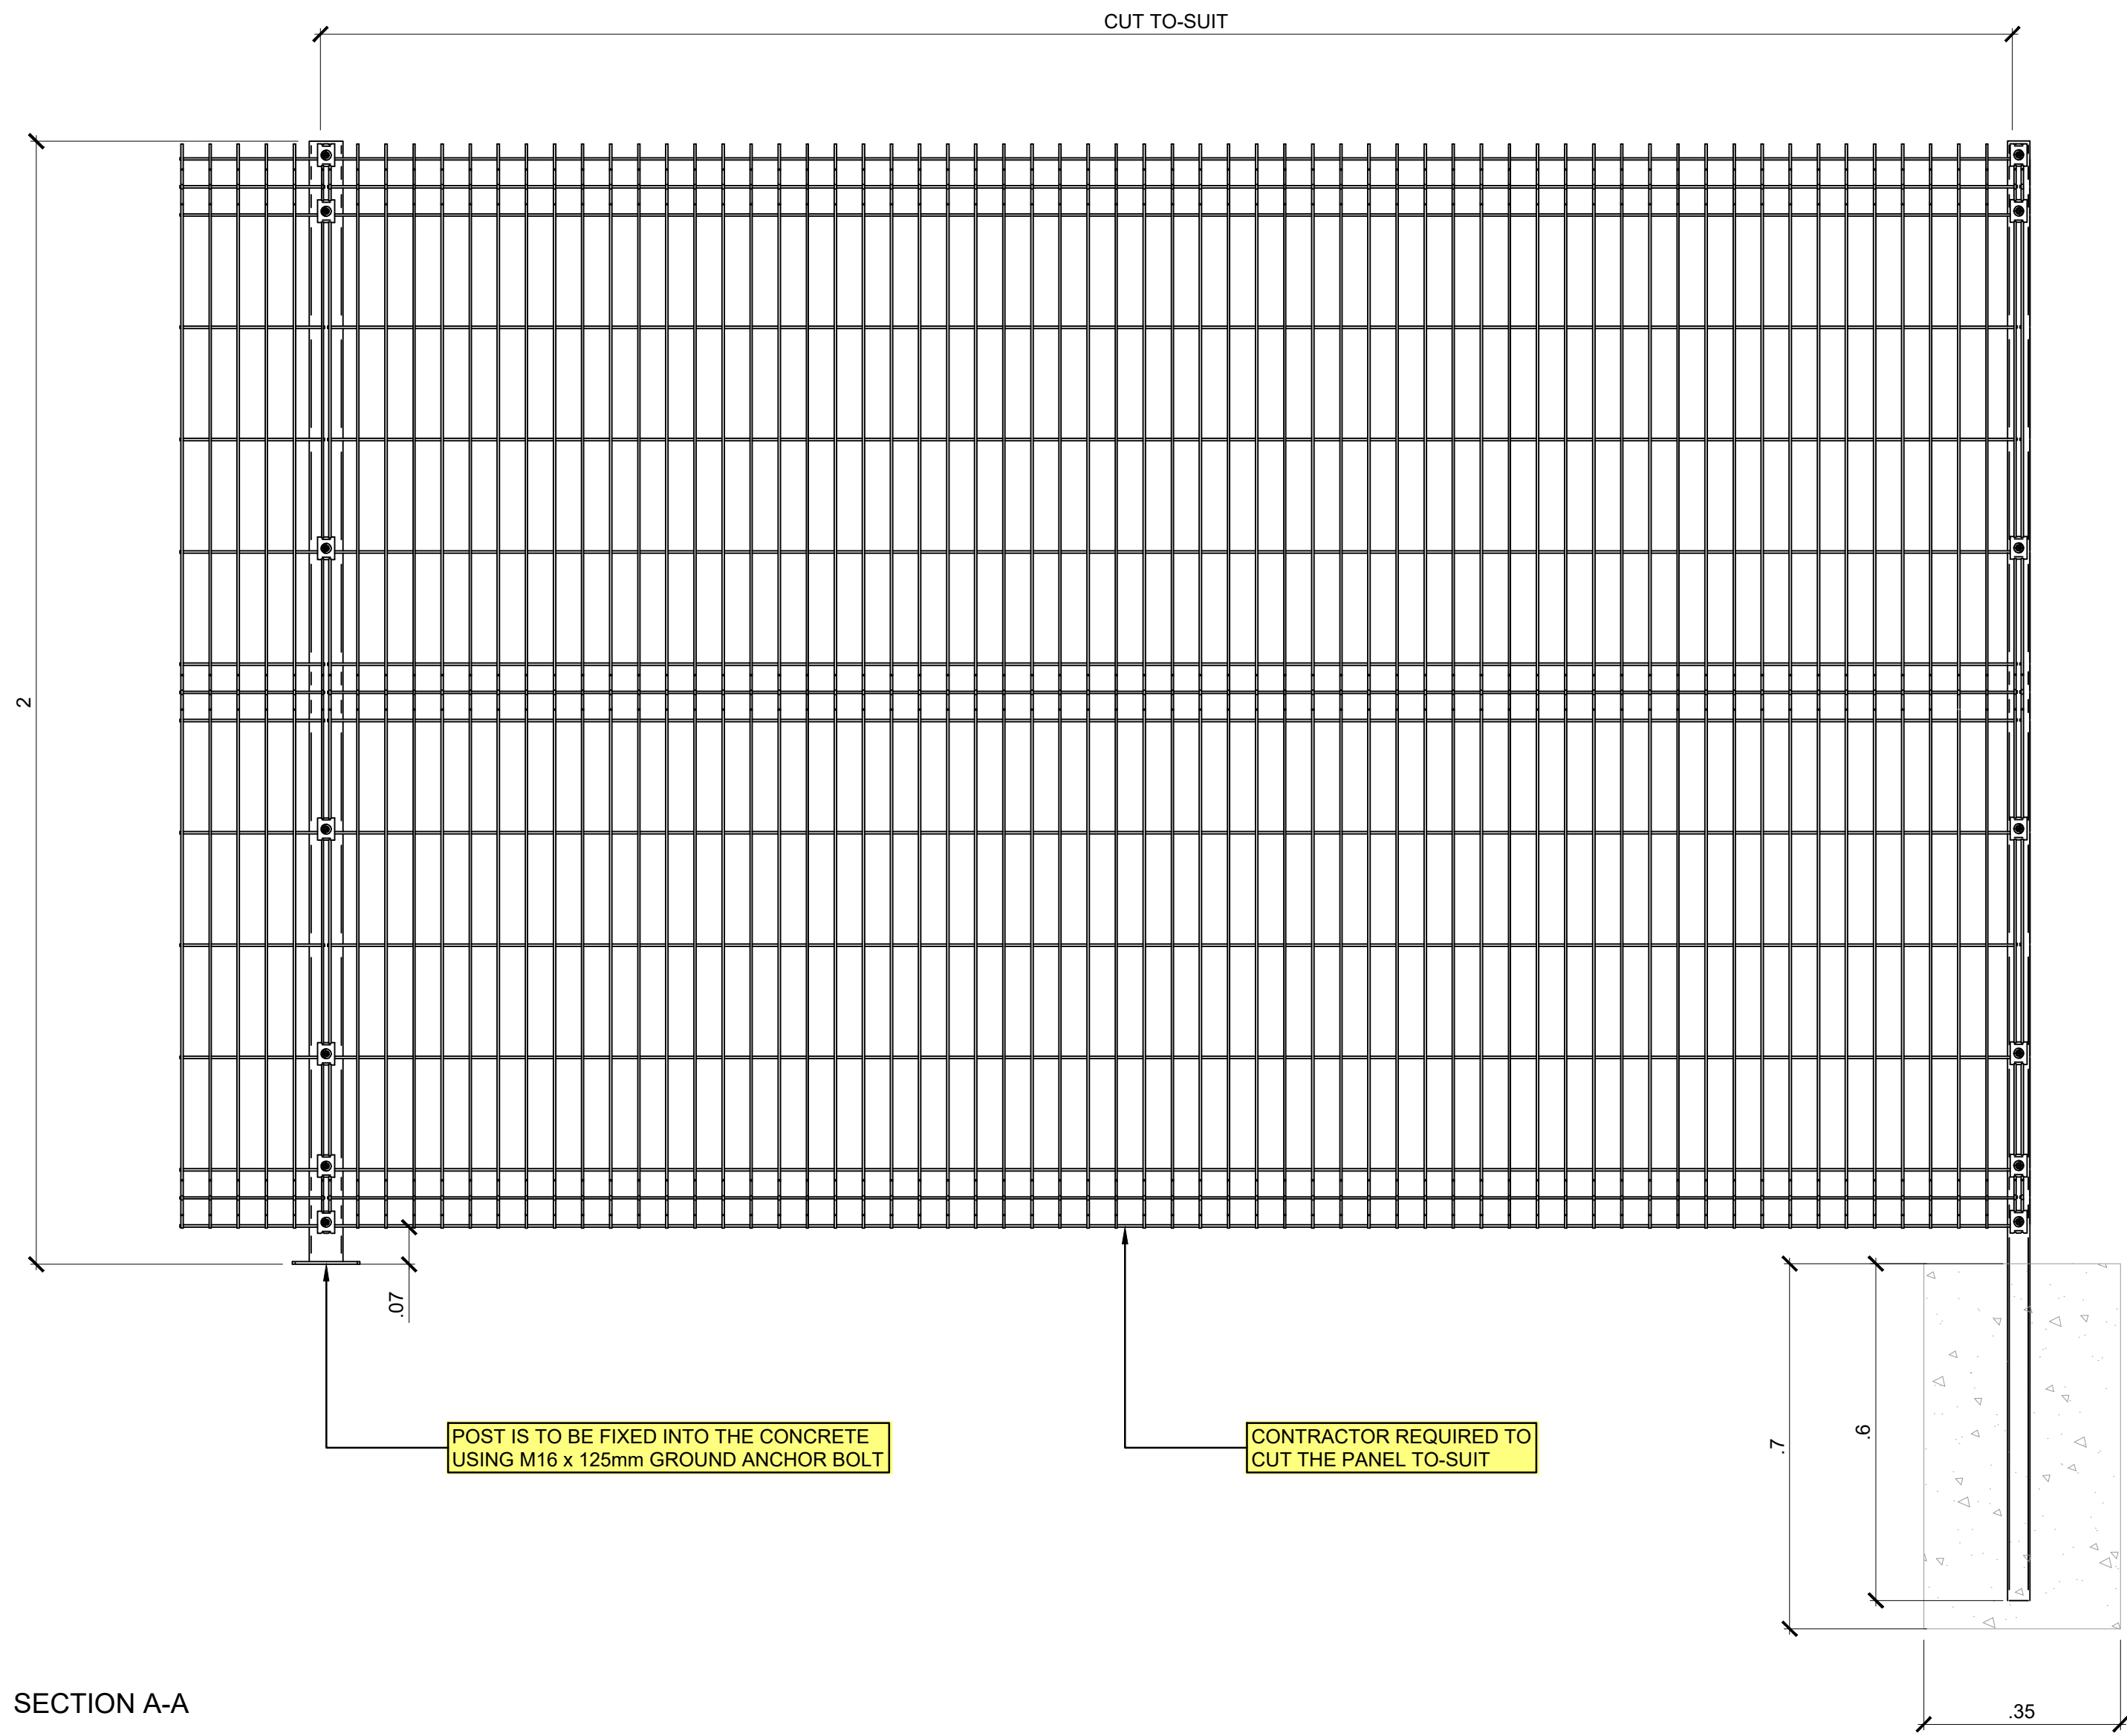


SECTION A-A

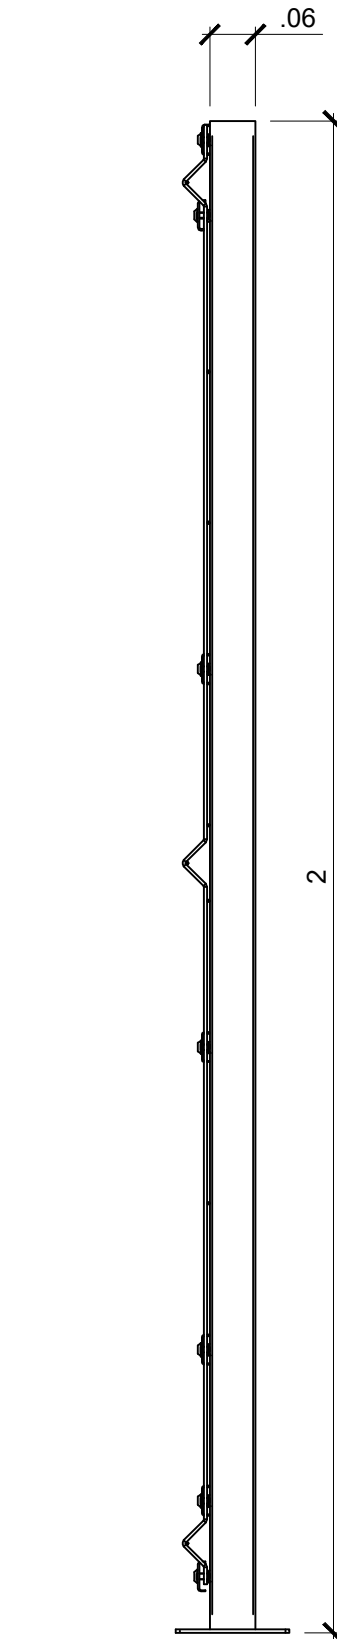


SECTION B-B

ASSEMBLY OF STRAIGHT SECTION OF FENCING (BOLT-DOWN)

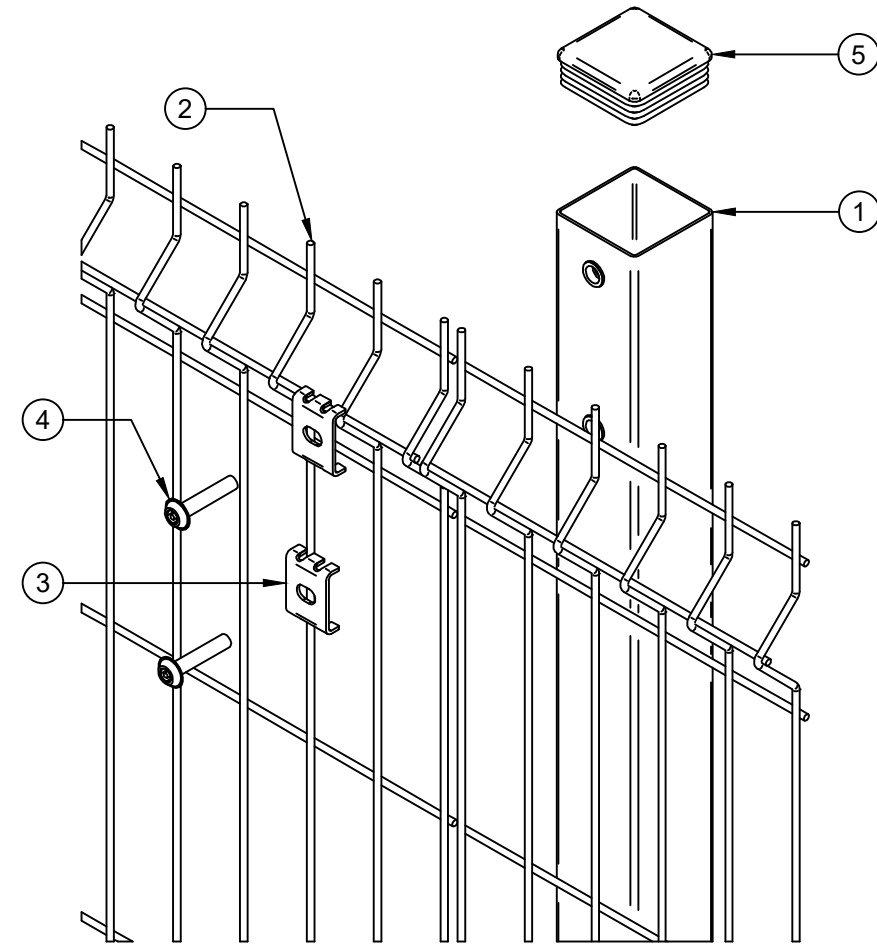


SCHEDULE OF PARTS

REF:	QTY:	DESCRIPTION:
1	1	60mm x 60mm INTERMEDIATE POST (BOLT DOWN)
2	1	2.0m HIGH x 3.0m WIDE V MESH FENCE (CUT TO-SUIT)
3	7	UNIVERSAL MESH FENCING FIXING CLIPS
4	7	M8 x 40mm MESH SECURITY BOLT
5	1	60mm x 60mm BLACK RIBBED INSERTS
6	4	M16 x 125mm GROUND ANCHOR BOLT

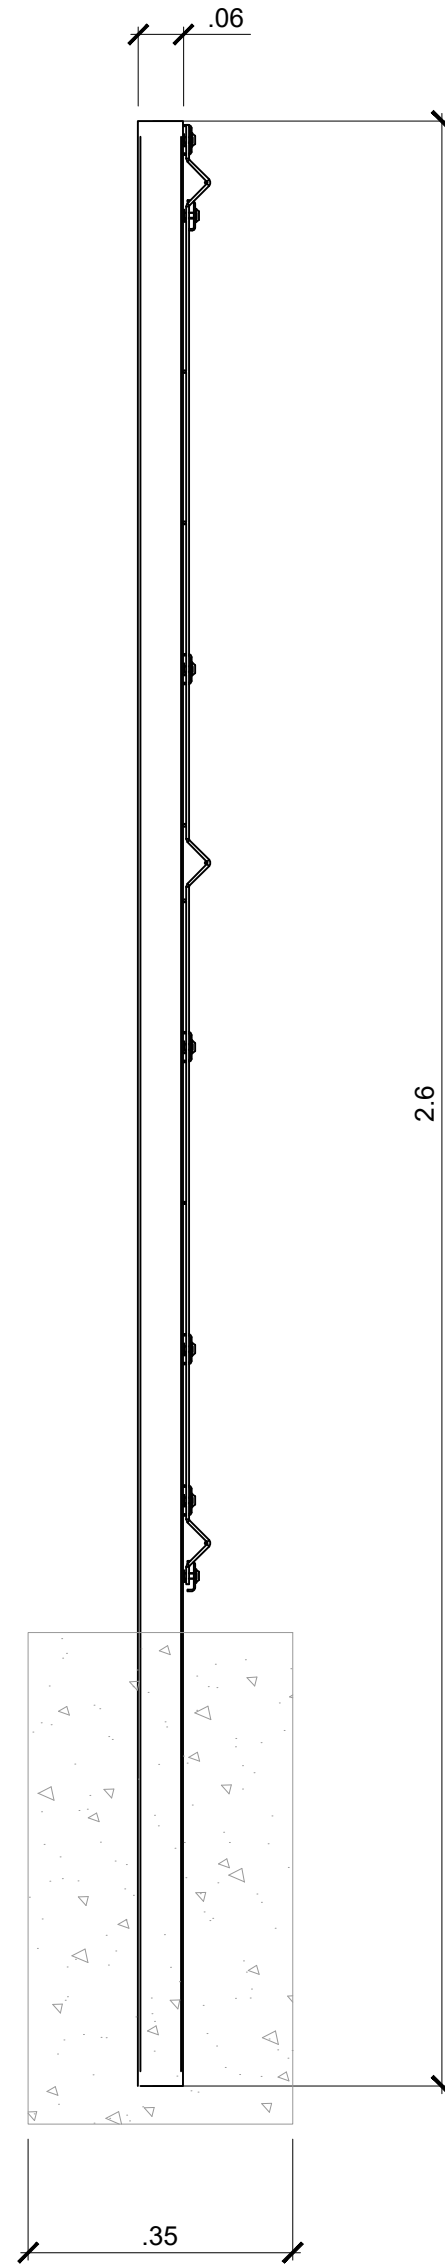

SECTION C-C

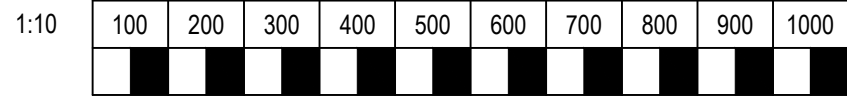

S4.P1.01 FOR DOW APPROVAL		24/05/24	SA	T	NW
REV.	DESCRIPTION	DATE	DRW	CHK	
Burroughs Burroughs, 4 Radnor Court, 225 Cowbridge Rd East, Cardiff, CF5 1GZ Tel: 029 2054 7464 www.burroughs.co.uk					
Cynghrair Rhwydwaith Dŵr Water Network Alliance					
Project Name: 50730-00 FURNACE ROW FENCE INSTALLATION					
Drawing Title: FENCING DETAIL 02					
Status: S4	Status Description: FOR STAGE APPROVAL				
Checked: N.WILLIAMS	Approved: N.WILLIAMS	Date: 24/05/2024			
Scale: 1:10 @ A1	Designer: S.ASHLEY	Rev.: P1.0			
Drawing Number: B50730-121316-13-BG-DR-CA-C11051					