




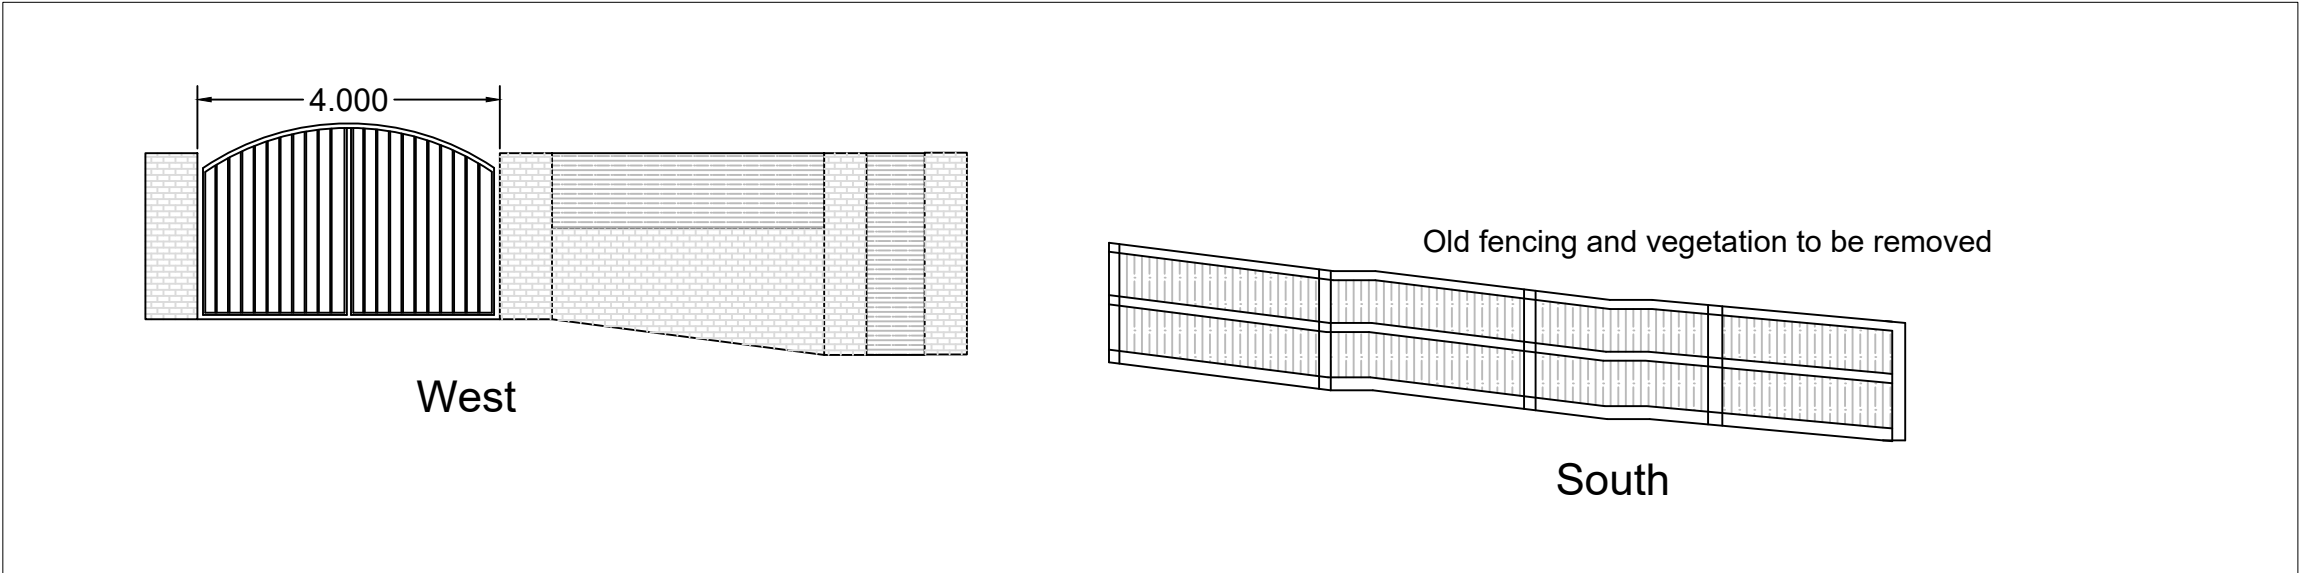


Existing Elevations 1:100

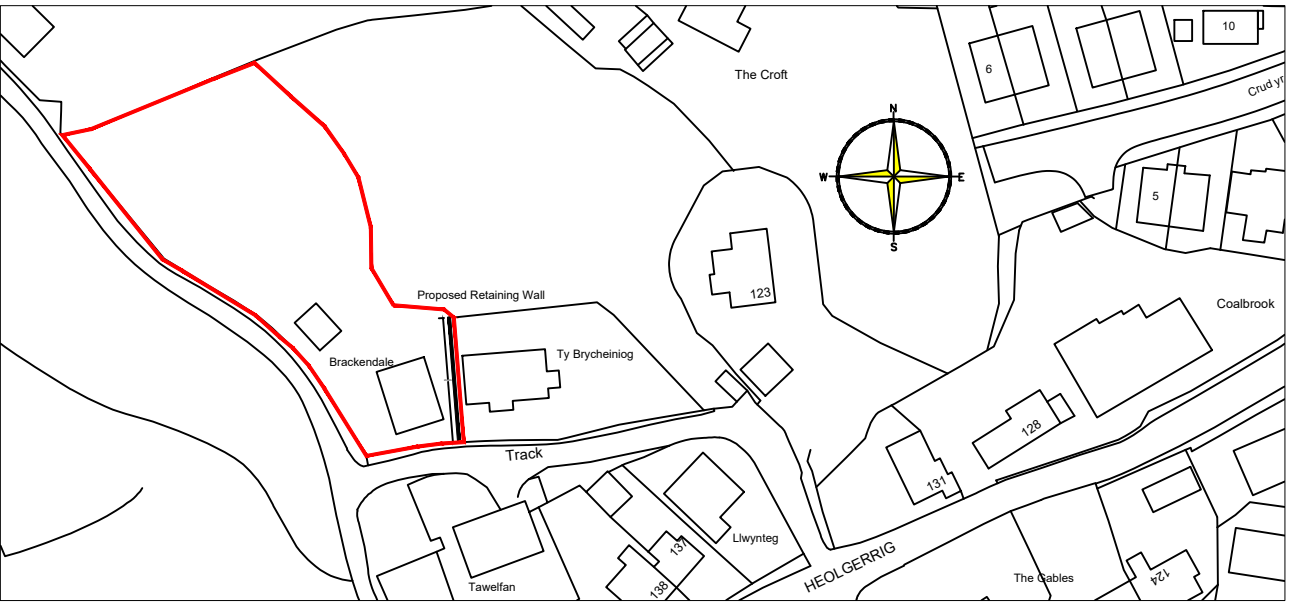


Location Plan 1:1250

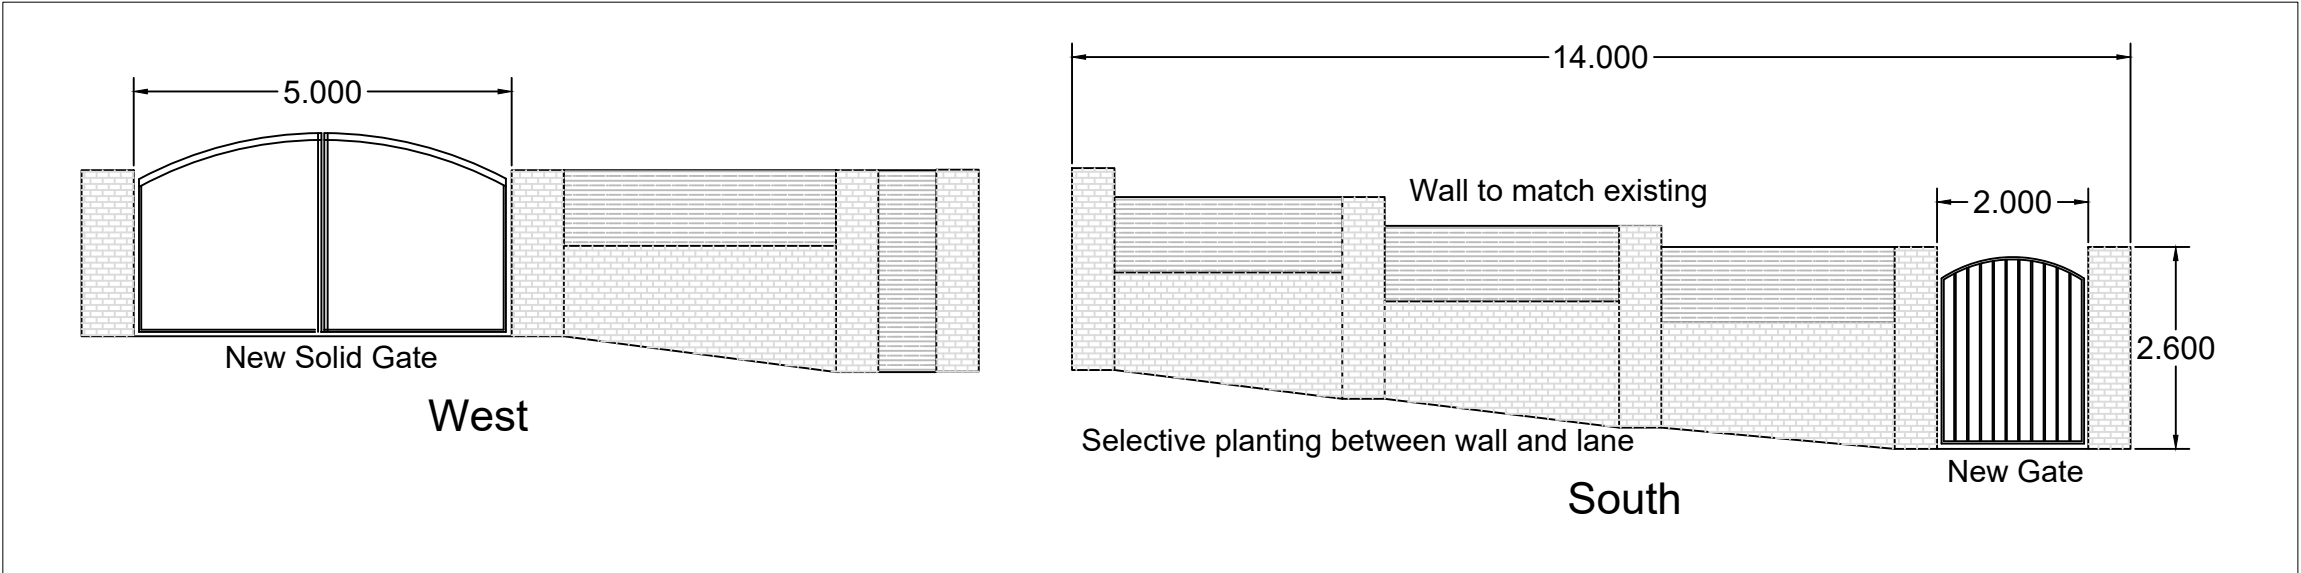


Proposed Elevations 1:100

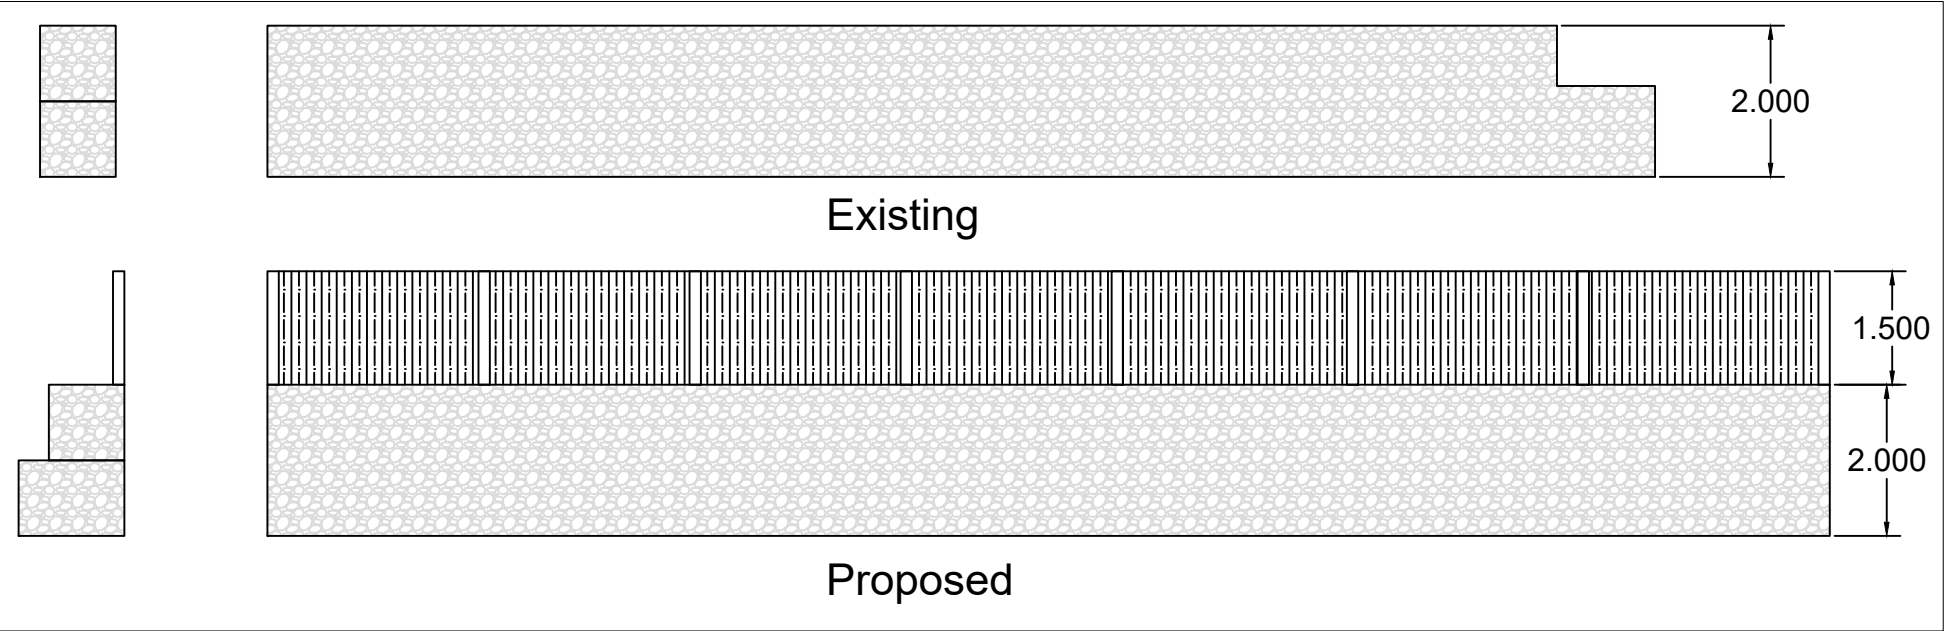


Retaining Wall Elevations & Sections 1:100

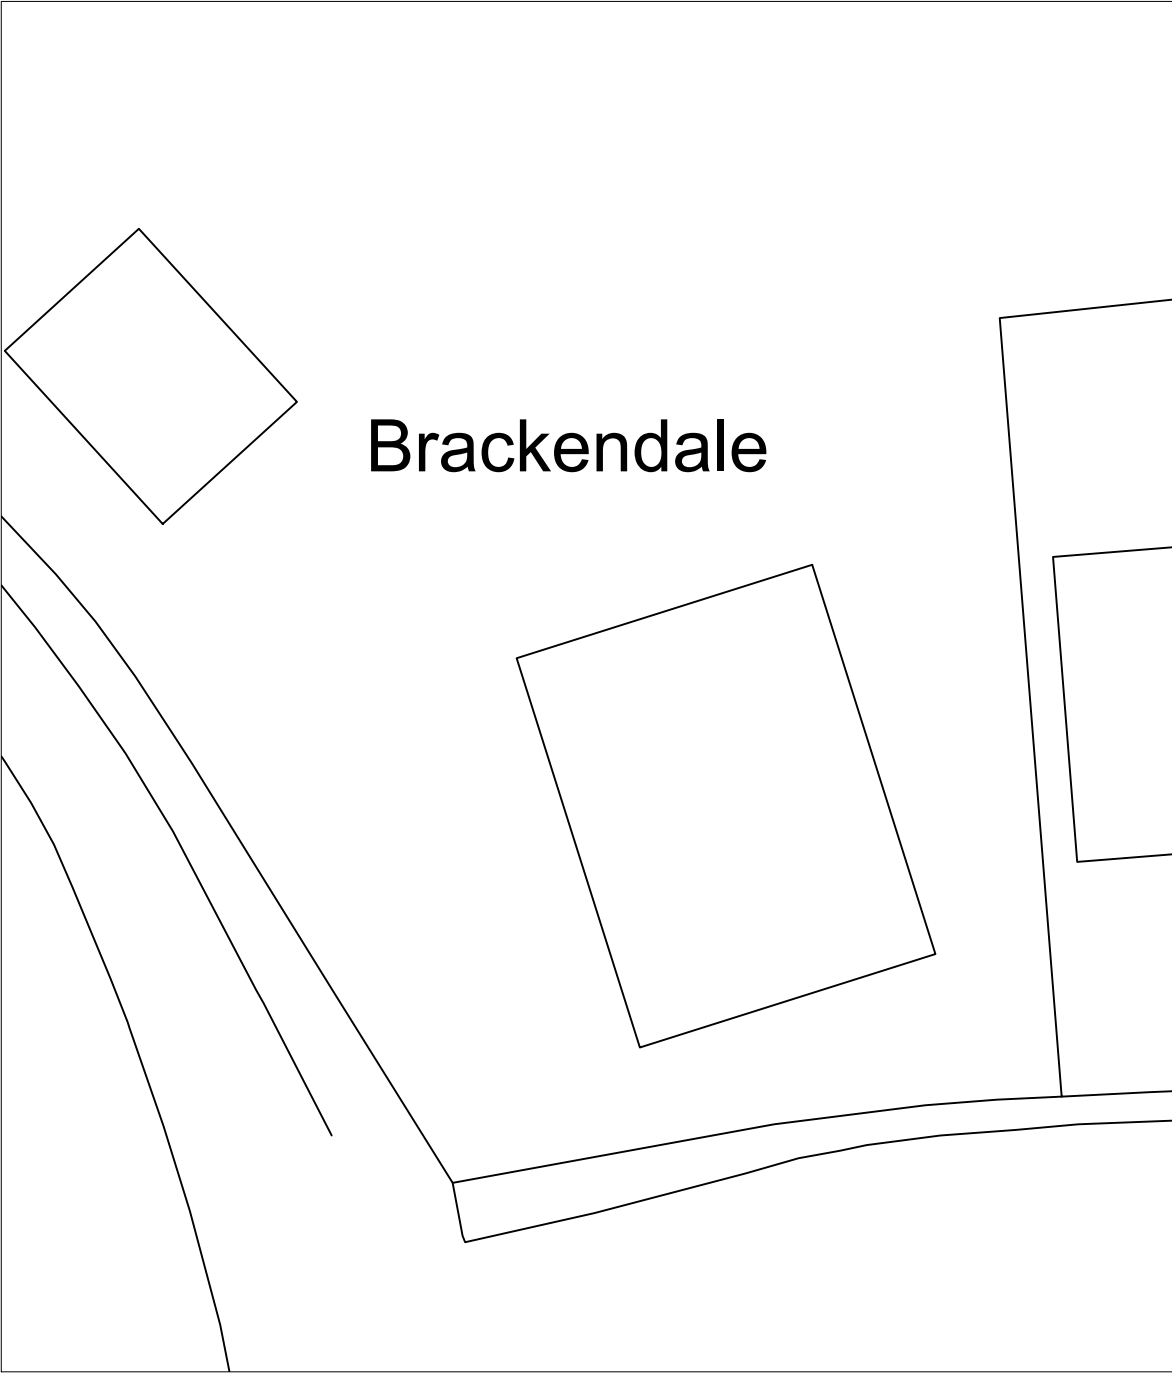

Existing Block Plan 1:200

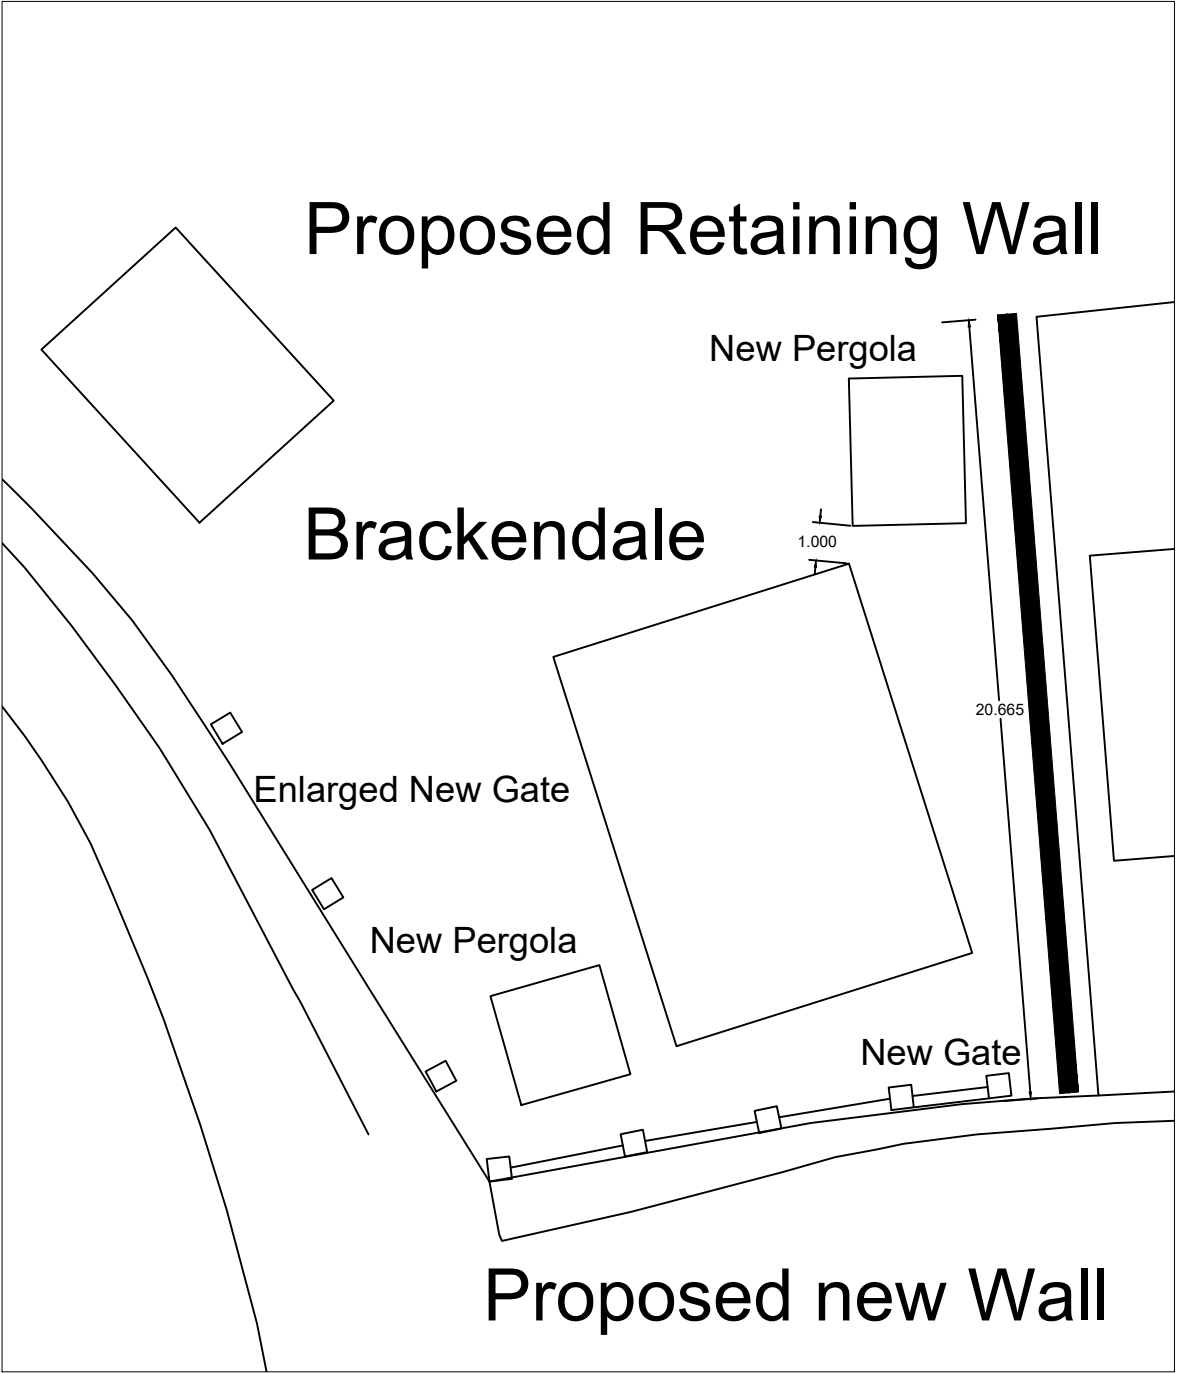

Proposed Block Plan 1:200

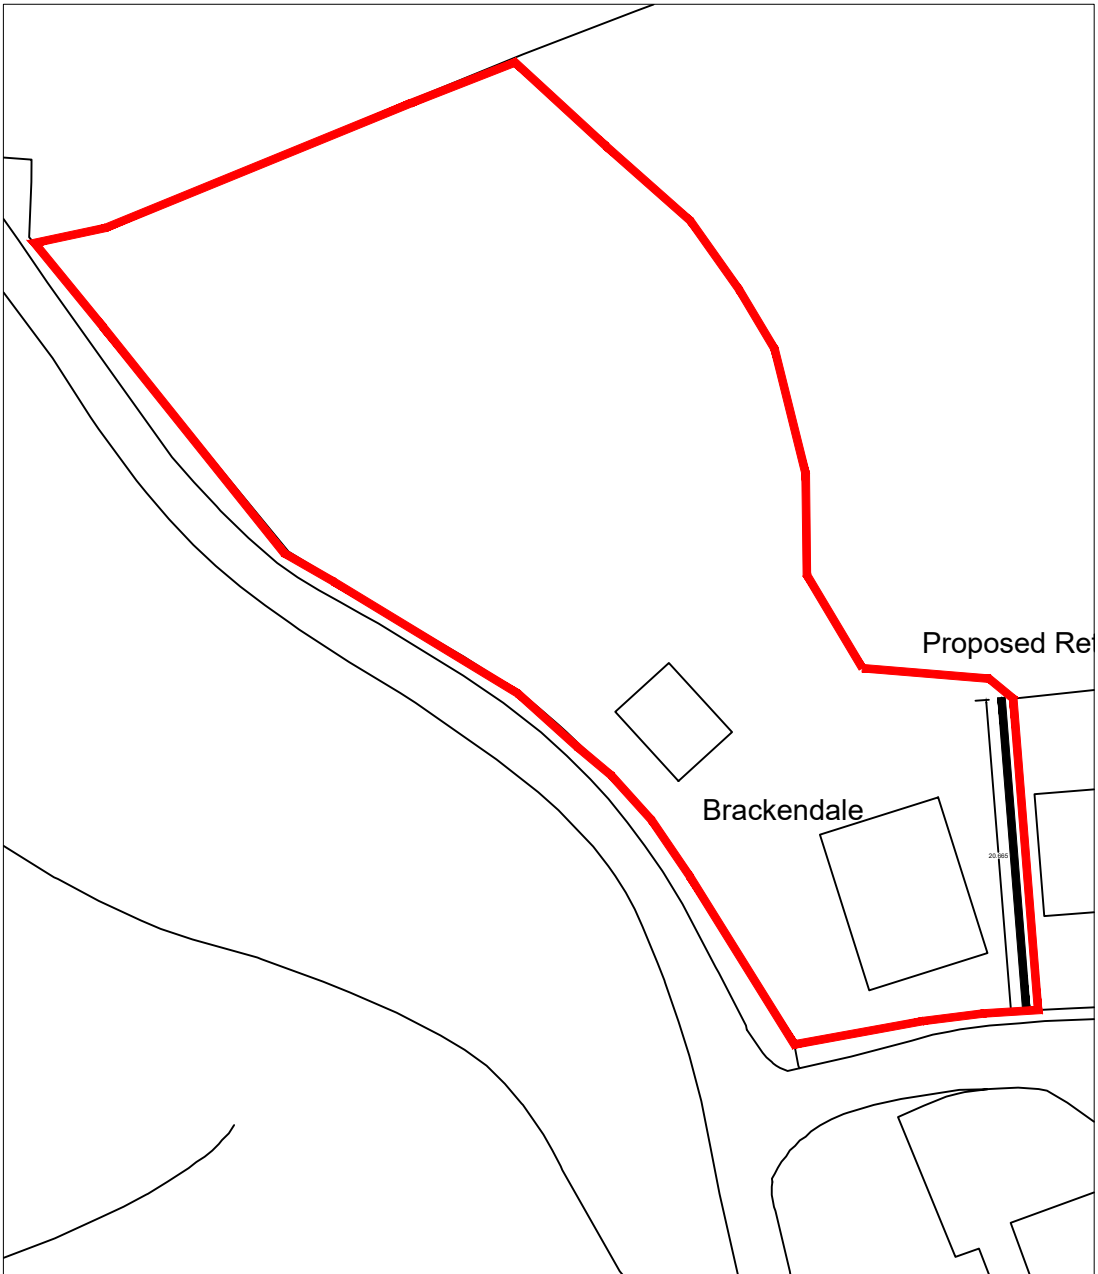

THIS DRAWING IS COPYRIGHT ©

Can Plan
Denis Canney
Chartered Town Planner
18 West Grove, Merthyr Tydfil
South Wales CF47 8HJ
tel: 07807 502231

Revision

project
Proposed Works at Brackendale Heolgerrig Merthyr Tydfil CF48 1TD 302725 205890 Client

title
Proposed Block Plan Location Plan & Elevations

Date:	April 2025
Scale:	As Shown
Drawn:	DC
Original Size A2	

Drawing No.	Rev.
07-18-01	