
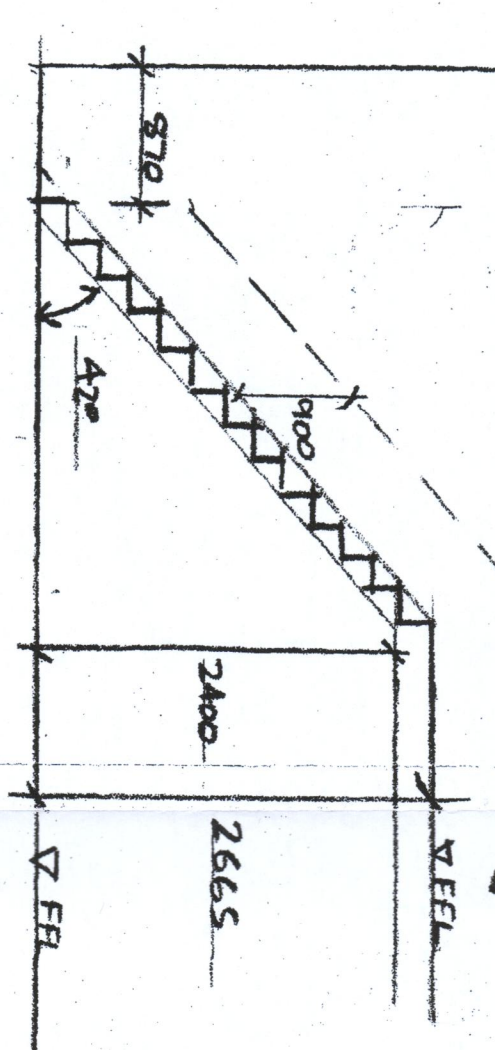
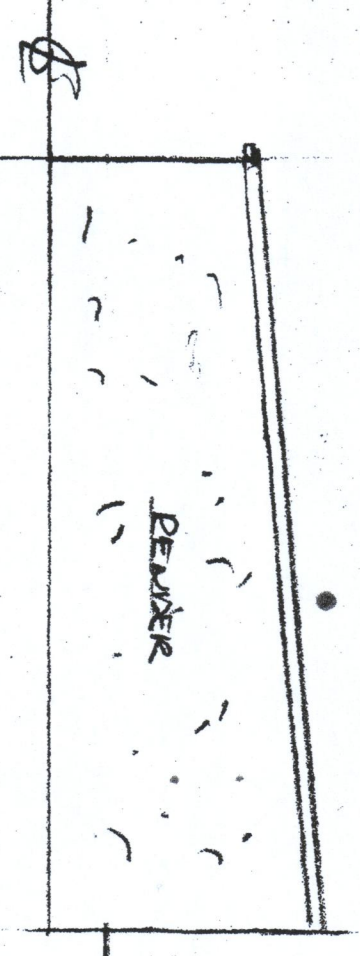
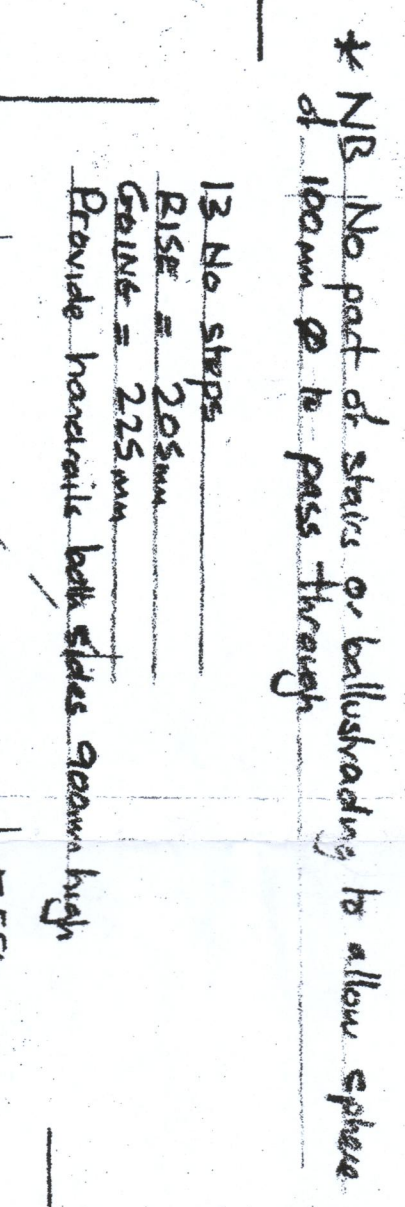
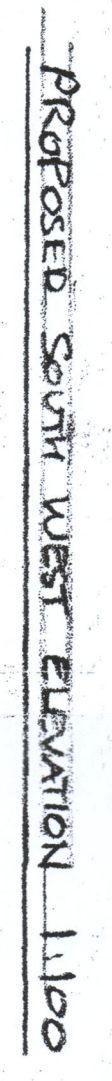
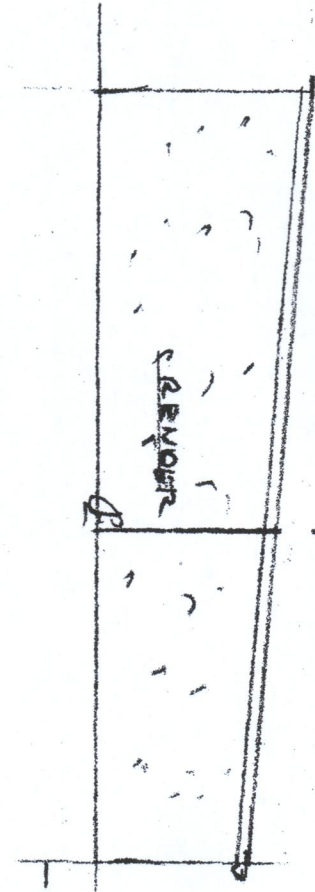
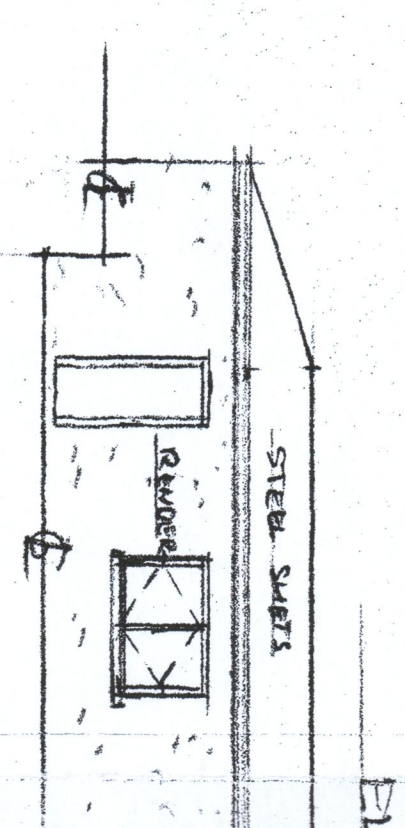
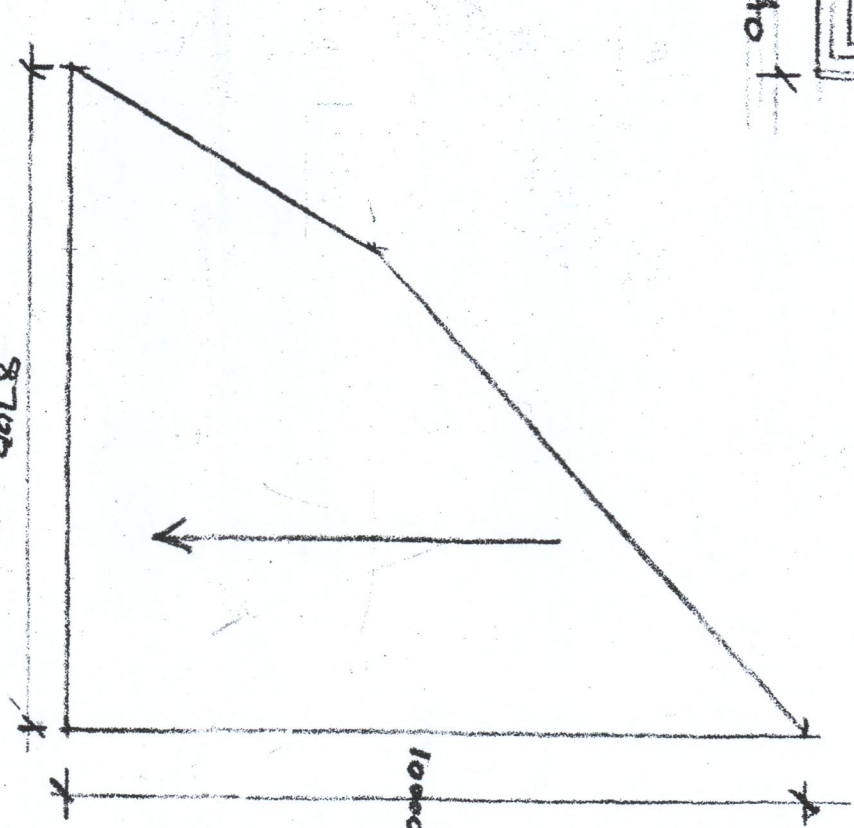
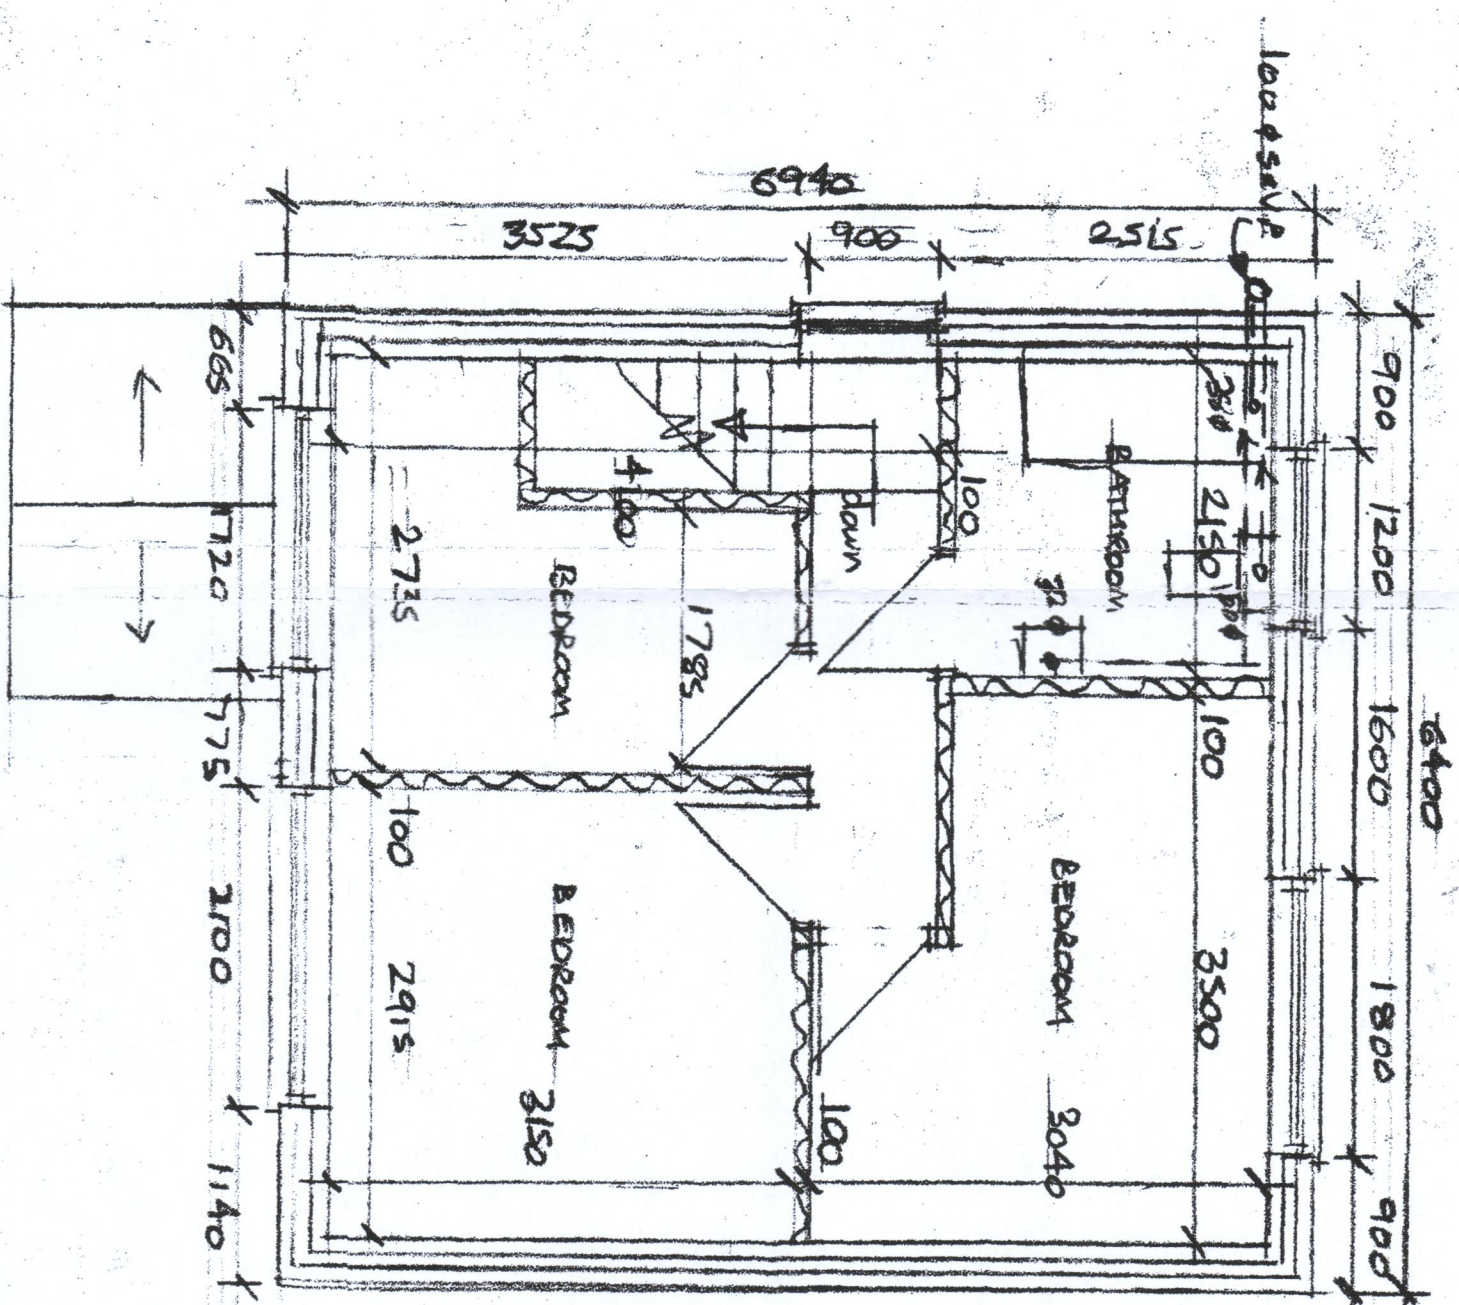
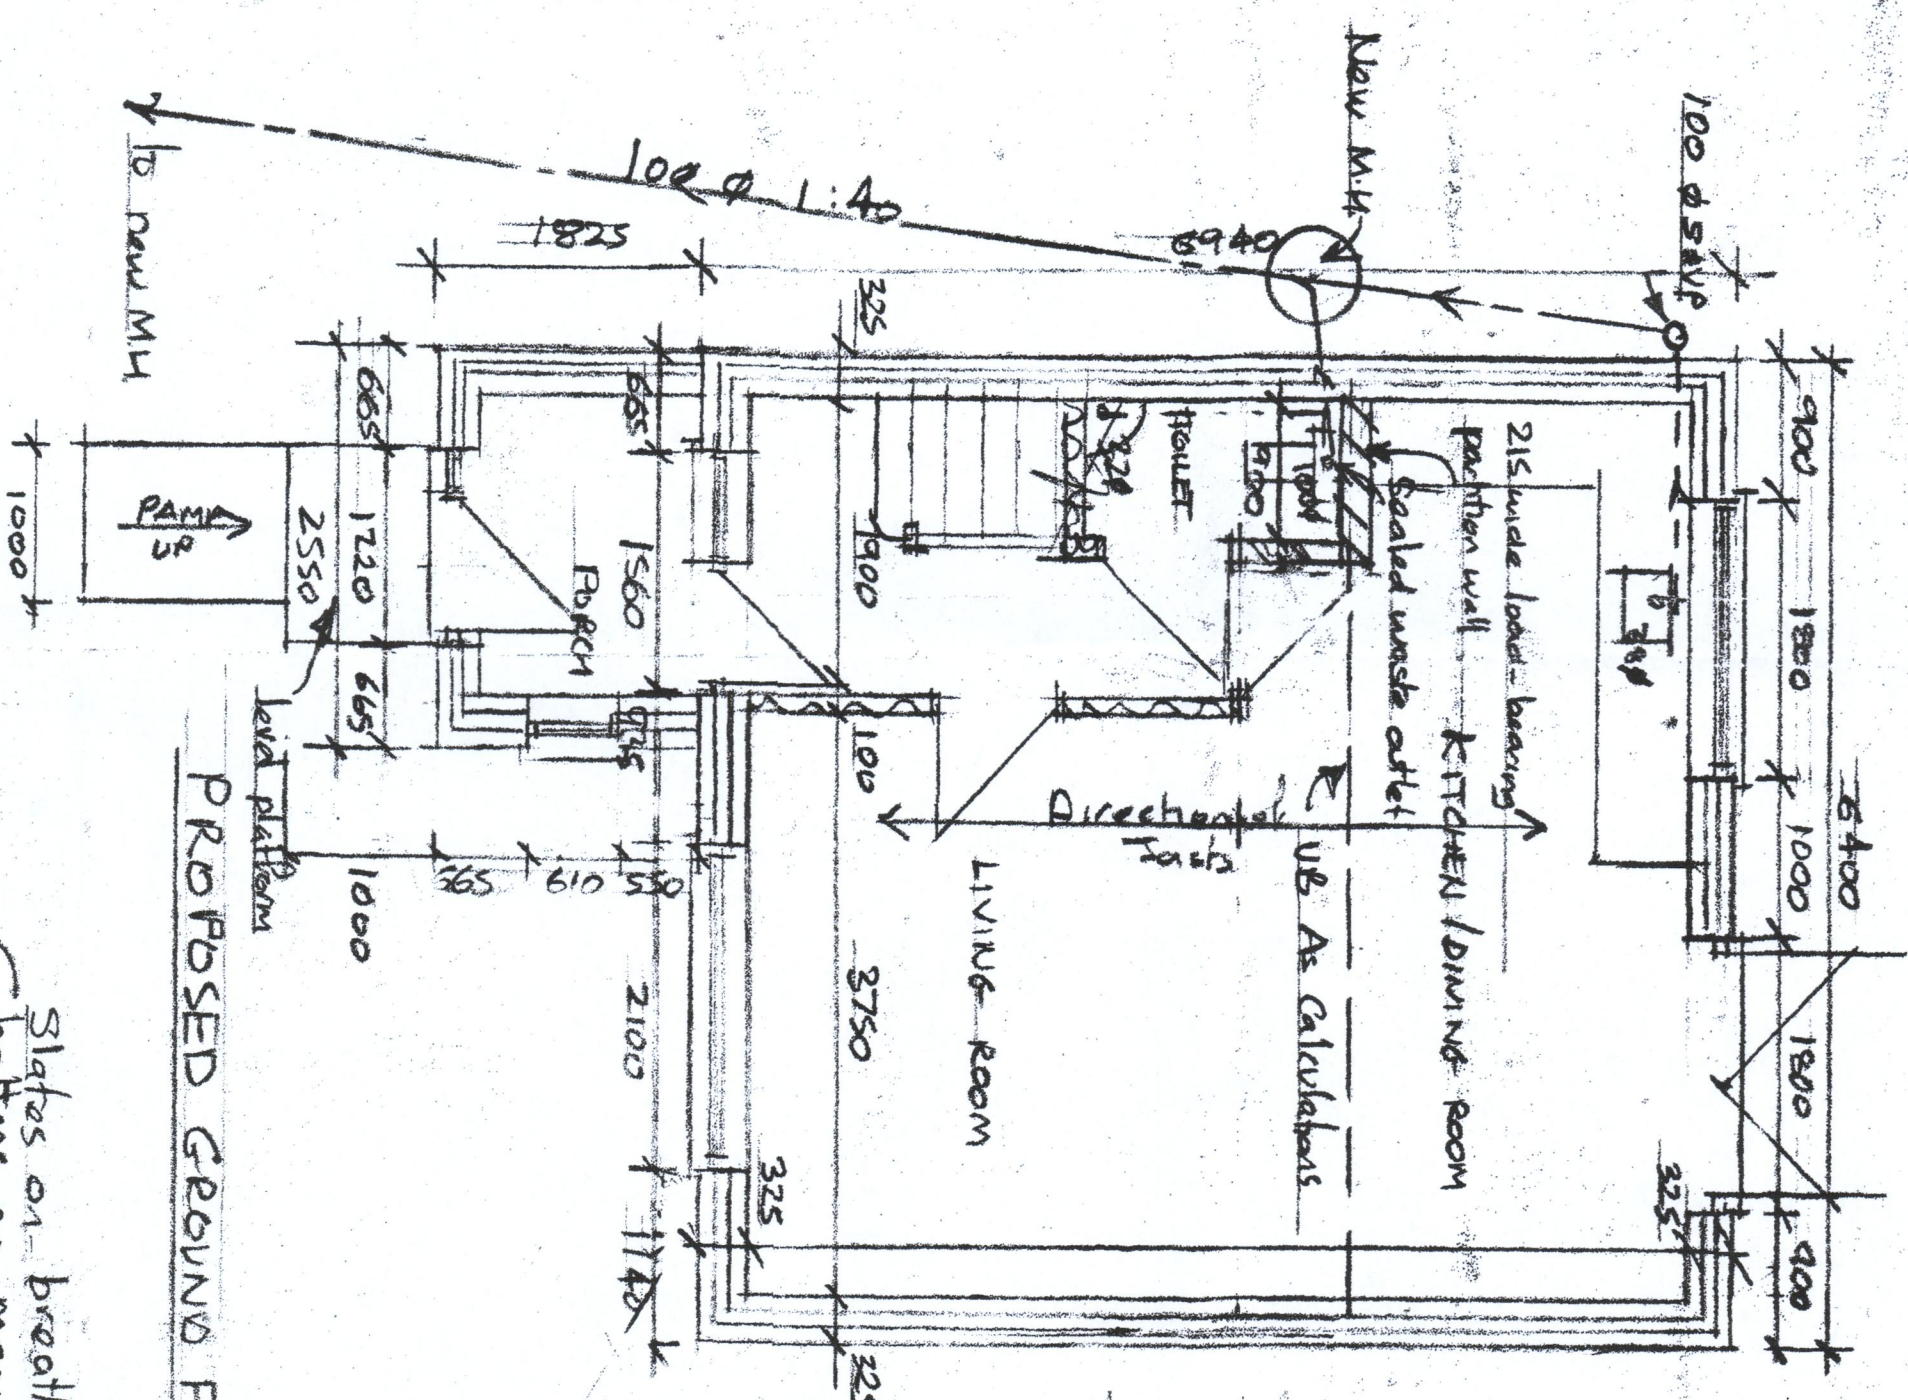


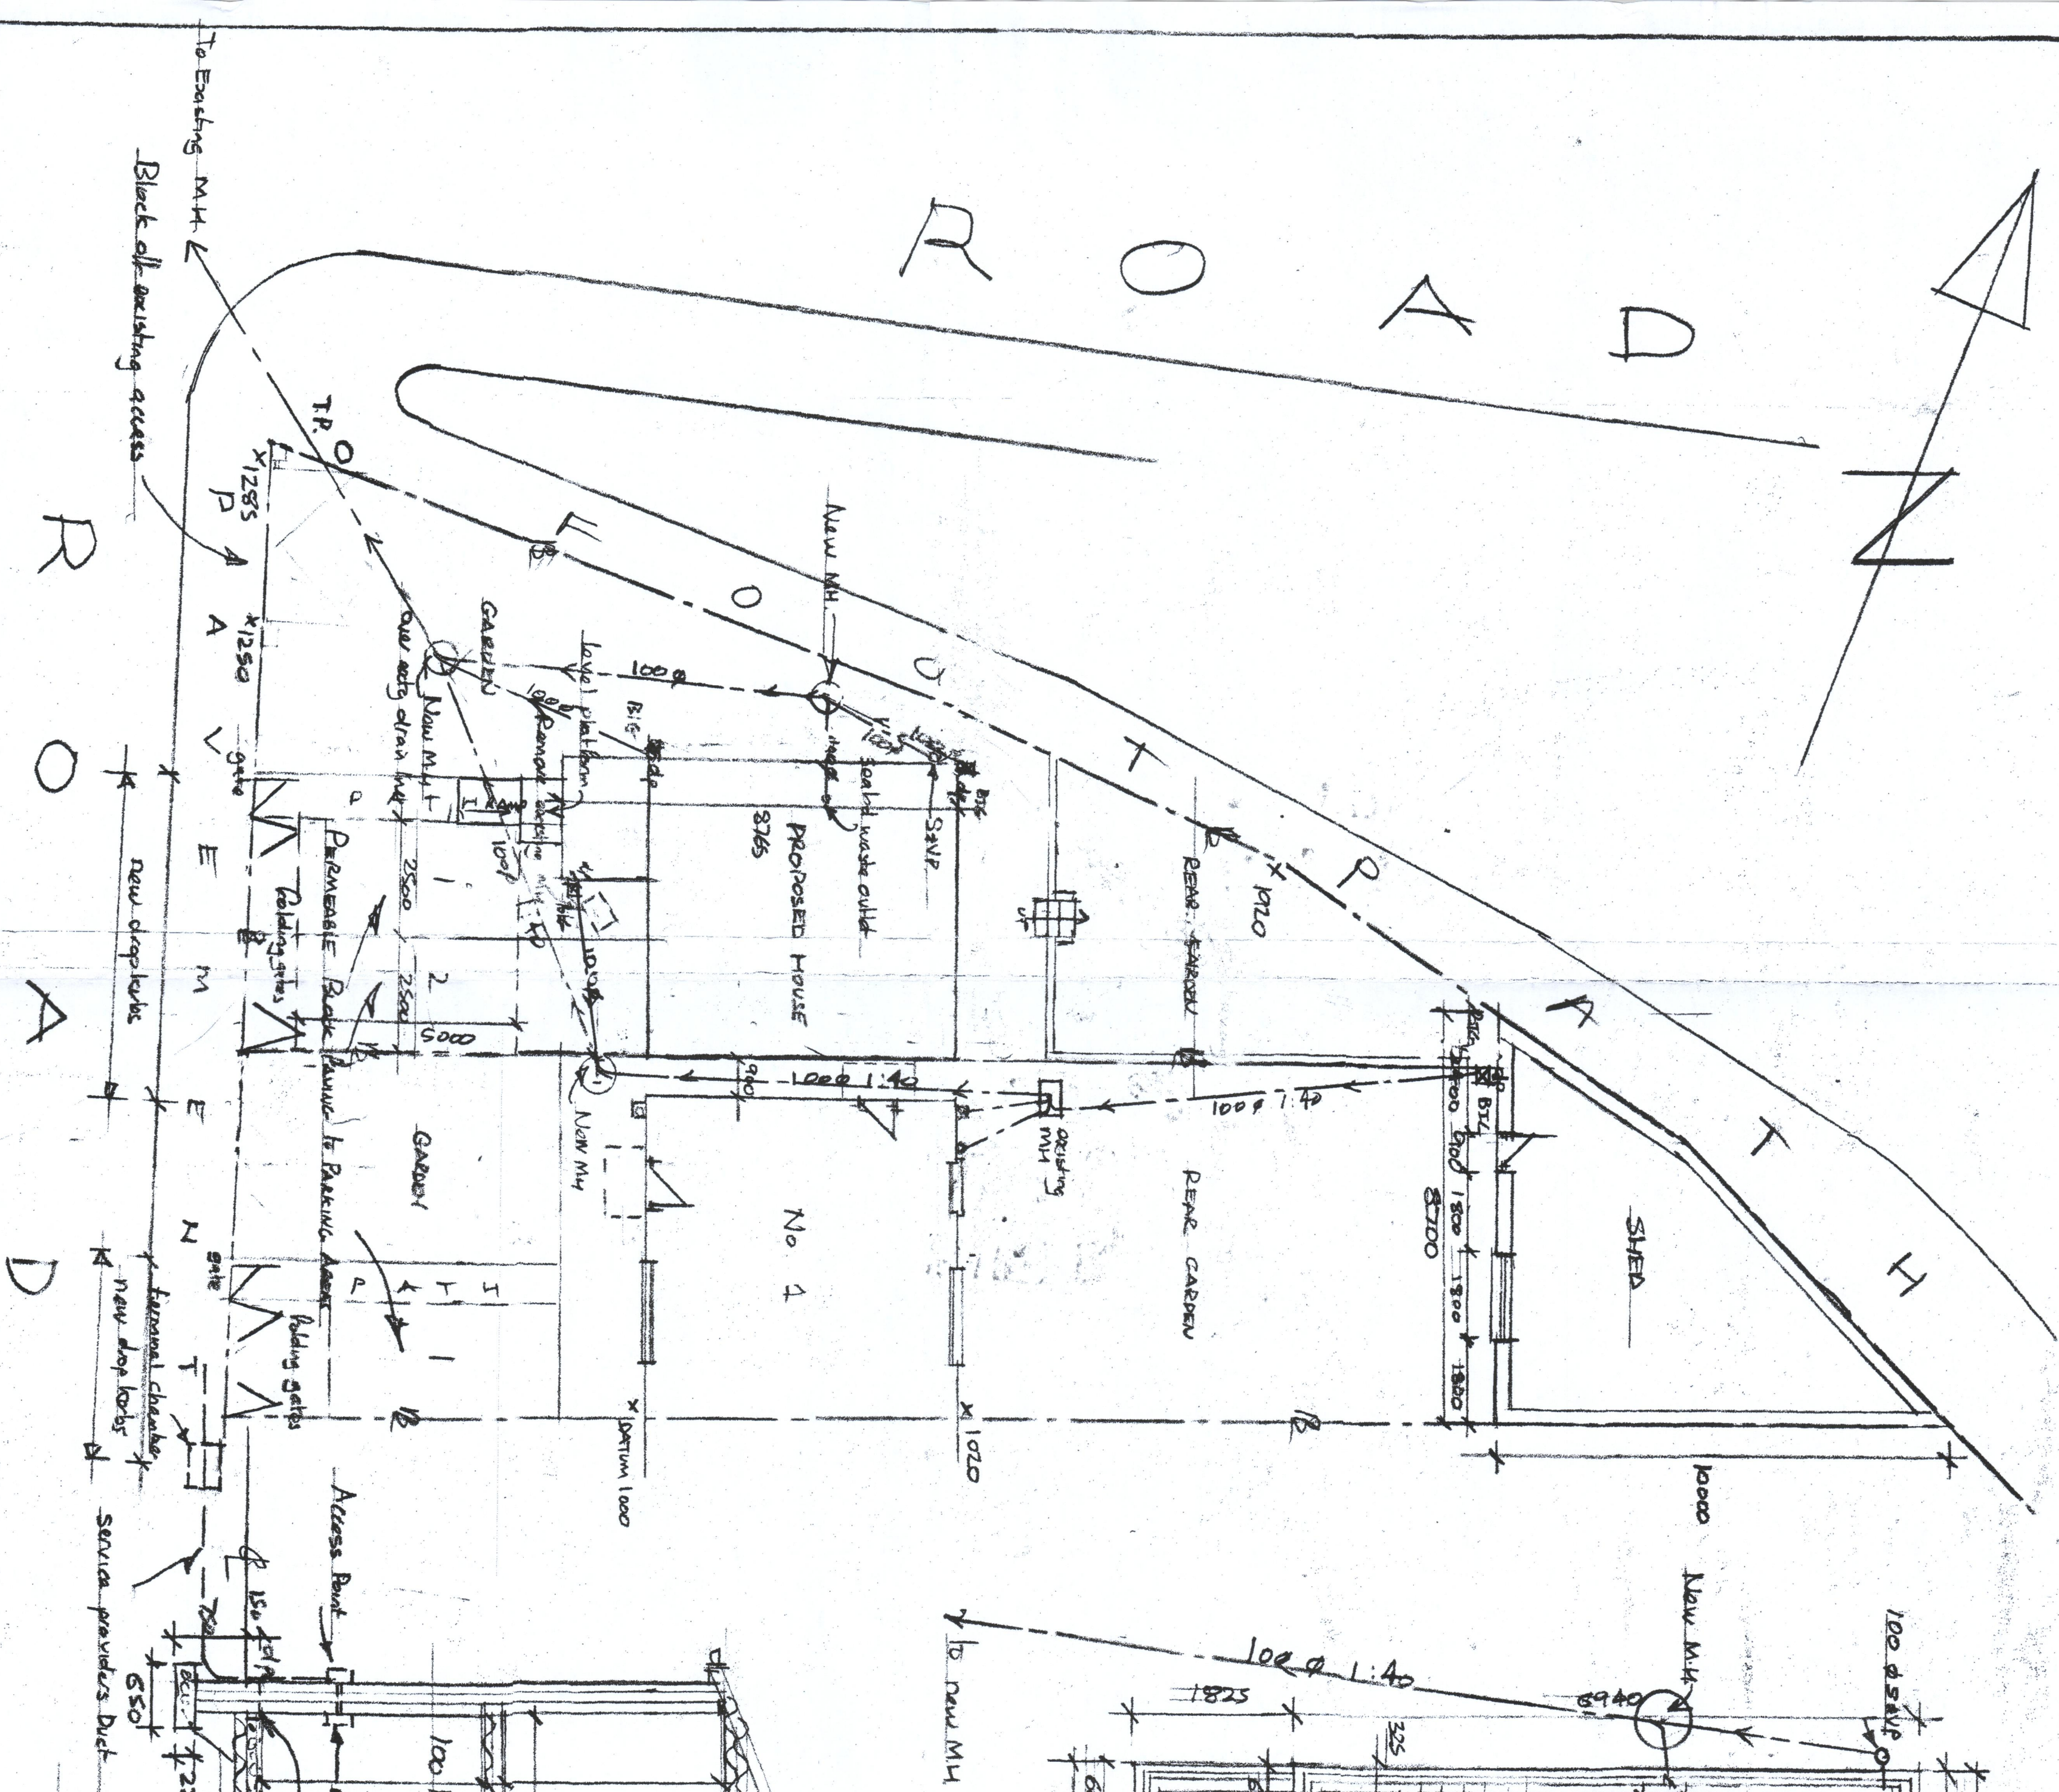

|                                                                      |                   |                  |                    |  |
|----------------------------------------------------------------------|-------------------|------------------|--------------------|--|
| 108<br>PROPOSED NEW HOUSE ADJACENT<br>TO EXISTING HOUSE<br>(AMENDED) |                   |                  |                    |  |
| ADDRESS<br>1 MANORAV, QUEENS ROAD,<br>MEATHYRE TYPOL                 |                   |                  |                    |  |
| DRIVE NO.<br>2A of 2                                                 | SCALE<br>1:50,100 | DATE<br>AUG 2020 | DRAWN<br>A COLLINS |  |