


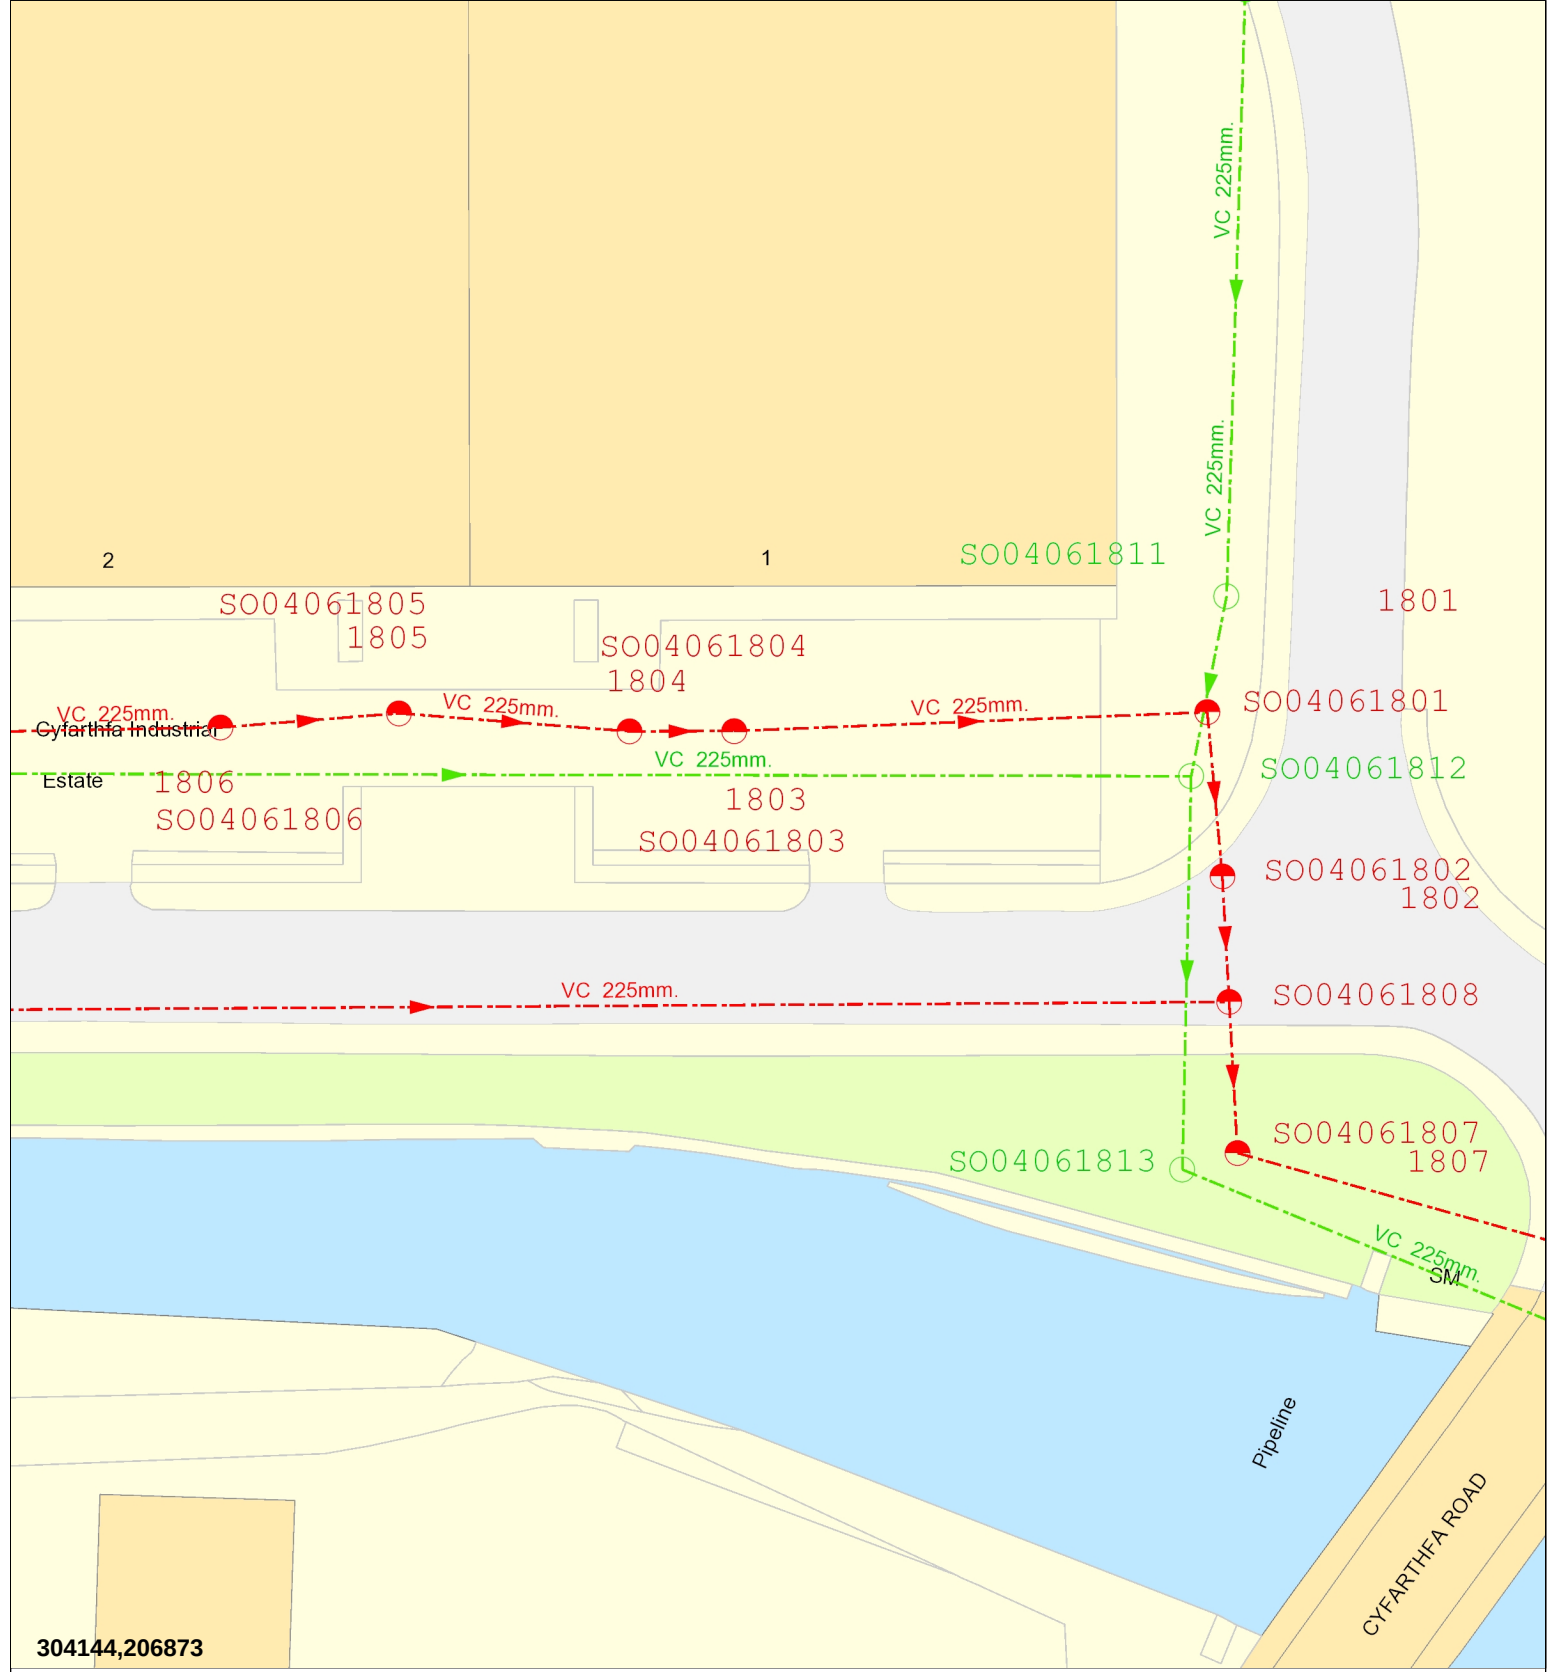

304144,206873

A4 sewer plan

Scale: 1:500

03/12/2019

**EXACT LOCATION OF
ALL APPARATUS TO
BE DETERMINED ON
SITE**

Reproduced from the Ordnance Surveys's maps with the permission of the Controller of Her Majesty's Stationary Office. Crown Copyright. Licence No: WU298565

Whilst every reasonable effort has been taken to correctly record the pipe material of DCWW assets, there is a possibility that in some cases pipe material (other than Asbestos cement or Pitch Fibre (PF)) may be found to be asbestos cement (AC) or Pitch Fibre (PF). It is therefore advisable that the possible presence of AC or PF pipes be anticipated and considered as part of any risk assessment prior to excavation

Dwr Cymru Cyfyngedig ('the Company') gives this information as to the position of its underground apparatus by way of general guidance only and on the strict understanding that it is based on the best information available and no warranty as to its correctness is relied upon in the event of excavations or other works made in the vicinity of the company's apparatus and any onus of locating the apparatus before carrying out any excavations rests entirely on you. The information which is supplied hereby by the company, is done so in accordance with statutory requirements of sections 198 and 199 of the Water Industry Act 1991 based particular, but without prejudice to be generality of that foregoing, it should be noted that the records that are available to the company may not disclose the existence of a drain sewer or disposal main laid before 1 September 1989, or if they do, the particulars thereof including their position underground may not be accurate. It must be understood that the furnishing of this information is entirely without prejudice to the provision of the New Roads and Street Works Act 1991 and the company's right to be compensated for any damage to its apparatus.



LEGEND

- | | |
|--|--------------------------------------|
| Sluice Valve | Gravity Sewer |
| Air Valve SINGLE | Rising Main |
| Tap | Outfall |
| Pressure Reducing Valve | Pumping Station |
| Meter | Lamphole |
| Bulk Meter | Combined Sewer Overflow |
| Fire Hydrant | Special Purpose Chamber |
| Cap | Treatment Works |
| Non Dwr Cymru Existing Distribution Main | Private Sewer Transfer Lateral Drain |
| Inspection Chamber | |