


No 8

No 7


No 6

No 5

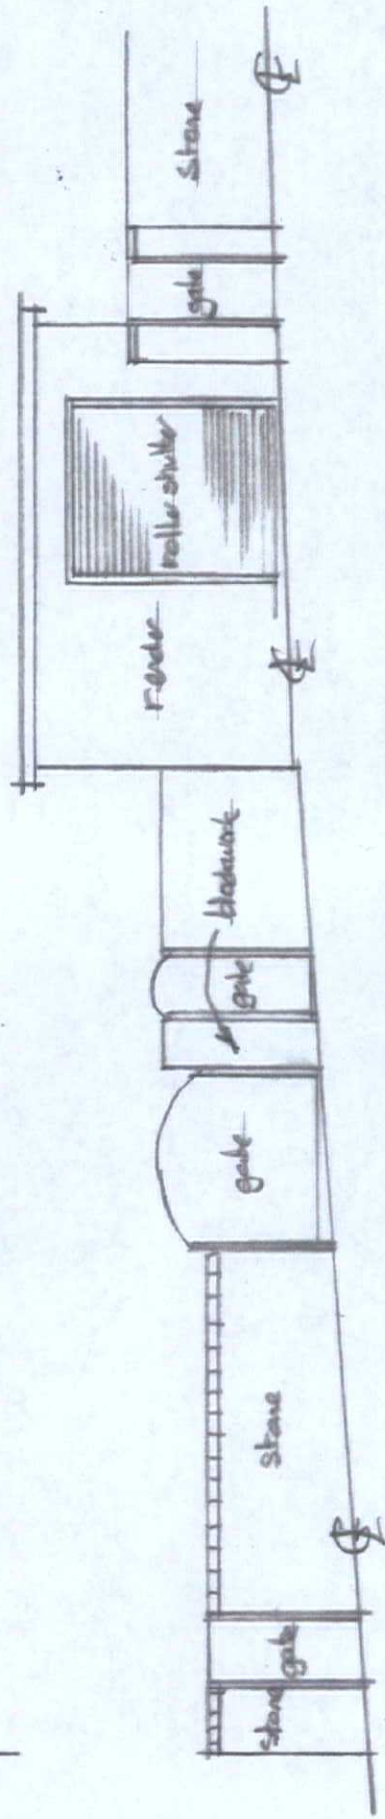

EXISTING ELEVATIONS OF BOUNDARY WALLS TO REAR

New s.w. panelled gate to
new hardstanding

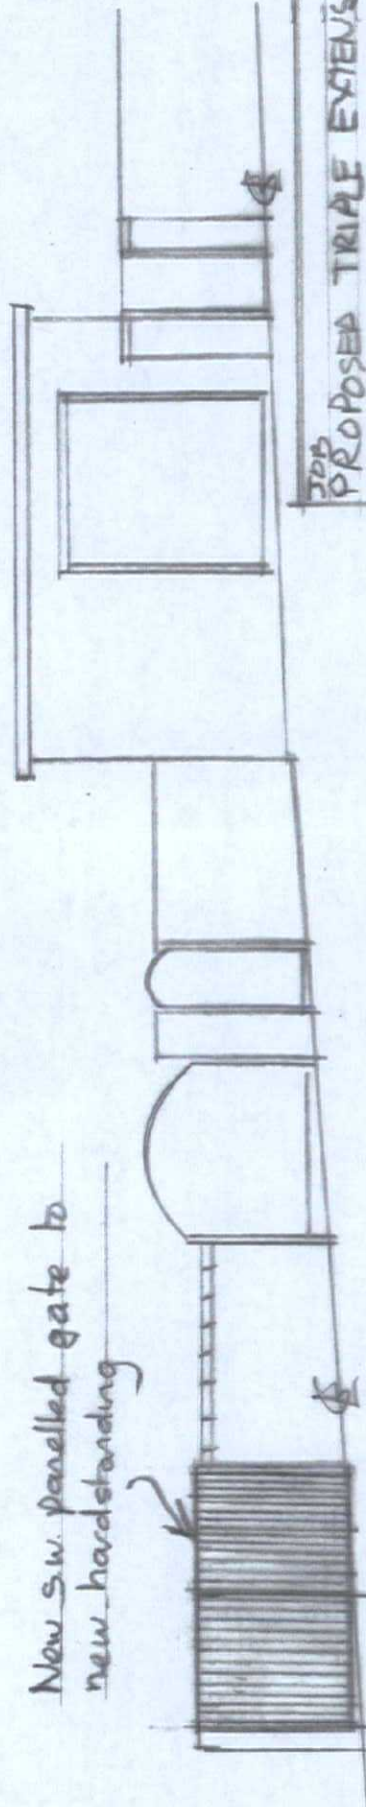

PROPOSED ELEVATIONS OF BOUNDARY WALLS TO REAR

TOP PROPOSED TRIPE EXTENSION TO
REAR ~~S~~ HARDSTANDING
(AMENDED)

ADDRESS
8 MORGAN STREET, THE QUAR

MERTHYR TYDFIL

DWG. No	Scale	Date	Drawn
1/11	1:100	AUG 2020	A. COLLINS